




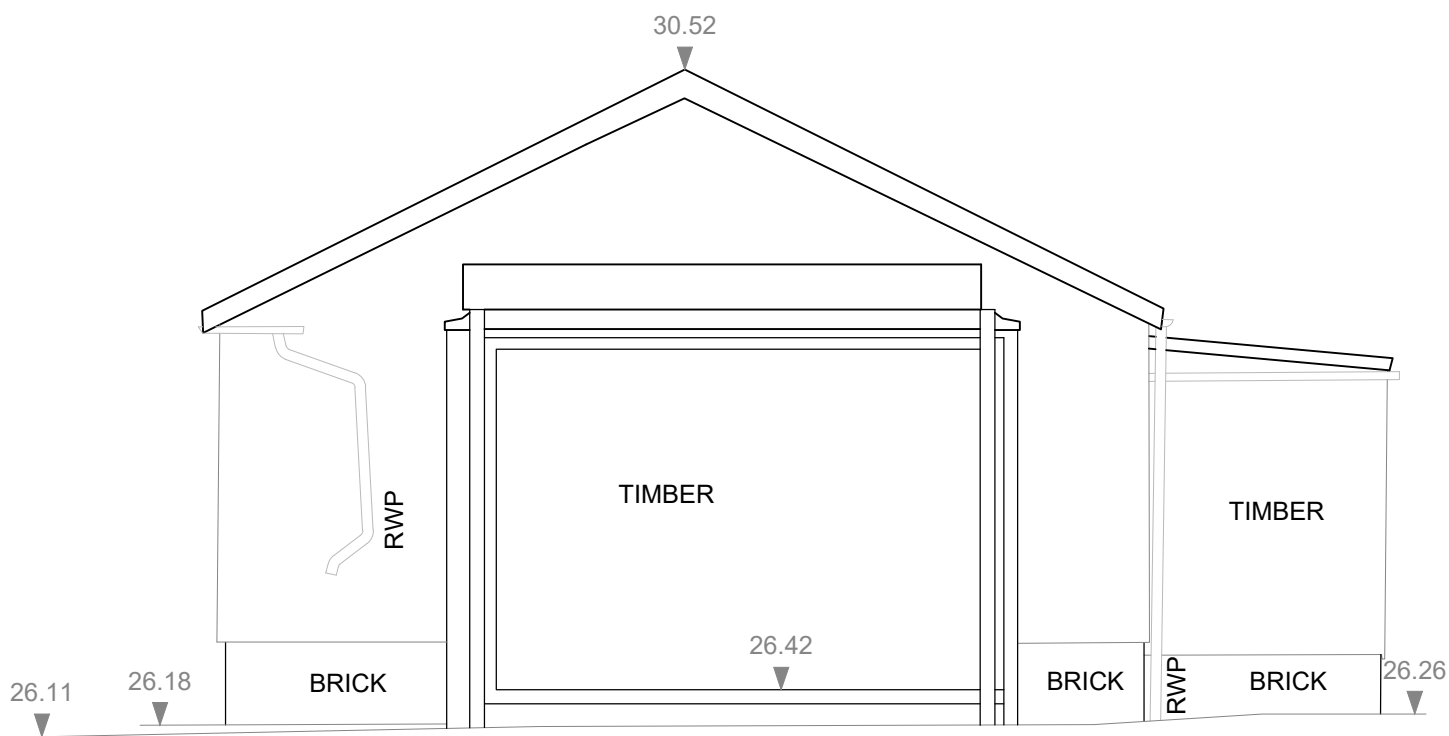


1 Existing West Elevation
1:50

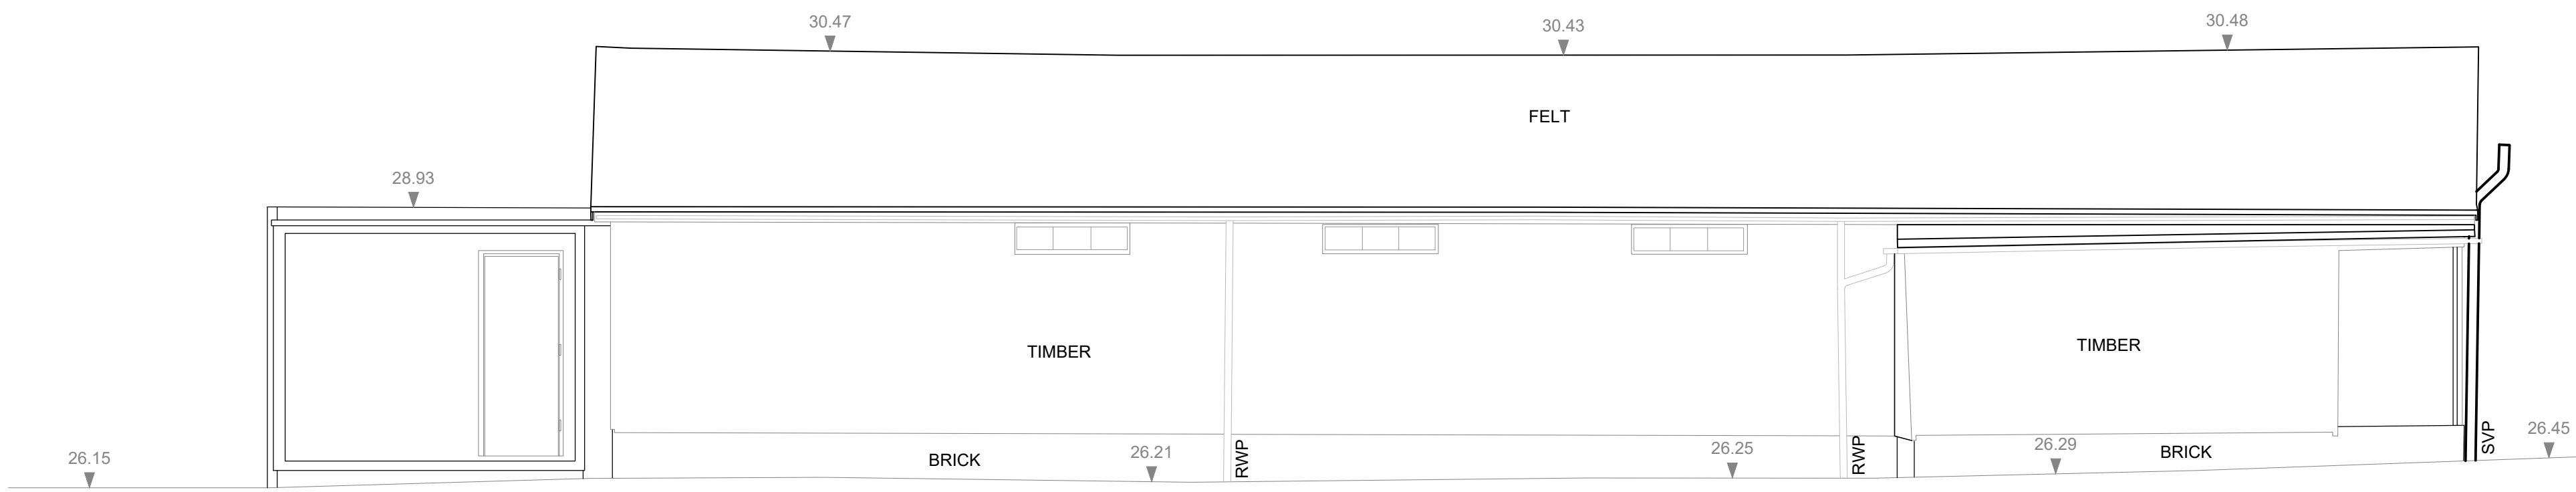


2 Existing South Elevation
1:50

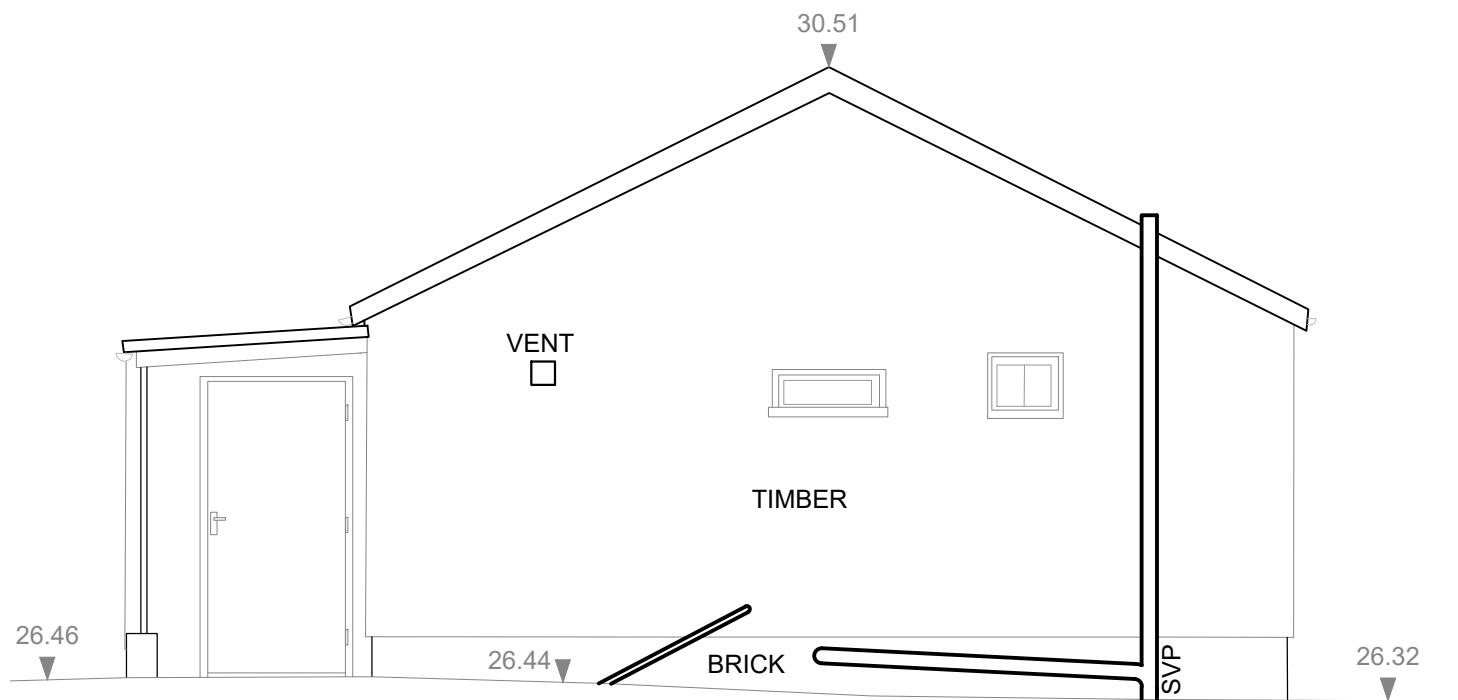

3 Existing East Elevation
1:50

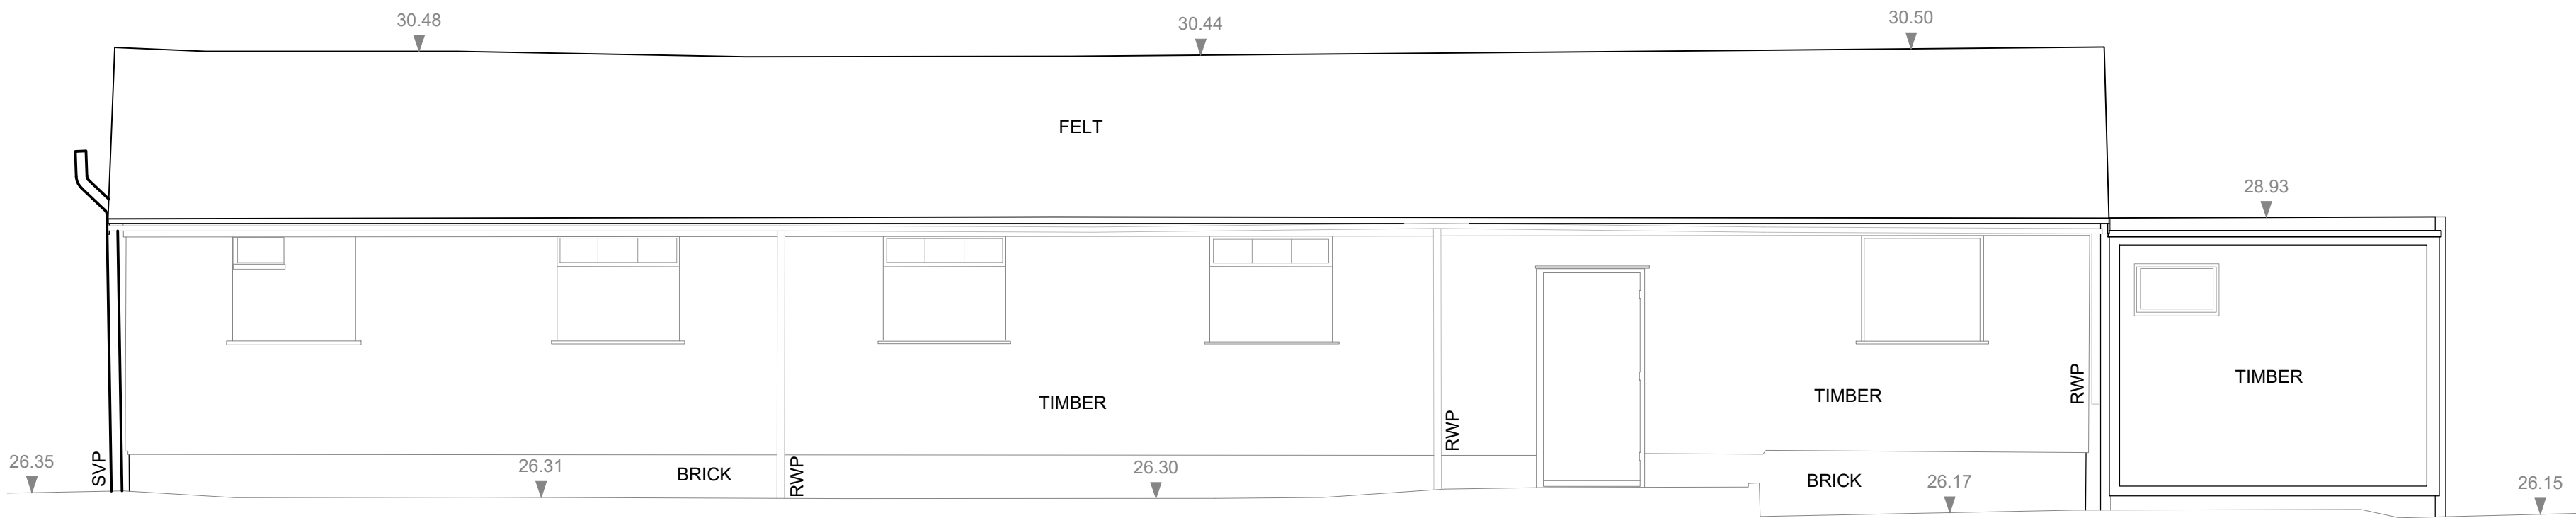

4 Existing North Elevation
1:50

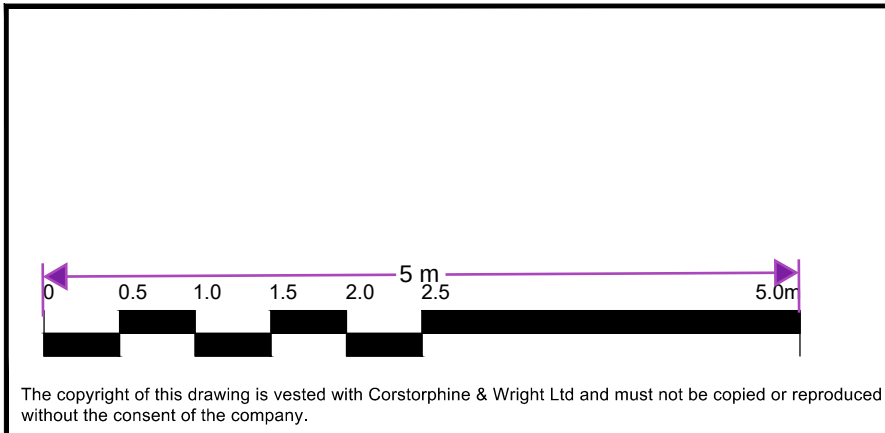

The copyright of this drawing is vested with Corstorphine & Wright Ltd and must not be copied or reproduced without the consent of the company.

P-00	Planning Issue	25.02.25	LC	CH
Rev	Description	Date	Draw	Chk

Drawings as provided by survey company

Client
YIF
Youth Investment Fund
Project
Modular Youth Hub
Gravesend St Aidens Hut
Drawing Title
Existing Elevations
Drawing Status
PLANNING

Corstorphine & Wright

Tamworth Studio
5 Aldergate, Tamworth, B79 7DJ
01827 671 23
corstorphine-wright.com

Drawing No. 23519-3021	Revision P-00
Drawn LC	Checked CH
Paper Size A1	Scale 1:50
Date 20.05.24	