


No site work is to be carried out until permissions are in place. Site searches to carried out before any works to site.
All structural elemental/associated calculations to be confirmed and provided by structural engineer.


This drawing is not a working drawing, and is only for the purpose of the following:-
A- Planning Submission
The main contractor is responsible for informing the lead designer of any discrepancy on, or between, this drawing and any other relevant document.
All existing walls, foundations and lintels or other structural items are to be confirmed load bearing and adequate for increased loading where relevant prior to work commencing.
Any existing walls to be removed are to be confirmed non - loadbearing prior to removal.
Boundaries, angles, and dimensions are to be checked by the main contractor prior to work commencing.
Written dimesions only to be used from this drawing. If in doubt consult the lead designer for clarification.




EXISTING SIDE ELEVATION

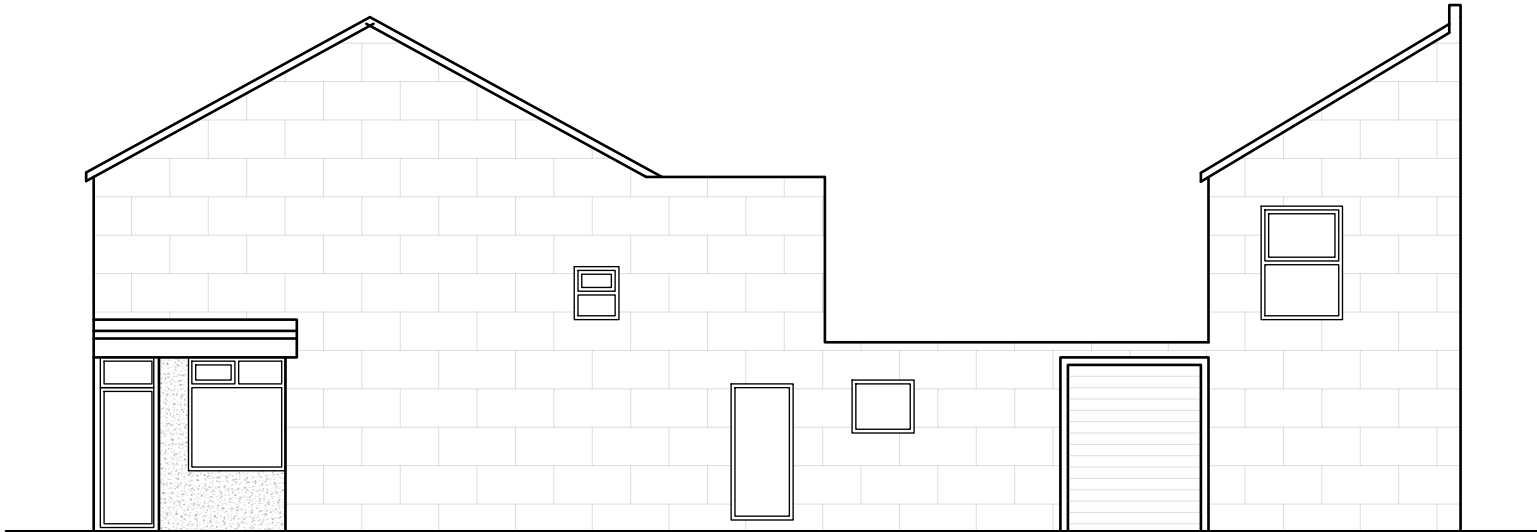


EXISTING FRONT ELEVATION

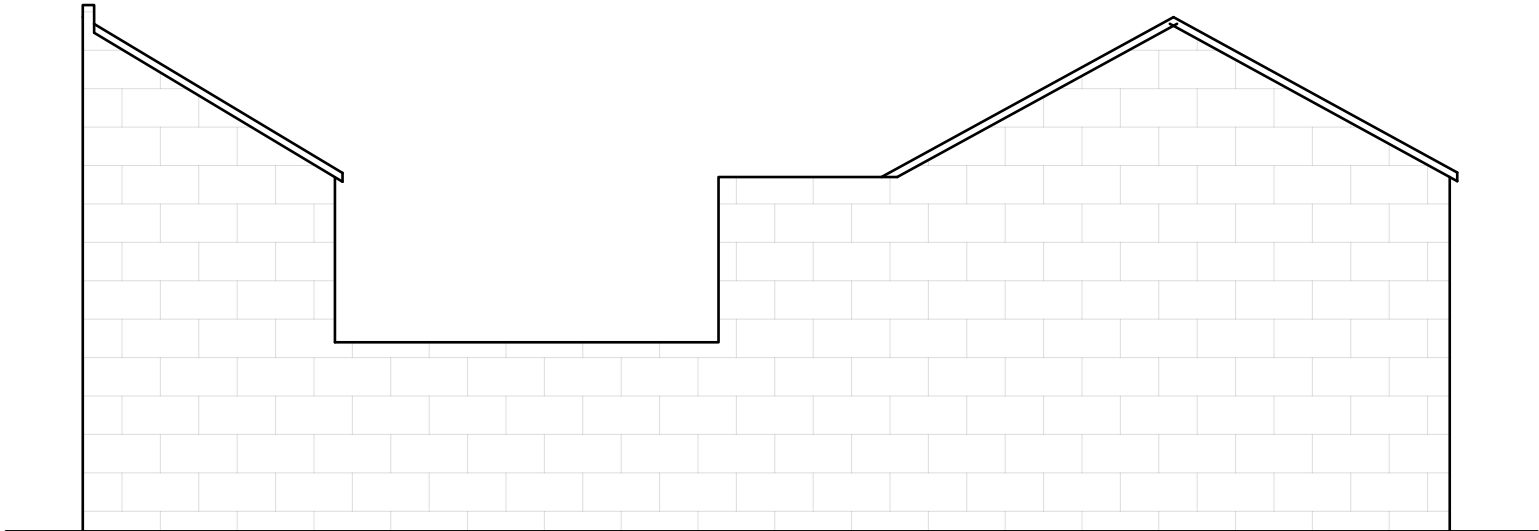

EXISTING SIDE ELEVATION

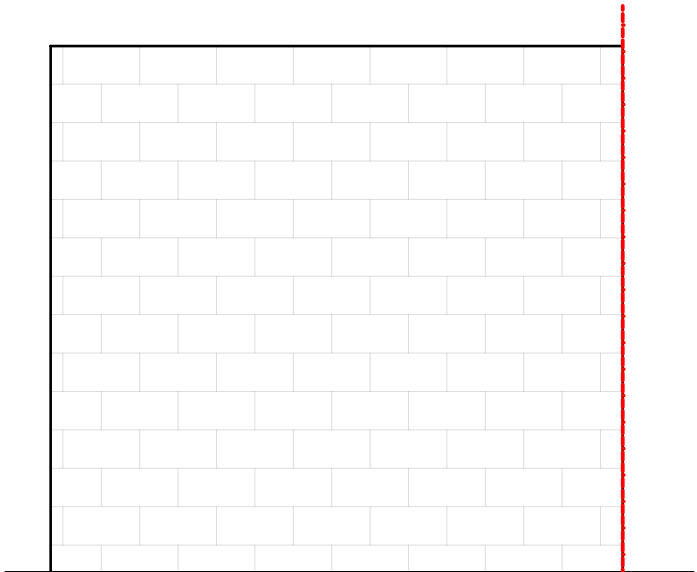

EXISTING REAR ELEVATION

 

SC

**STUDIO
CHARRETTE**
A: The Clubhouse, 50 Grosvenor Rd, London, W1K 3GT
Tel: 020 7493 8200 | 020 7493 8201

Client
Khalisha D'Souza

Project Title
66 Granville Road, Gravesend, DA11 0JT

Drawing Title
Existing Elevations A3

Drawing No. P4	Rev R1
Scale @ A3 1:100	Date 18.07.2022
Created By SC	Building Control
Check By SC	Client
	Architect

This drawing and the copyright, design rights and all other intellectual property rights in it belong to Studio Charrette Ltd. No licence or assignment of any such rights is granted hereunder. This drawing is not to be copied or displayed in whole or in part without written permission.