


No site work is to be carried out until permissions are in place. Site searches to carried out before any works to site.  
All structural elemental/associated calculations to be confirmed and provided by structural engineer.


This drawing is not a working drawing, and is only for the purpose of the following:-  
A- Planning Submission  
The main contractor is responsible for informing the lead designer of any discrepancy on, or between, this drawing and any other relevant document.  
All existing walls, foundations and lintels or other structural items are to be confirmed load bearing and adequate for increased loading where relevant prior to work commencing.  
Any existing walls to be removed are to be confirmed non - loadbearing prior to removal.  
Boundaries, angles, and dimensions are to be checked by the main contractor prior to work commencing.  
Written dimesions only to be used from this drawing. If in doubt consult the lead designer for clarification.

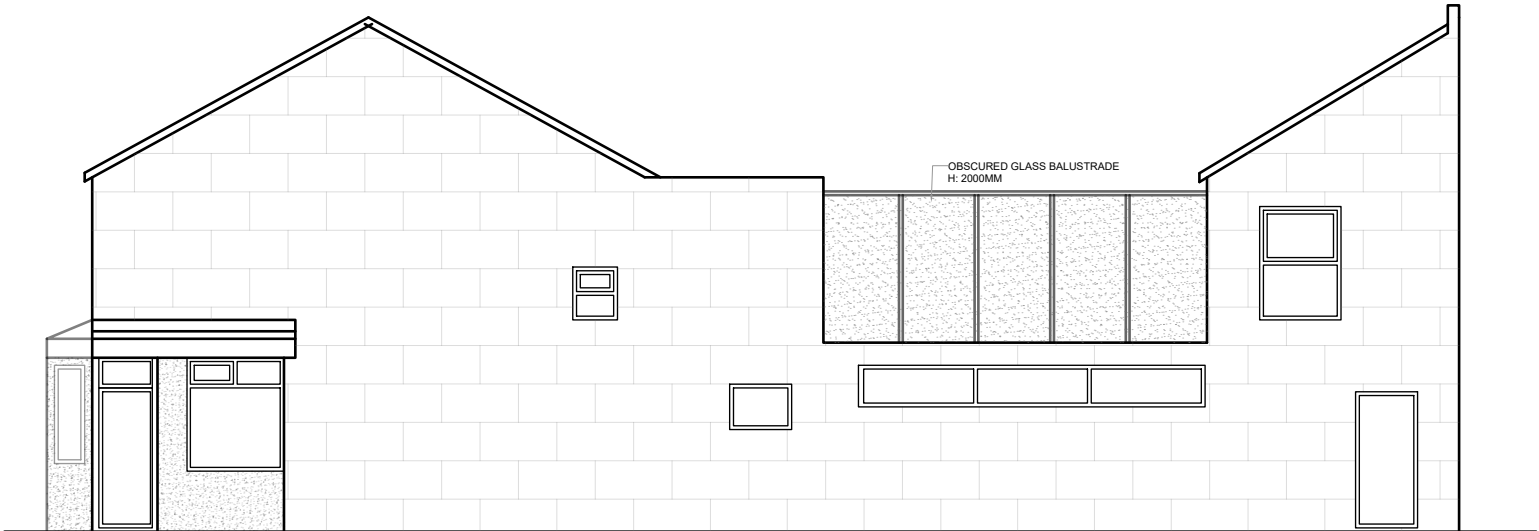


PROPOSED SIDE ELEVATION




PROPOSED FRONT ELEVATION

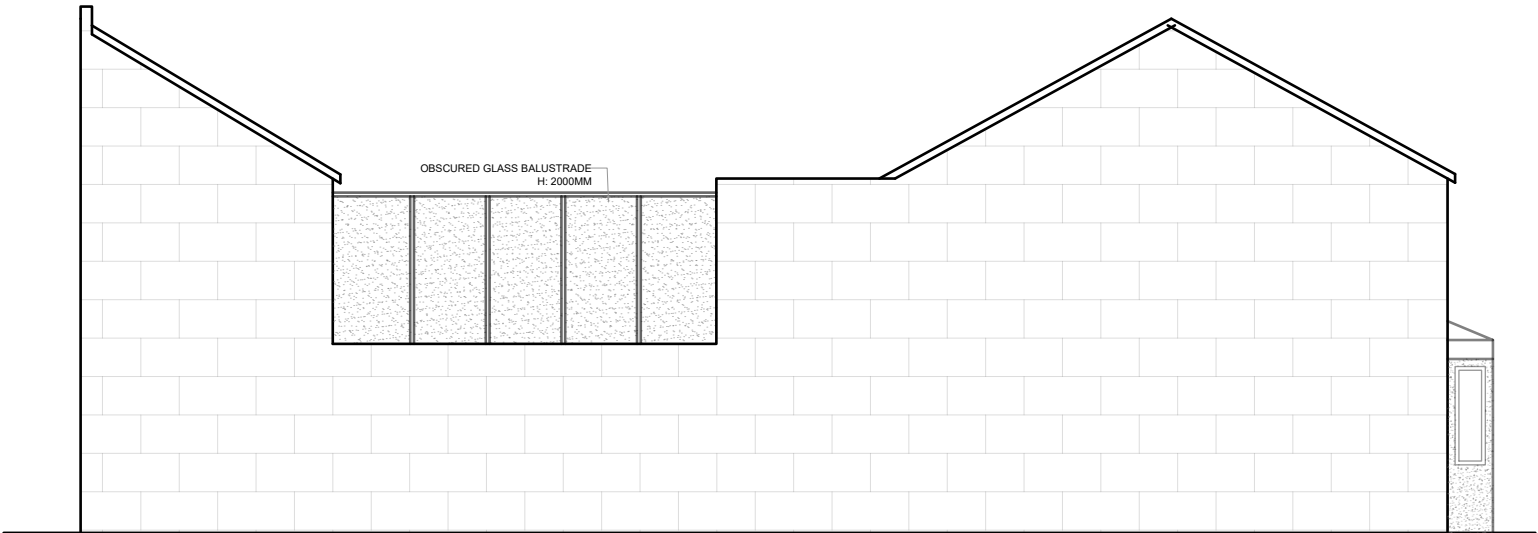

PROPOSED SIDE ELEVATION

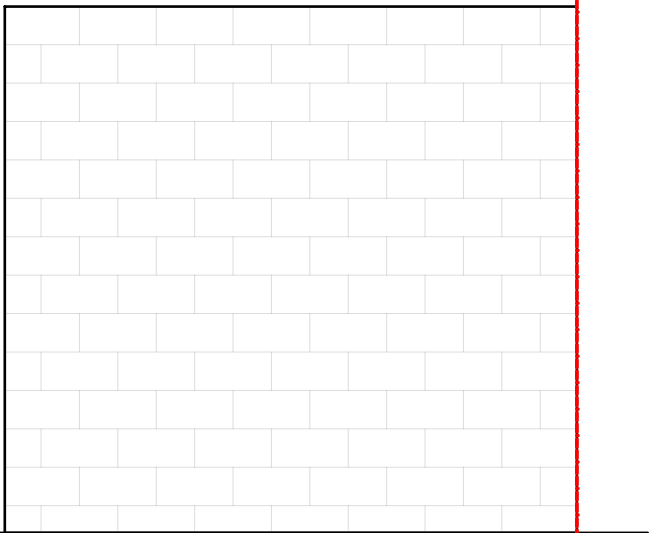

PROPOSED REAR ELEVATION

 

|   |                           |
|---|---------------------------|
| <b>SC STUDIO CHARRETTE</b><br><small>A The Clubhouse, 50 Grosvenor Rd, London, W1K 3GT<br/>Tel: 020 7492 2222   020 7492 2223</small>   |                           |
| <b>Client</b><br>Khalisha D'Souza   |                           |
| <b>Project Title</b><br>66 Granville Road, Gravesend, DA11 0JT   |                           |
| <b>Drawing Title</b><br>Proposed Elevation A3   |                           |
| <b>Drawing No.</b><br>P5   | <b>Rev</b><br>R1          |
| <b>Scale @ A3</b><br>1:100   | <b>Date</b><br>18.07.2022 |
| <b>Created By</b><br>SC   | <b>Building Control</b>   |
| <b>Check By</b><br>SC   | <b>Client</b>             |
|   | <b>Architect</b>          |
| <small>This drawing and the copyright, design rights and all other intellectual property rights in it belong to Studio Charrette Ltd. No licence or assignment of any such rights is granted hereunder. This drawing is not to be copied or displayed in whole or in part without written permission.</small> |                           |