



No site work is to be carried out until permissions are in place. Site searches to carried out before any works to site.
All structural elemental/associated calculations to be confirmed and provided by structural engineer.


This drawing is not a working drawing, and is only for the purpose of the following:-
A- Planning Submission
The main contractor is responsible for informing the lead designer of any discrepancy on, or between, this drawing and any other relevant document.
All existing walls, foundations and lintels or other structural items are to be confirmed load bearing and adequate for increased loading where relevant prior to work commencing.
Any existing walls to be removed are to be confirmed non - loadbearing prior to removal.
Boundaries, angles, and dimensions are to be checked by the main contractor prior to work commencing.
Written dimesions only to be used from this drawing. If in doubt consult the lead designer for clarification.

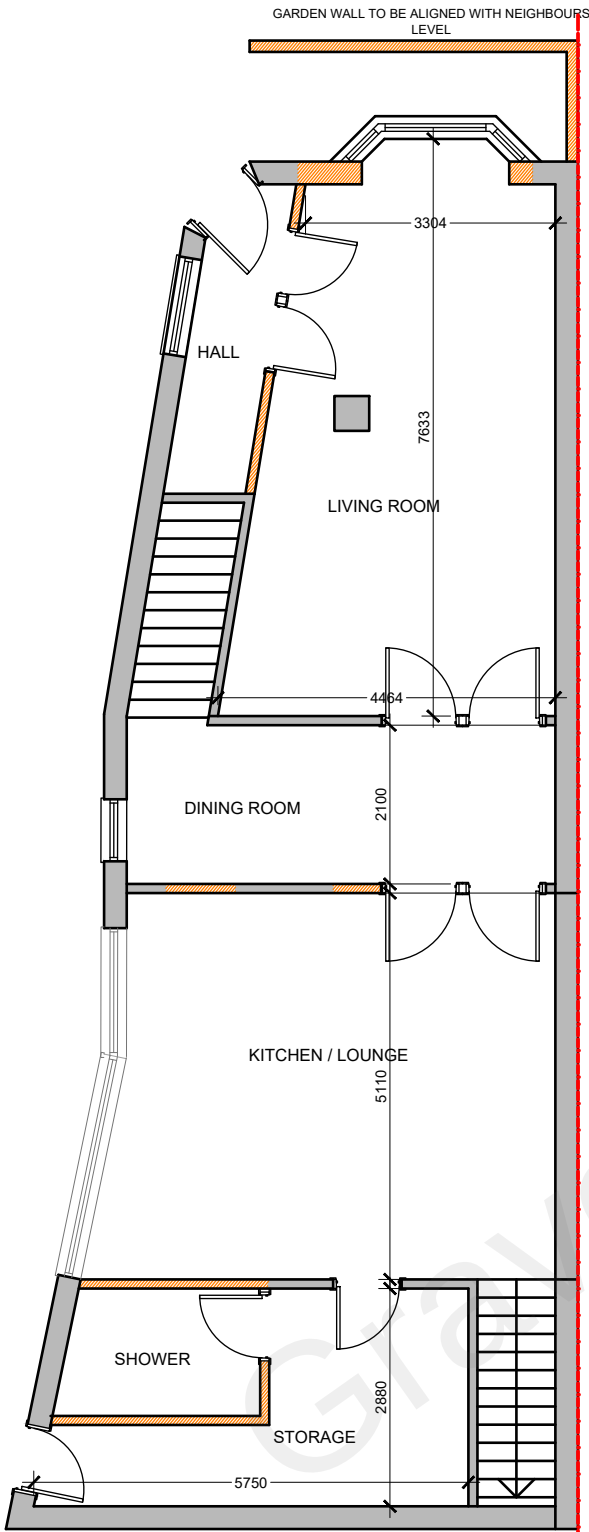


PROPOSED GROUND FLOOR PLAN

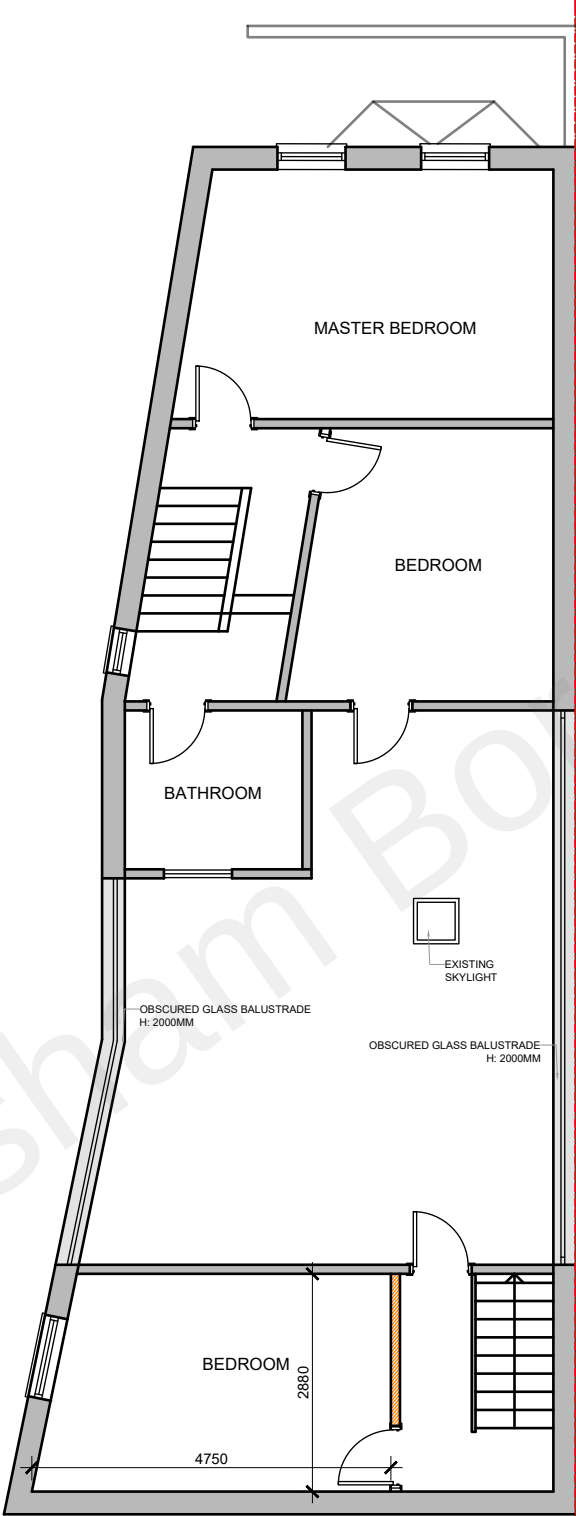

PROPOSED FIRST FLOOR PLAN

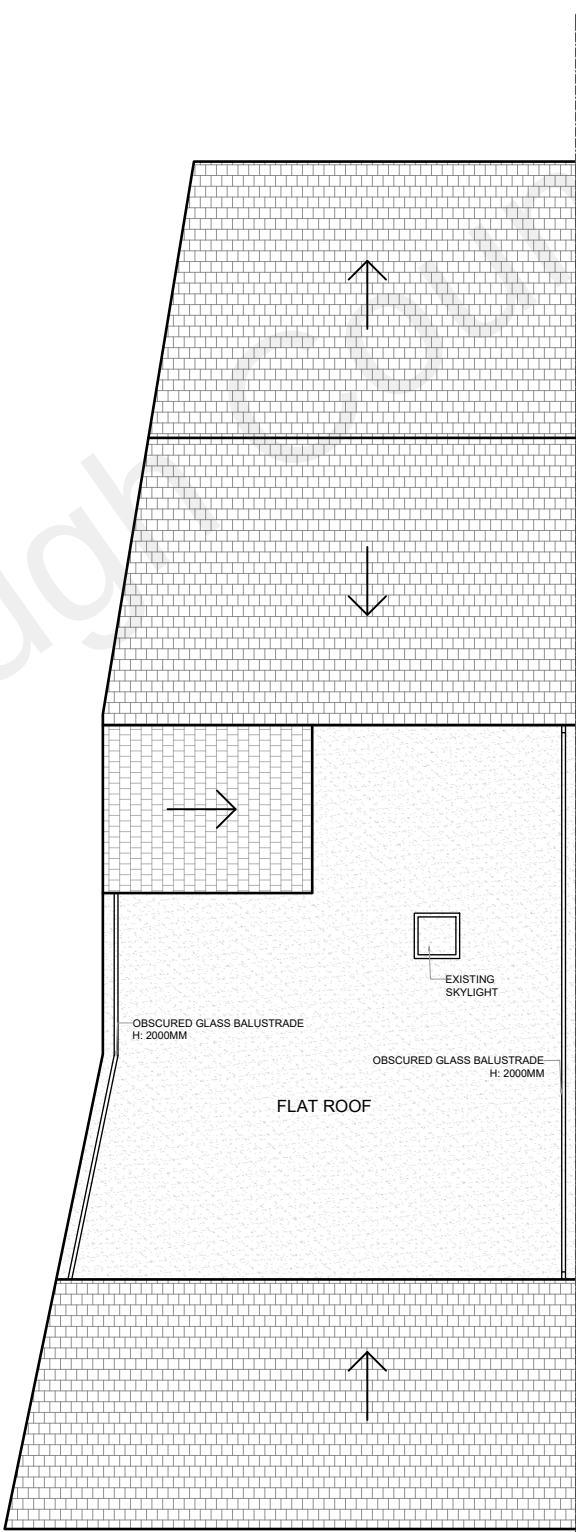

PROPOSED ROOF PLAN

 

SC STUDIO CHARRETTE A The Chatterbox, 50 Grosvenor Rd, London, W1K 3GT Tel: 020 7492 0000	
Client Khalisha D'Souza	
Project Title 66 Granville Road, Gravesend, DA11 0JT	
Drawing Title Proposed Plans A3	
Drawing No. P3	Rev R1
Scale @ A3 1:100	Date 18.07.2022
Created By SC	Building Control
Check By SC	Client
	Architect