



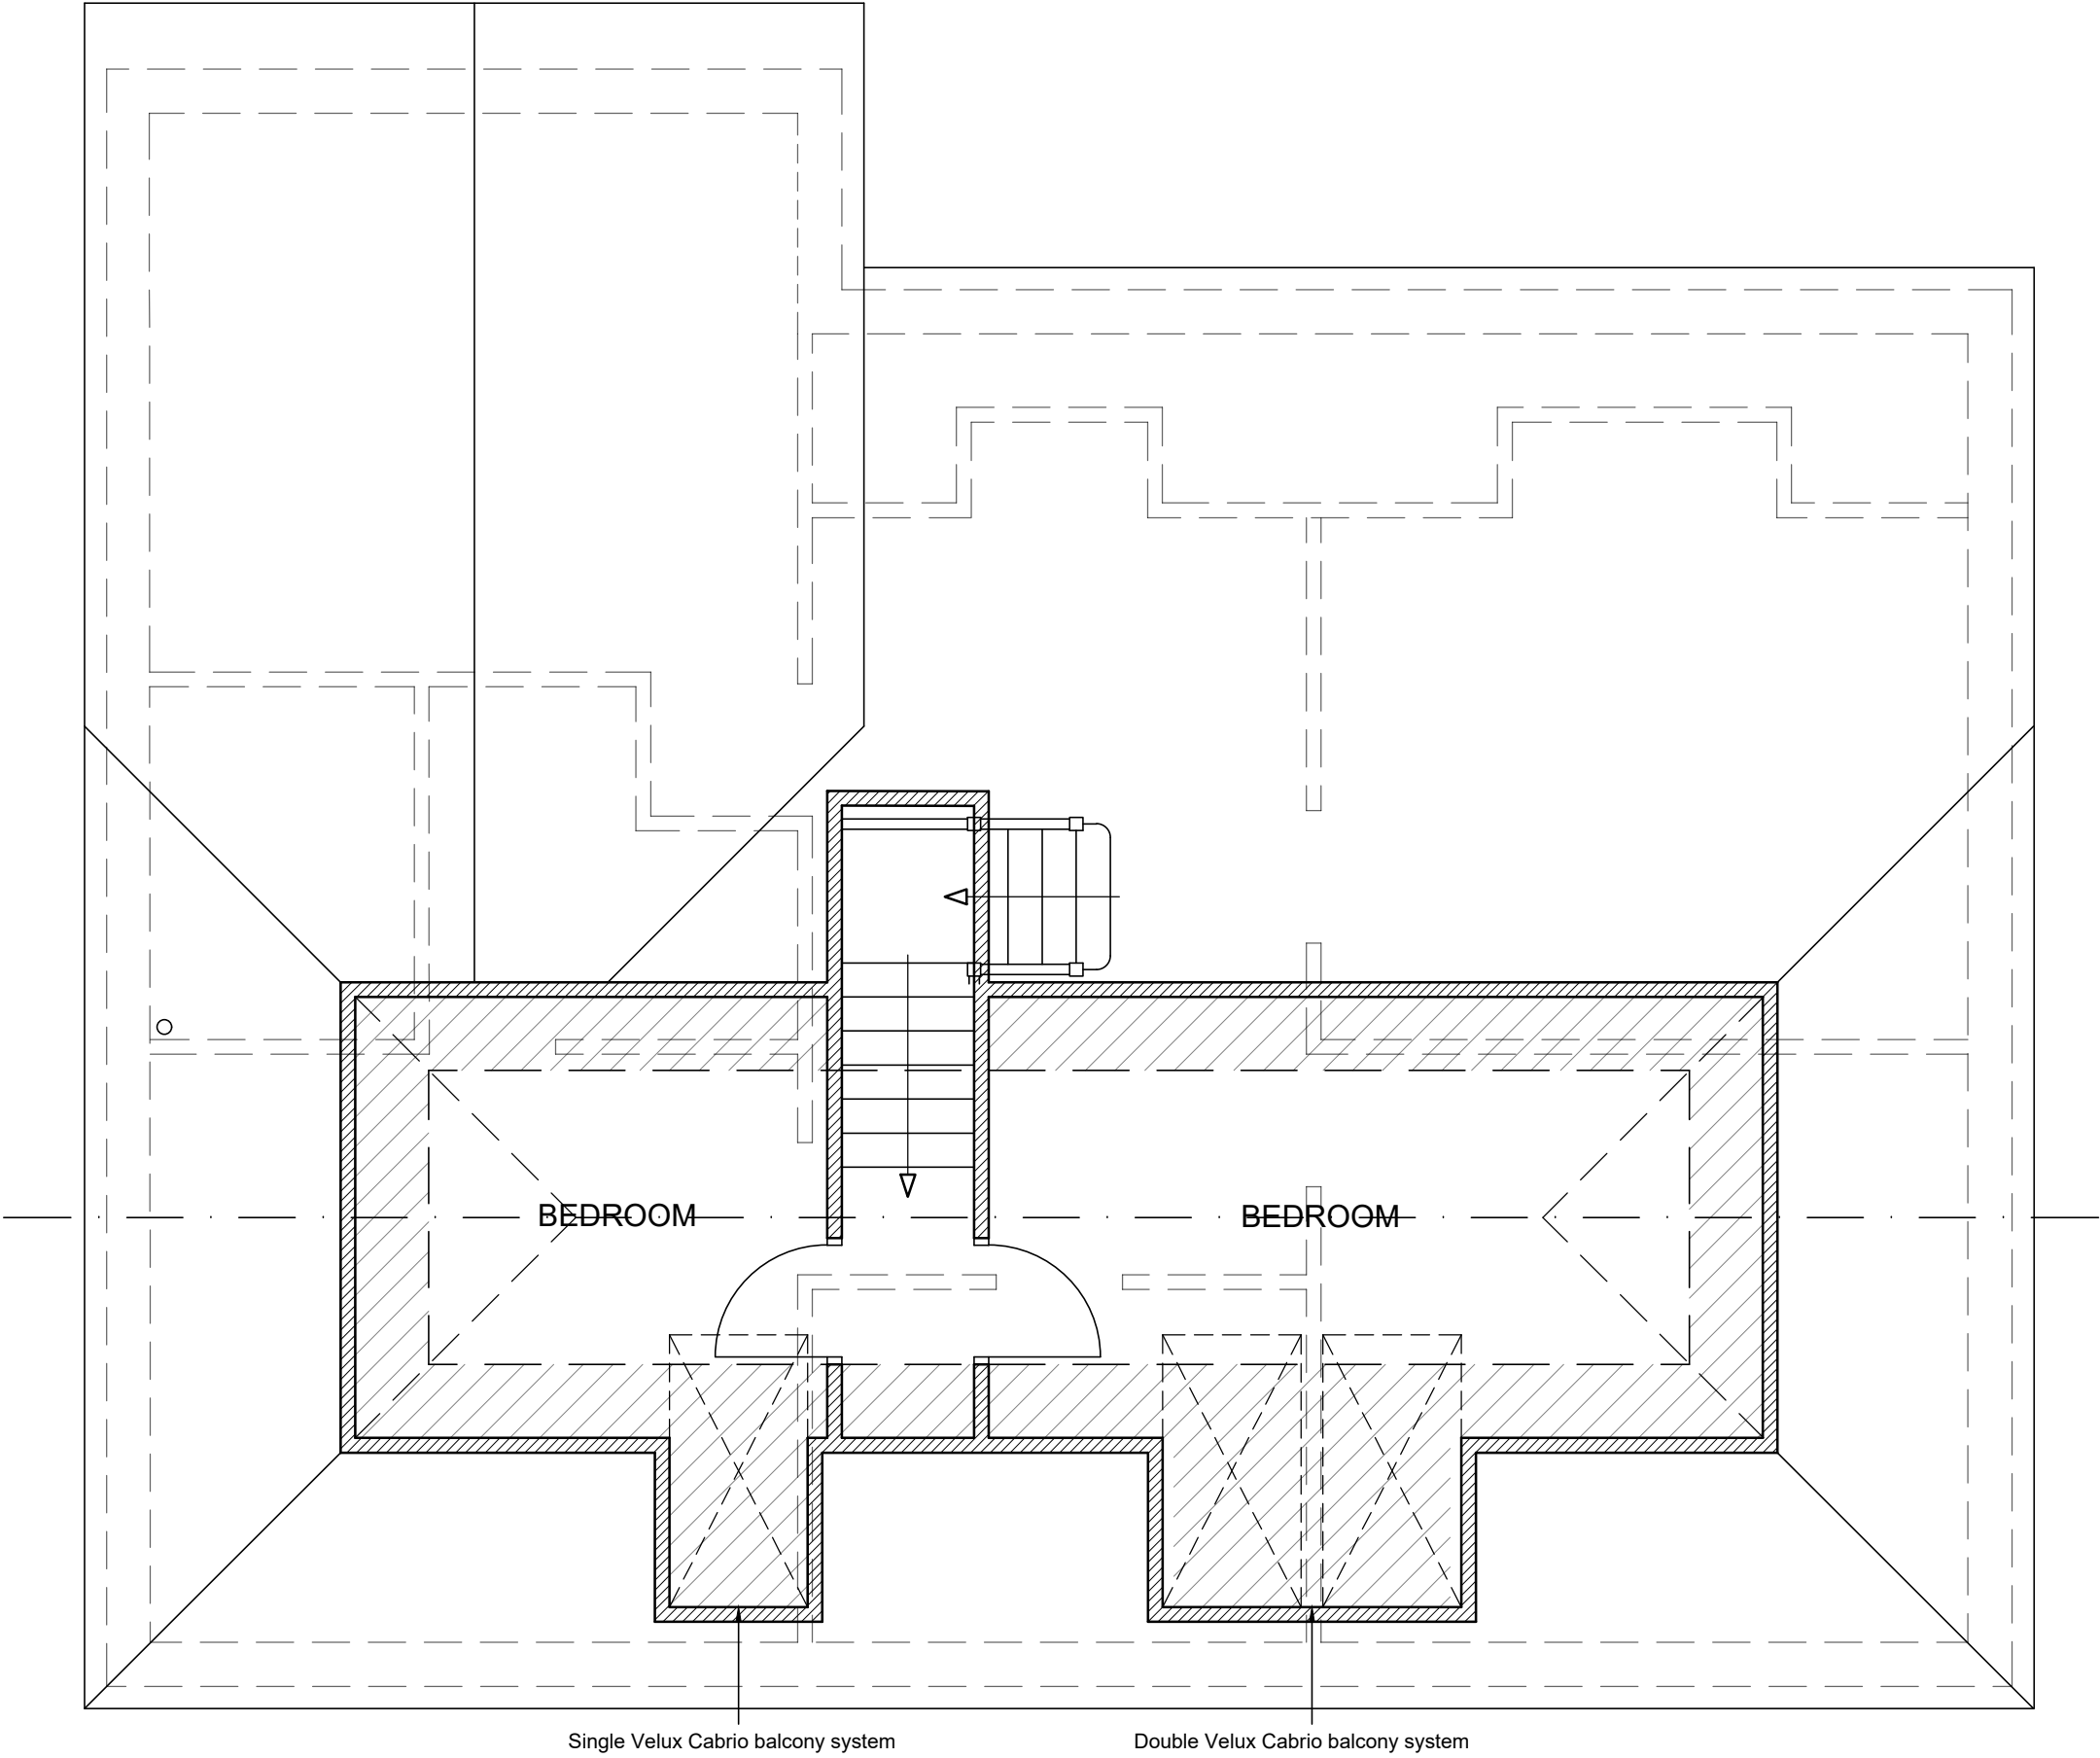

SECOND FLOOR PLAN
(1:50)

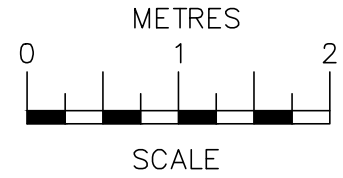

SCALE BAR @ 1:50

Date	No	Revision
Penfold Project Services		
Epmarket, Wrotham Road, Meopham, Kent, DA13 0JH Telephone: 01474 816690 e-mail: apenfold448@btinternet.com		
Job Title:	15 ARCADIA ROAD ISTEAD RISE GRAVESEND KENT DA13 9EH	
Dwg Title:	SECOND FLOOR PLAN AS PROPOSED	
Scale:	1:50 @ A2	
Dwg No.:	13	
Date:	July 2023	