


5 CHESTNUT LANE
V.60, DAIGOTR

Proposed Floor Plan

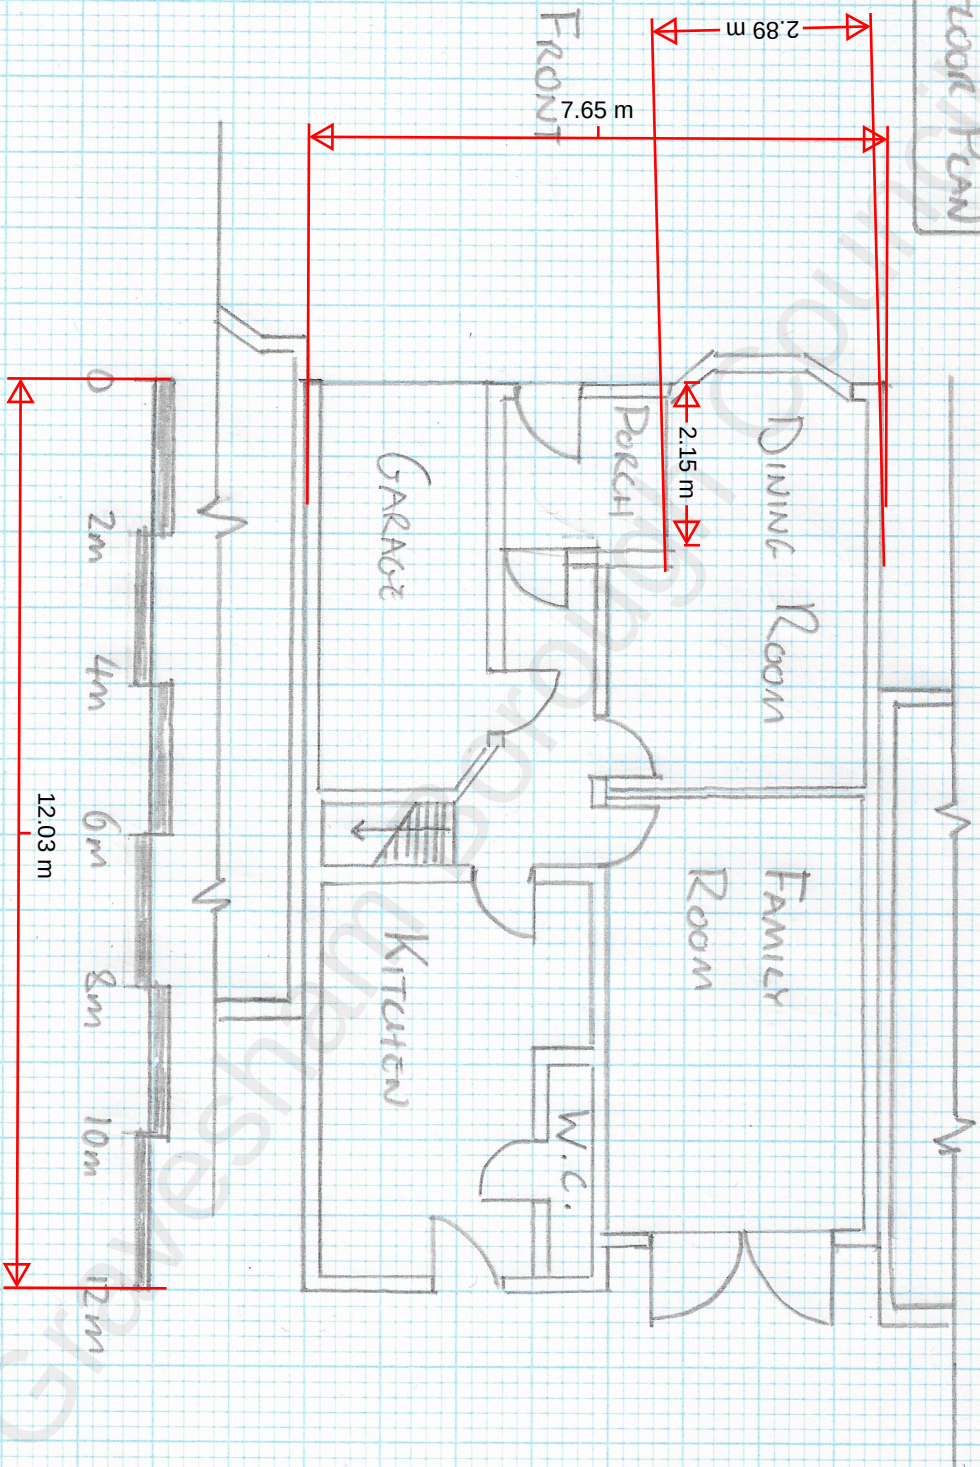

Scale 1:100