
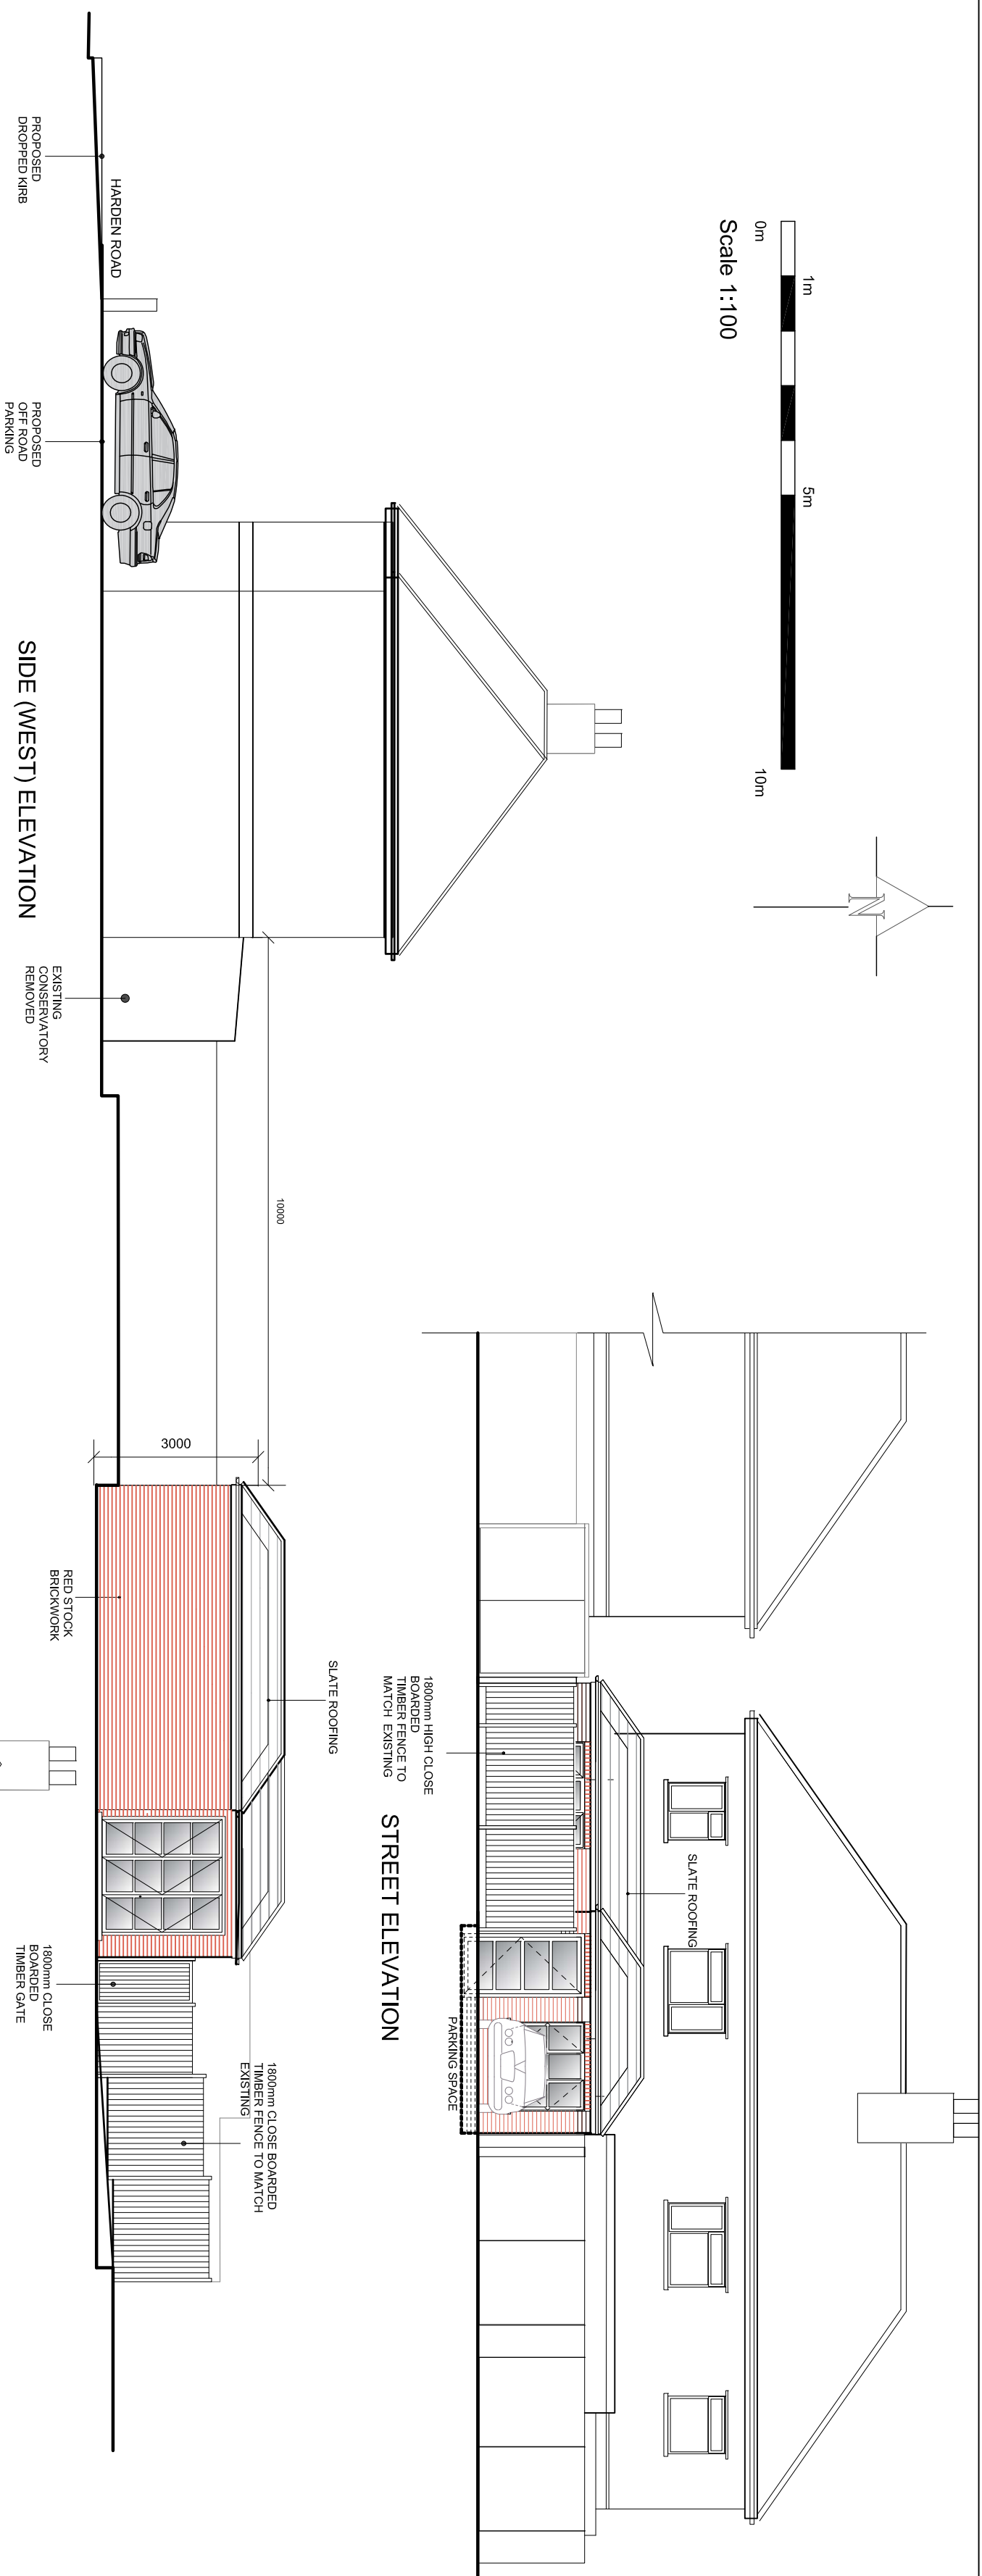



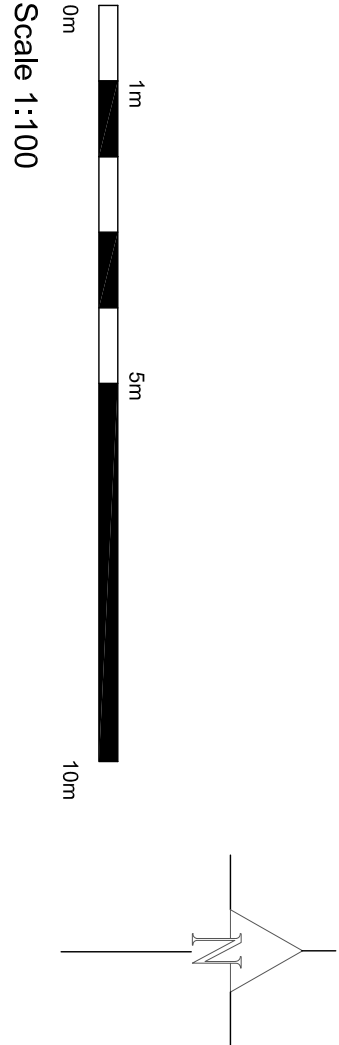


SIDE (EAST) ELEVATION

FRONT ELEVATION

REAR ELEVATION

SECTION AA

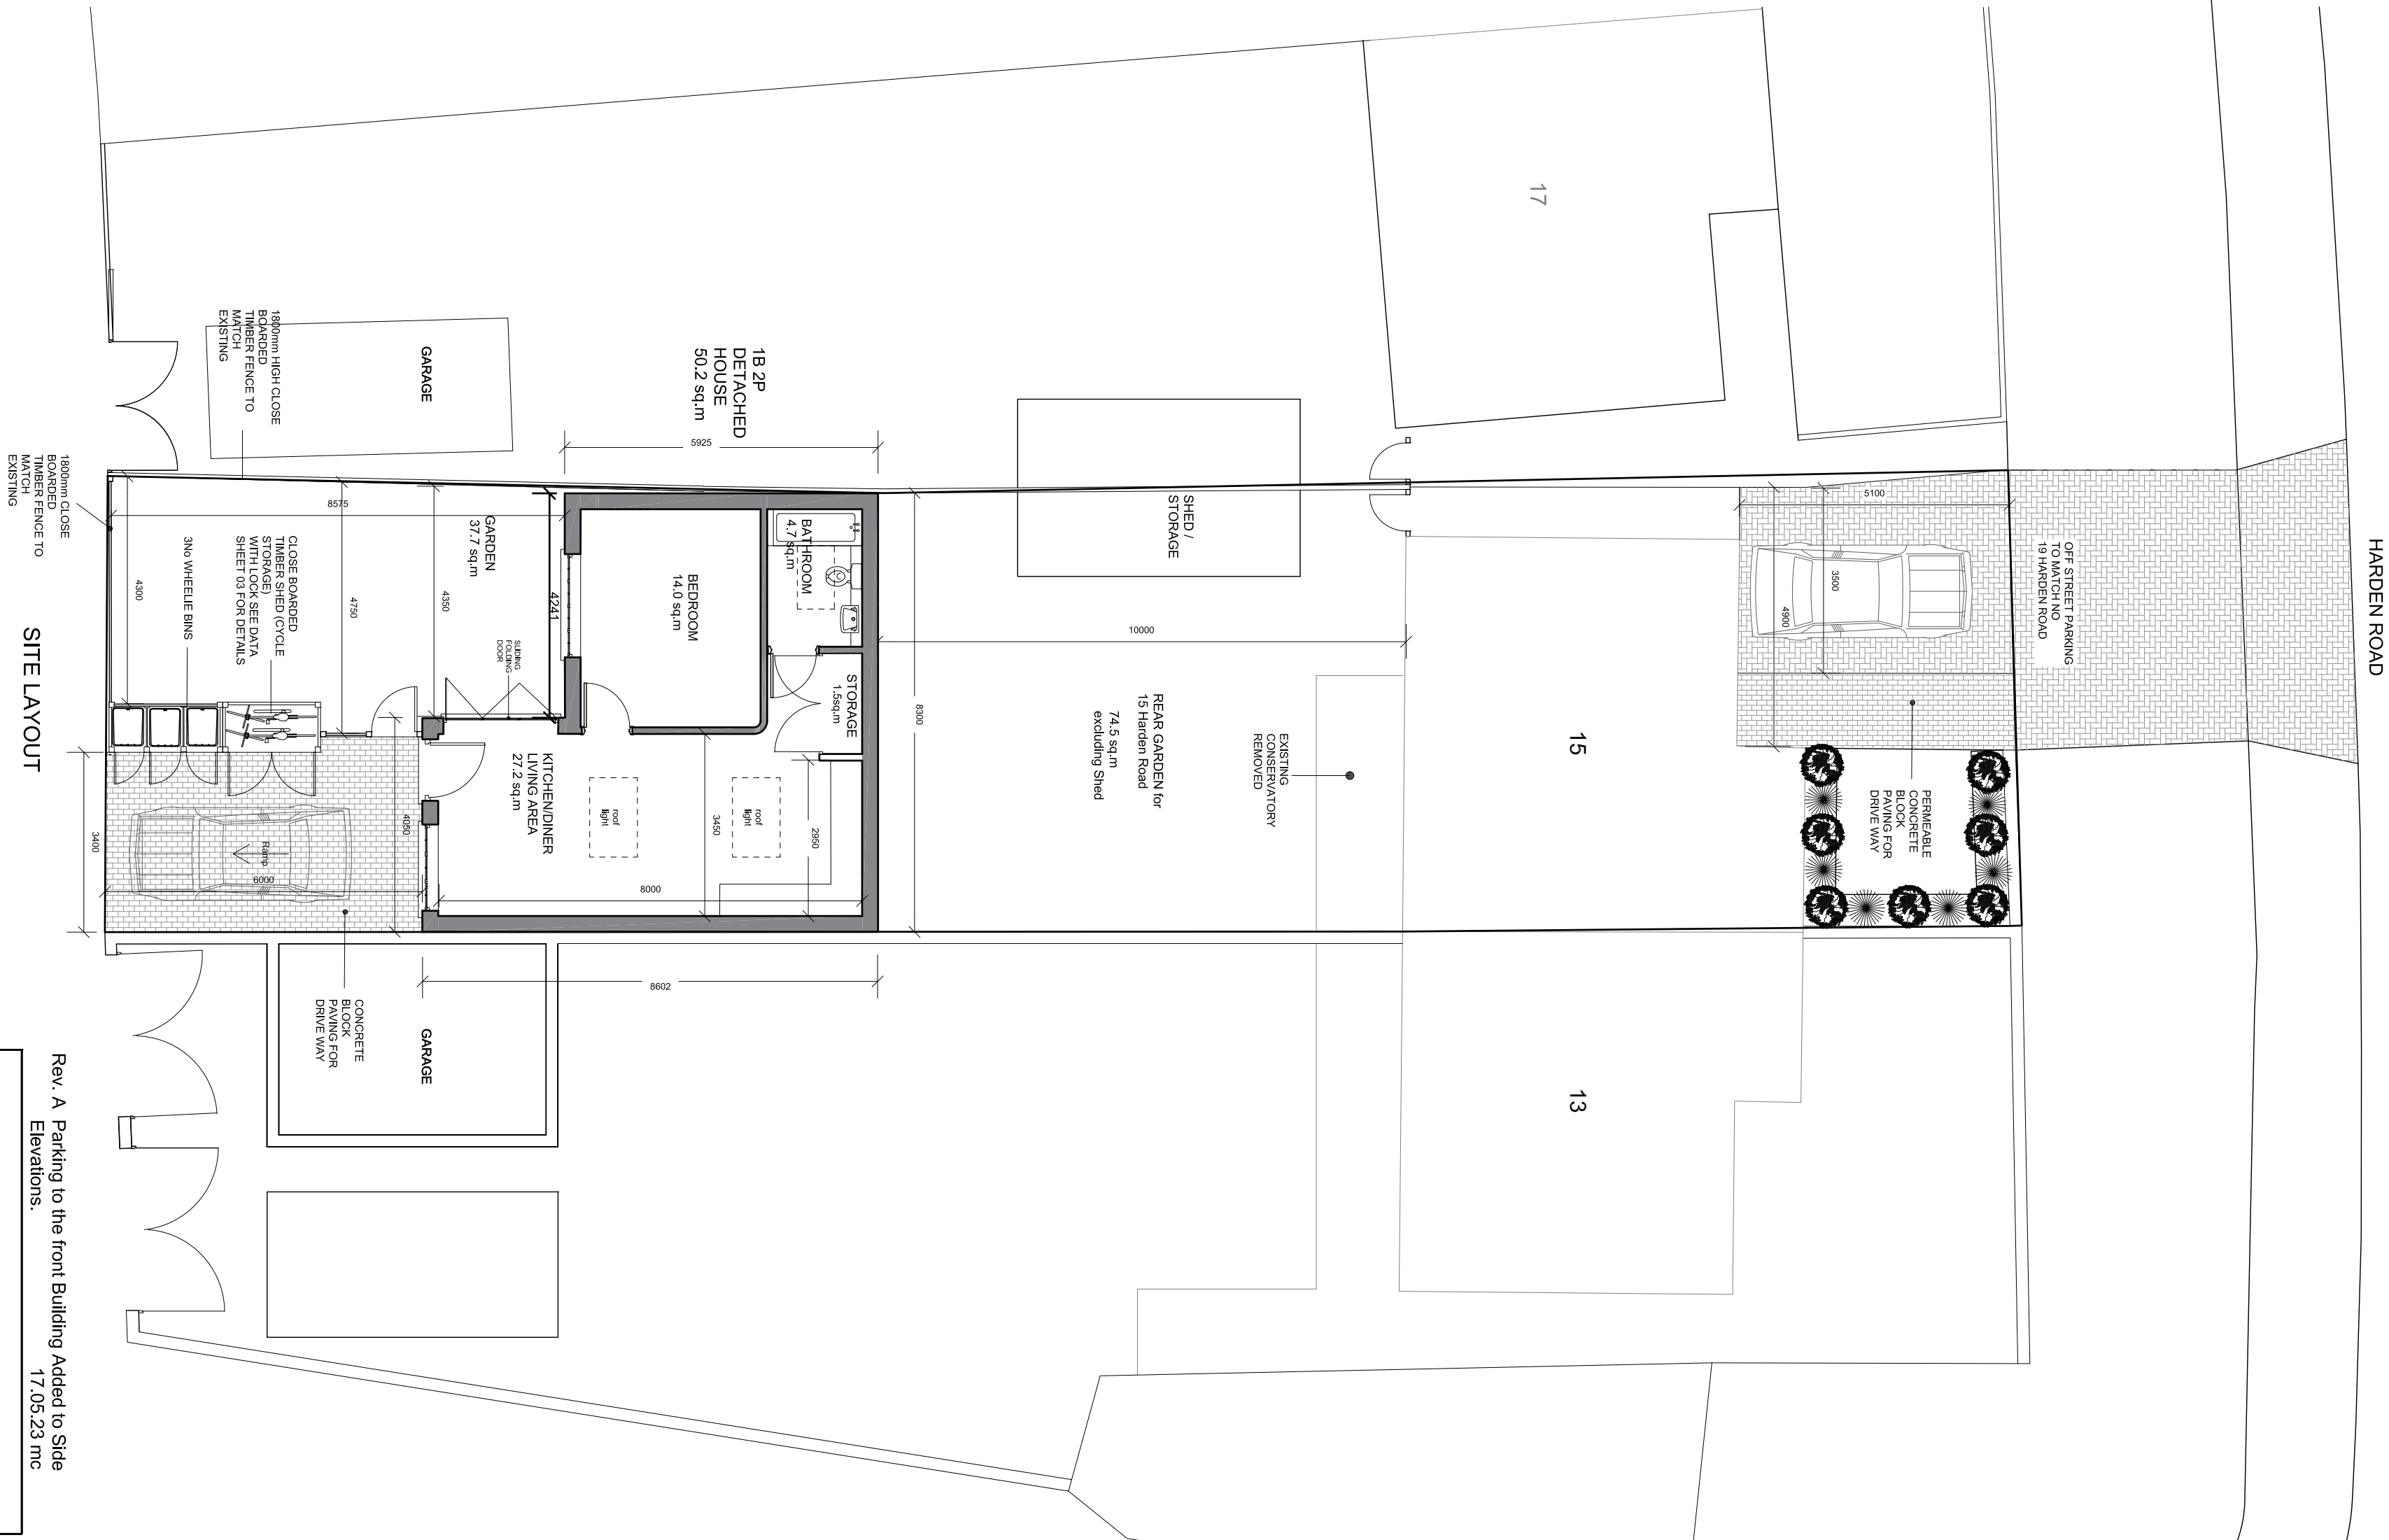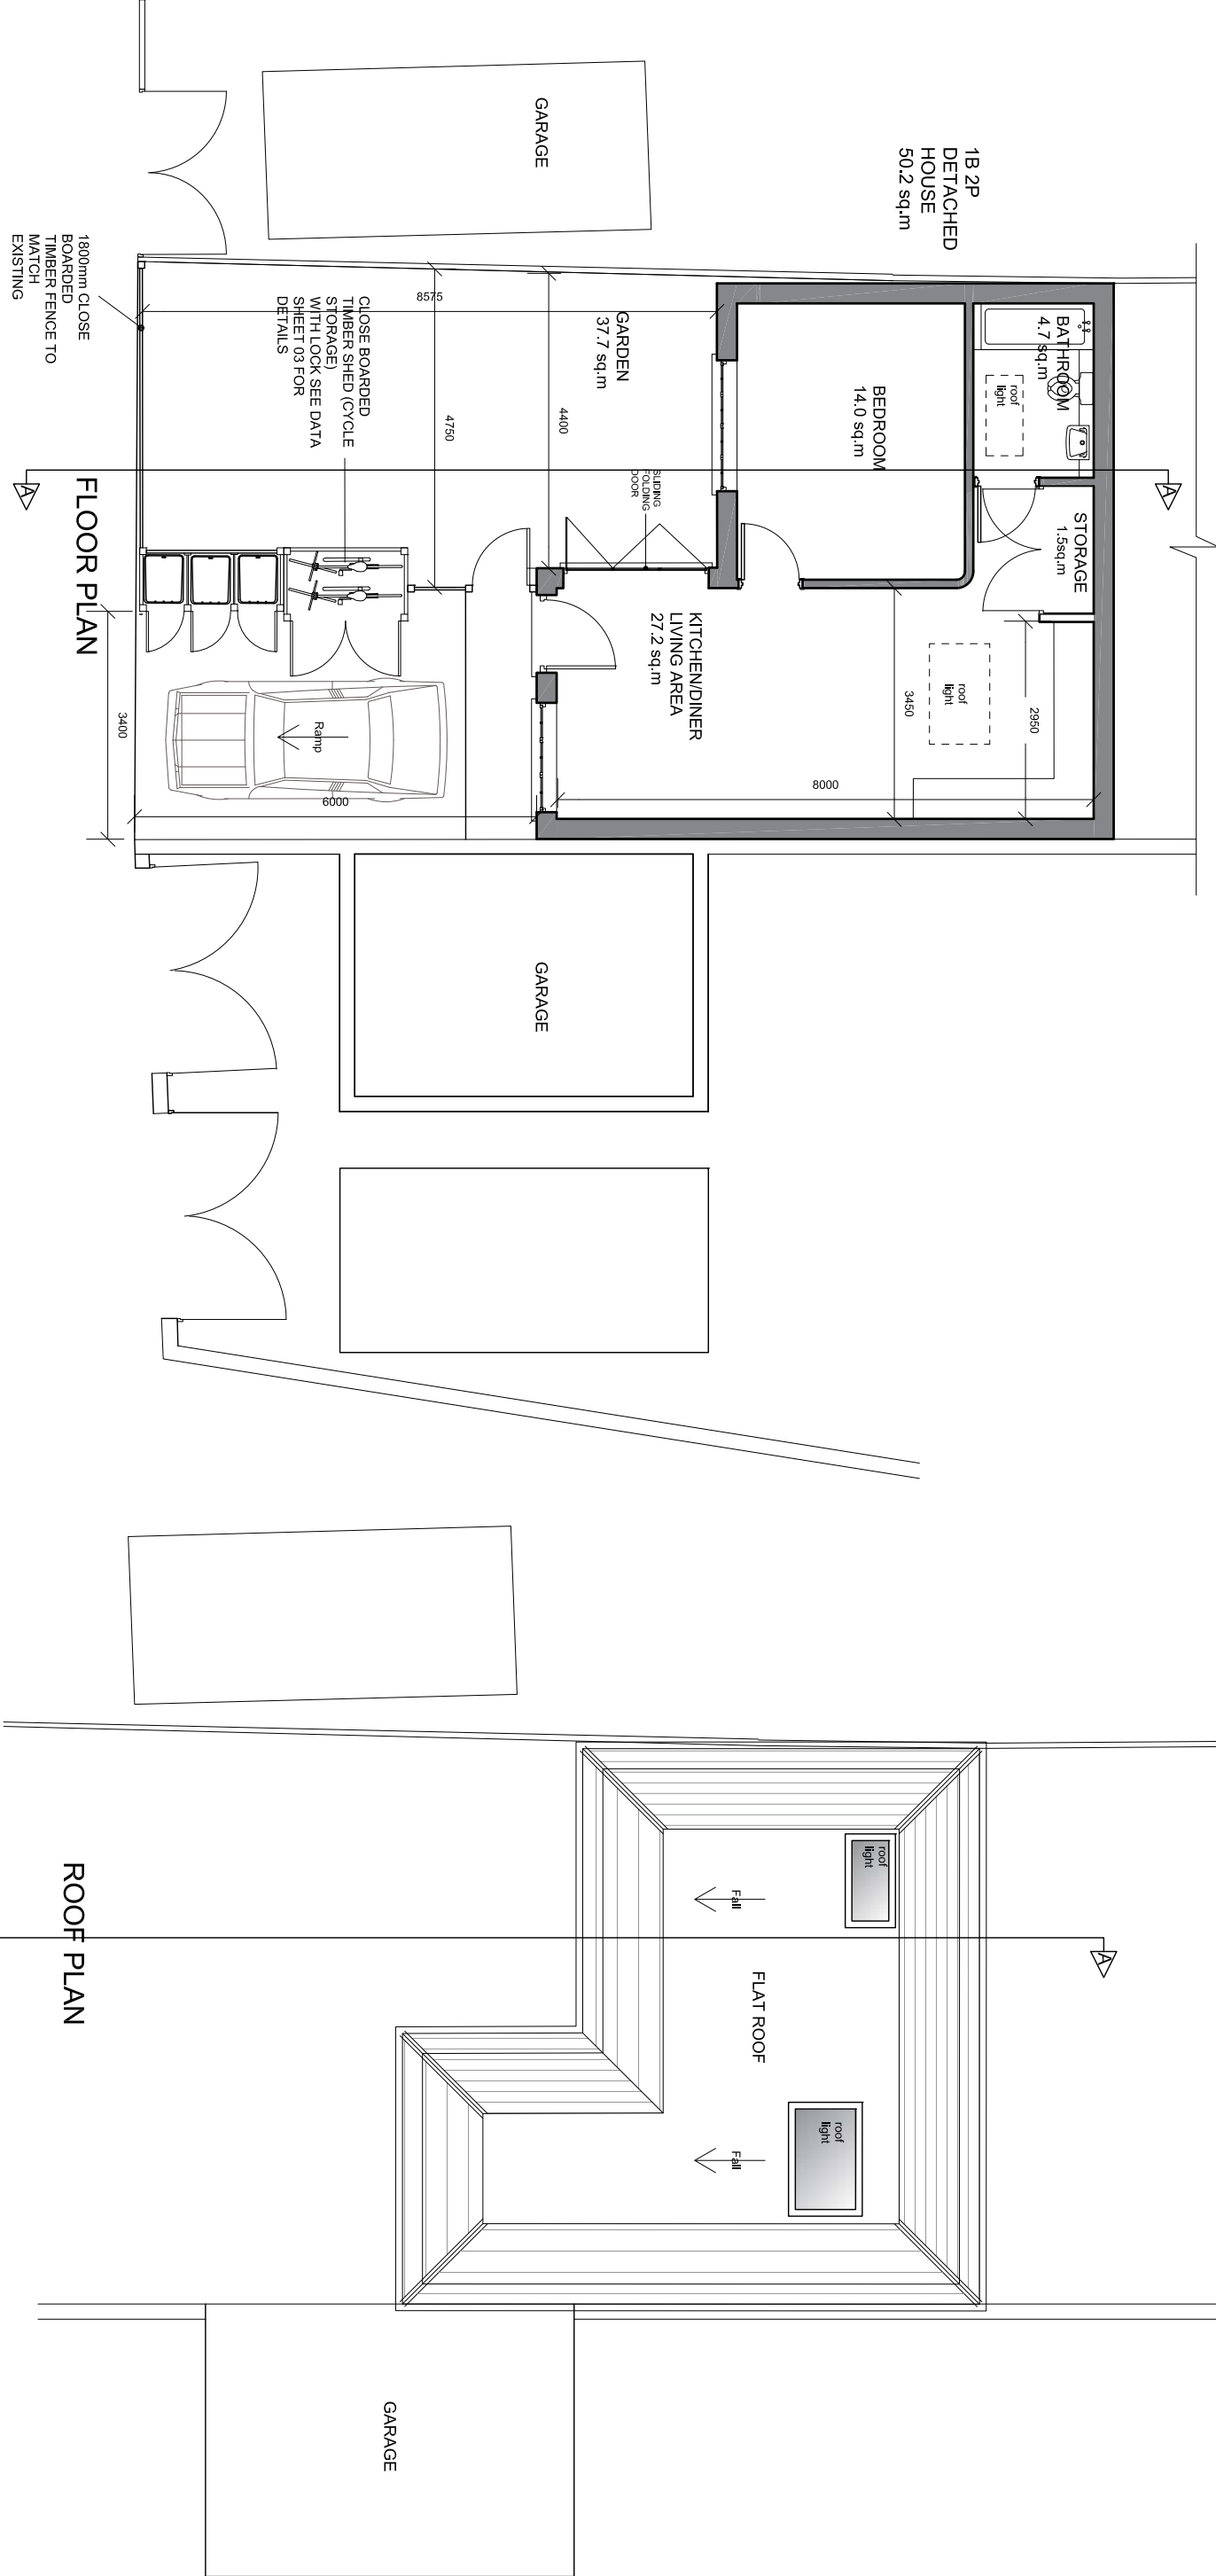

Rev. A. Parking to the front Building Added to Site Elevations.
17.05.23 mc

MUSA CICEK

15 Harden Road, Northfleet, Kent, DA11 7HE
Email: m100933c@gmail.com Tel: 07535948988

**PROPOSED FLOOR PLANS,
ELEVATIONS AND
SECTIONS**

**R/O 15 HARDEN ROAD
NORTHFLEET
KENT DA11 7HE**

Page Size : A1
Scale : 1 : 100
Drawn By : MC
Date : 05.05.2023

Dwg. No.

100/40A