

Keith Chandler MRICS, FCABE, MFPS
Chartered Surveyor, Building Engineer & Party Wall Surveyor
37 Glenthorne Avenue
Croydon
Surrey
CR0 7ET

Tel: 07764 578781
email: keith@keithchandler.co.uk

Client: Mr Chris Aujeet


At: 4 Tradescant Drive
Meopham
Kent
DA13 0EE

Project: Proposed Ground Floor

Date: May 2023

Drg. No. TP/BR/05

Scale: (At A3 Plot) 1:50/1:100

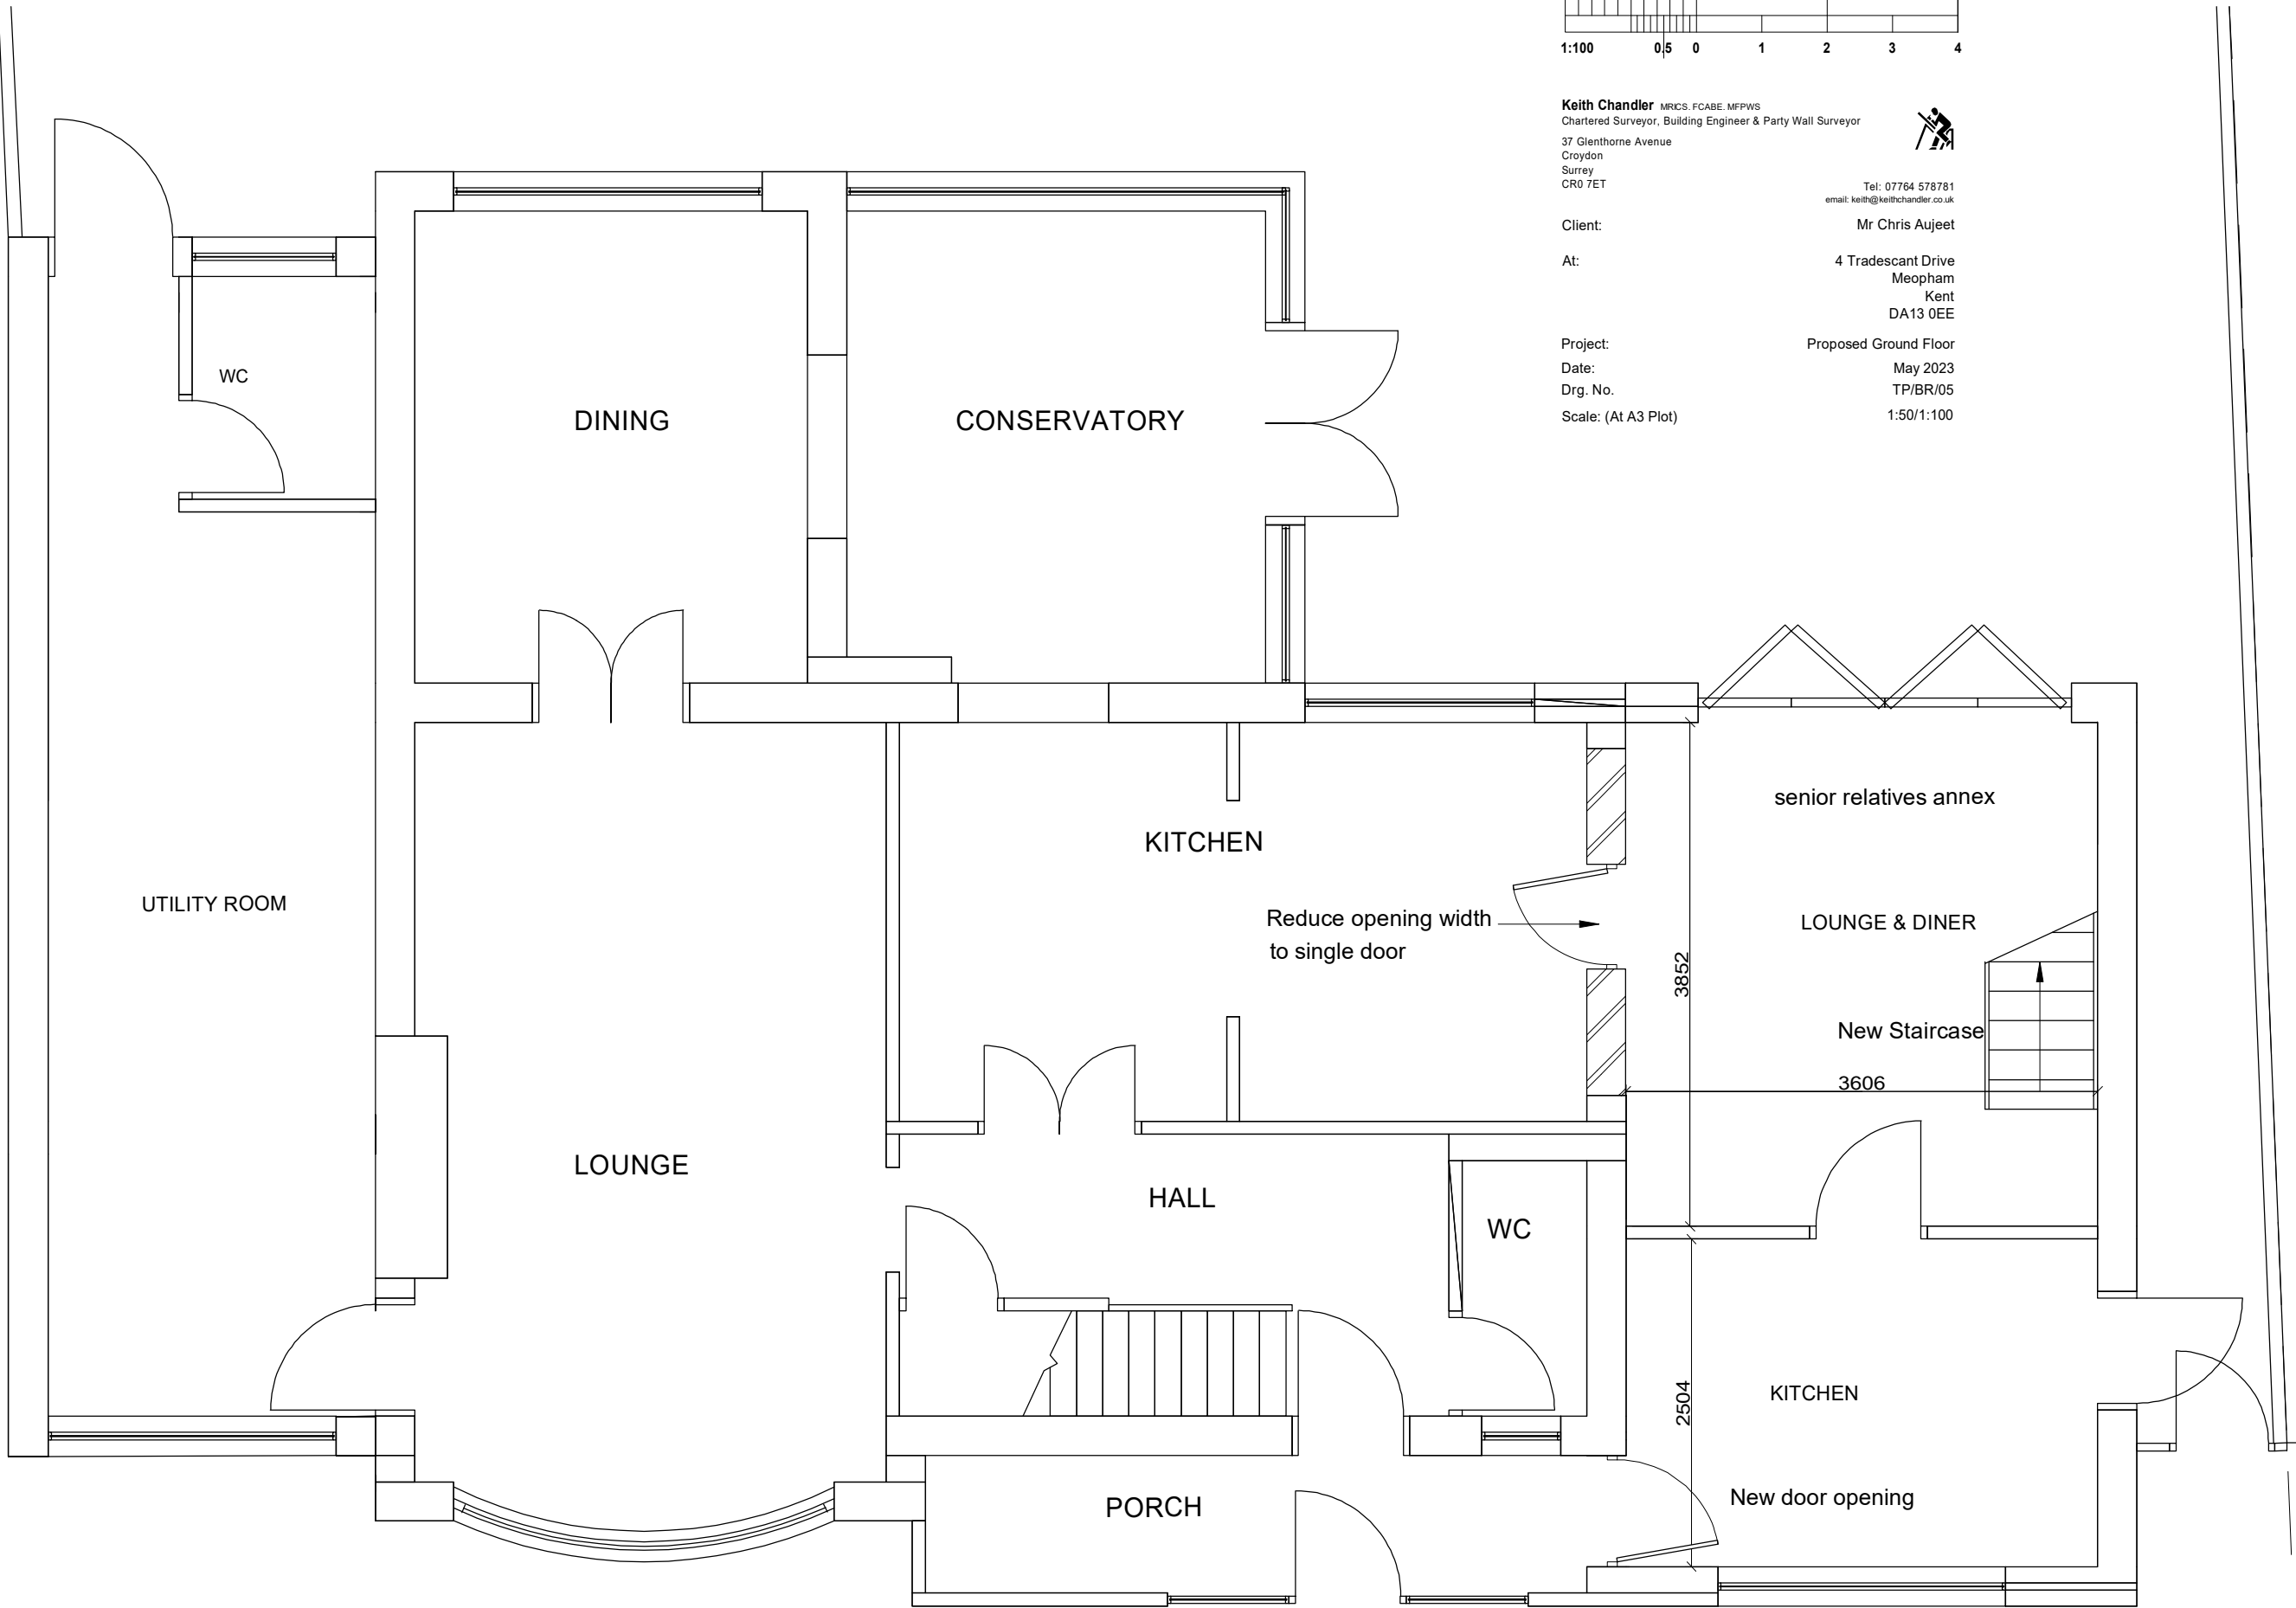

PROPOSED GROUND FLOOR PLAN