



**Keith Chandler** MRICS, FCABE, MFPWS  
Chartered Surveyor, Building Engineer & Party Wall Surveyor  
37 Glenthorne Avenue  
Croydon  
Surrey  
CR0 7ET

Tel: 07764 578781  
email: keith@keithchandler.co.uk

**Client:** Mr Chris Aujeet


**At:** 4 Tradescant Drive  
Meopham  
Kent  
DA13 0EE

**Project:** Proposed Roof Plan

**Date:** May 2023

**Drg. No.** TP/BR/07

**Scale:** (At A3 Plot) 1:50/1:100

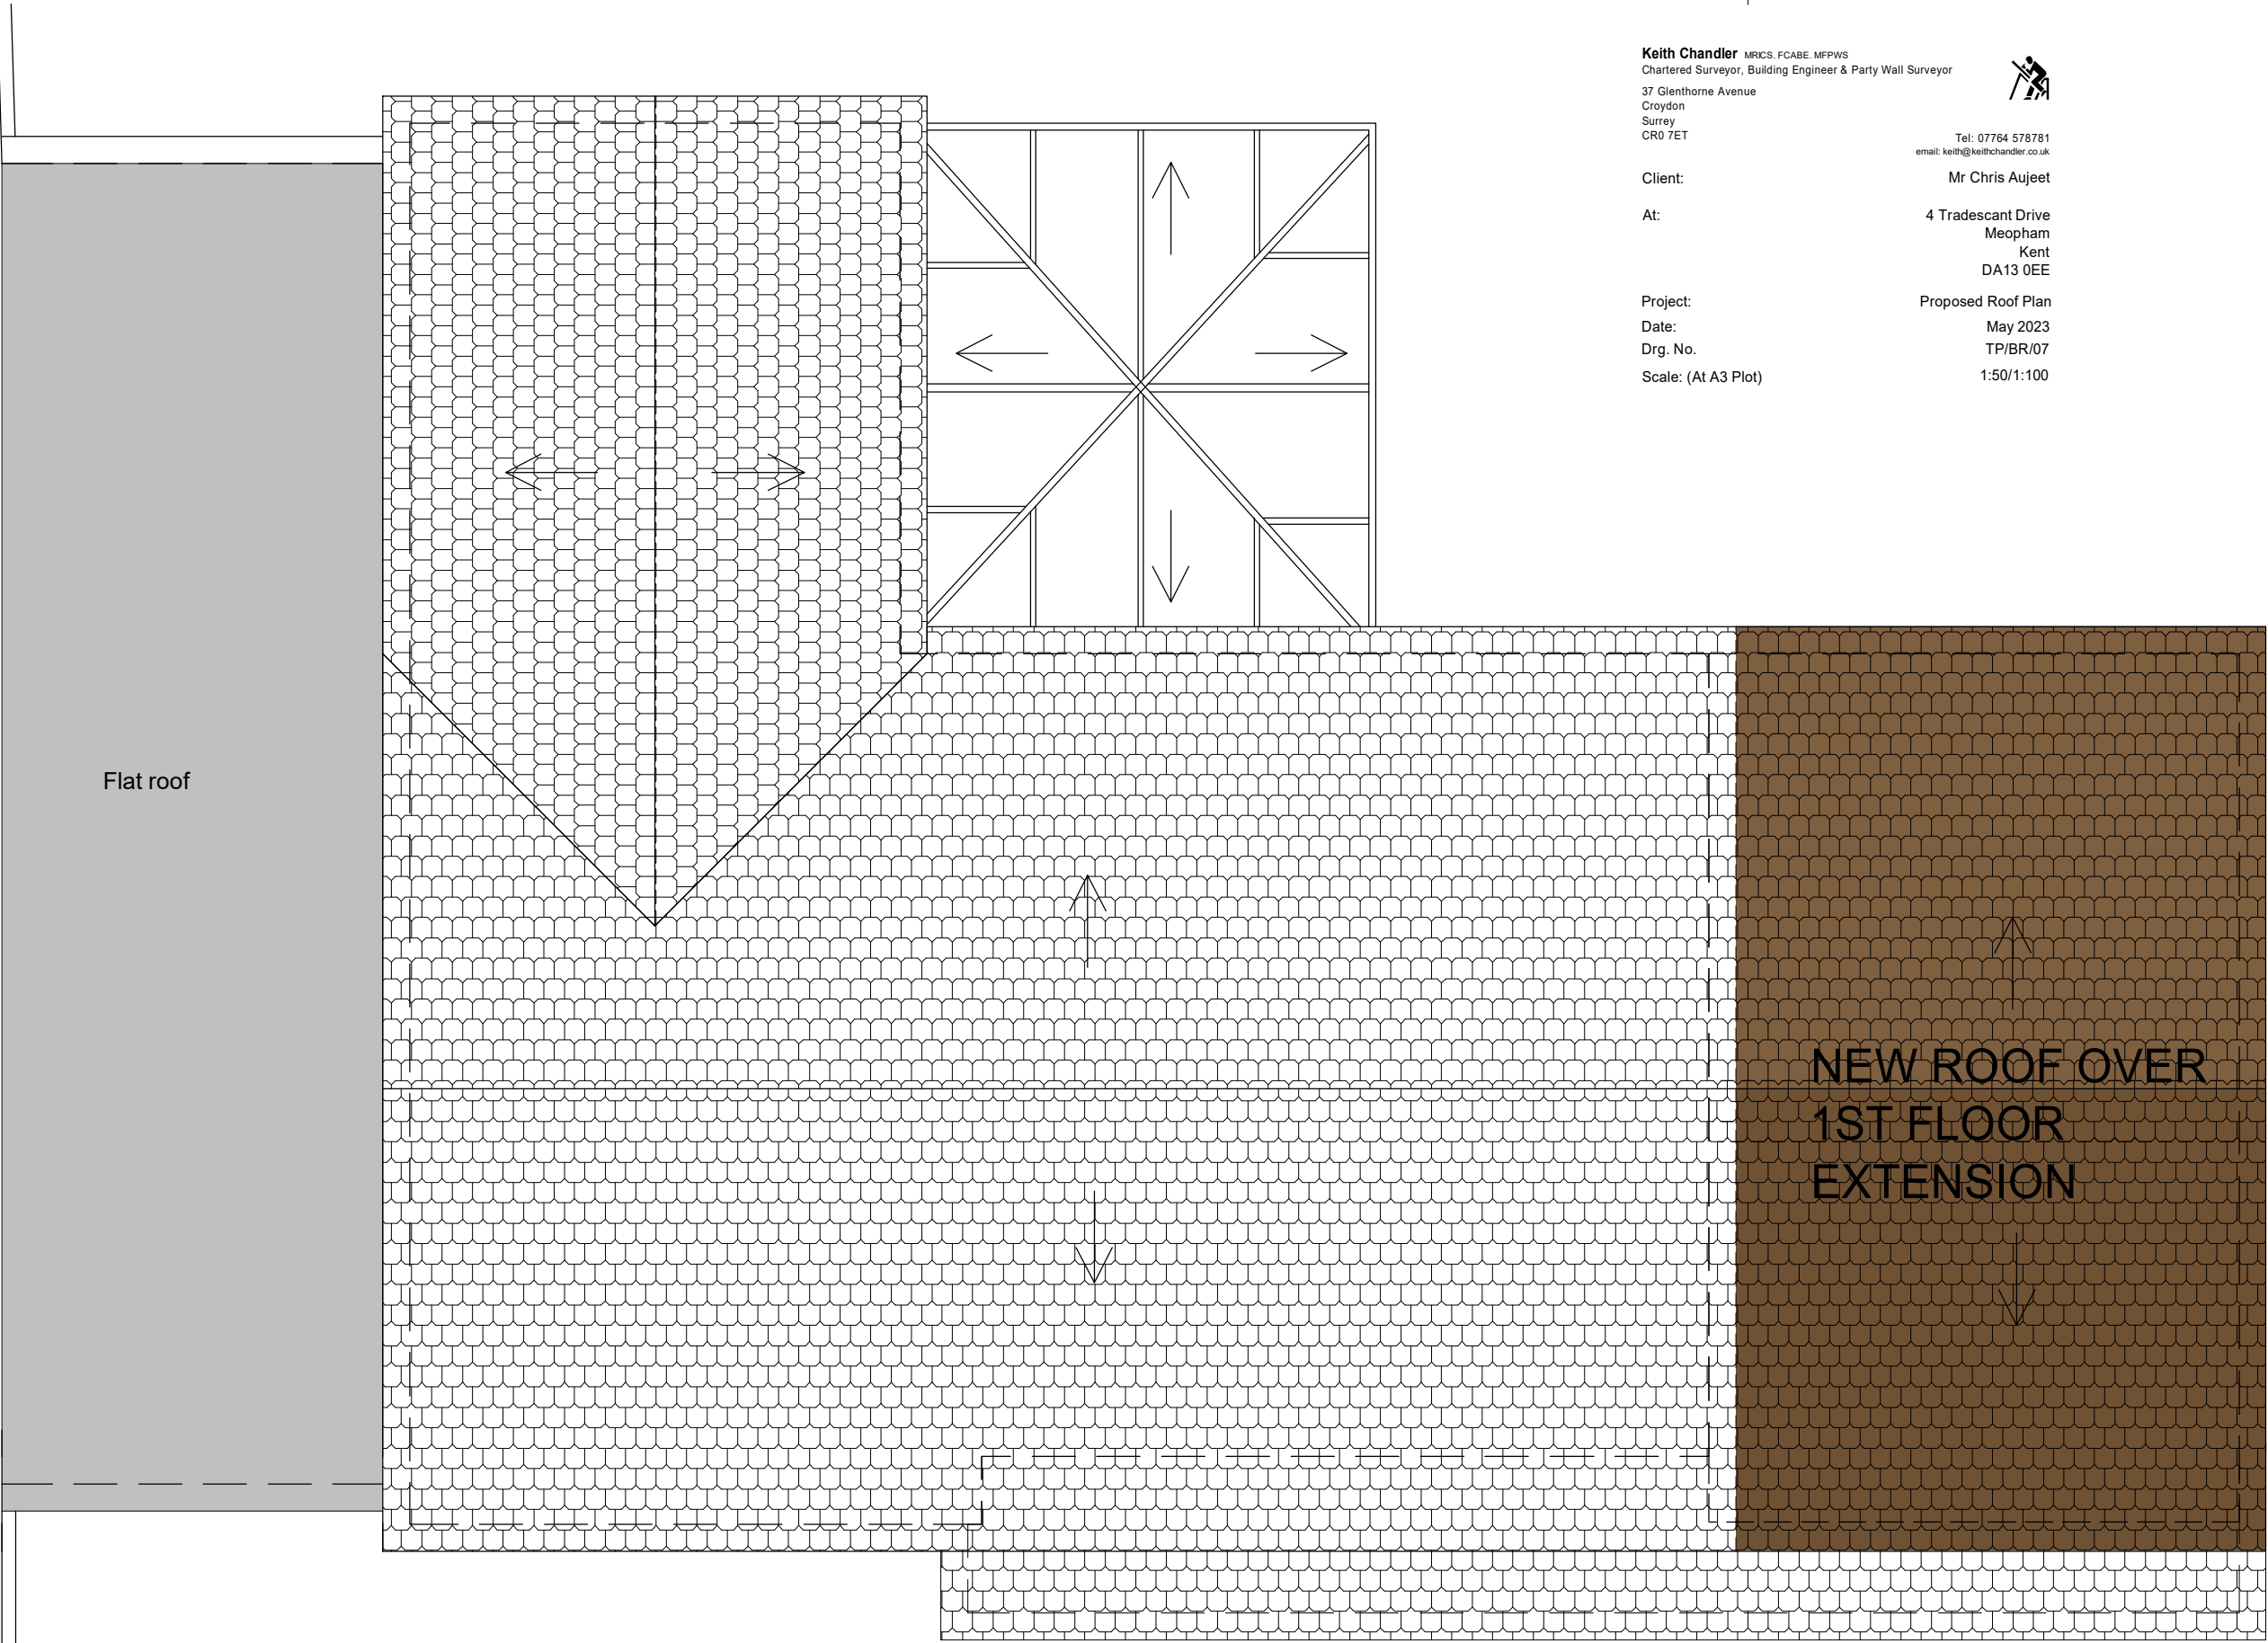

PROPOSED ROOF PLAN