


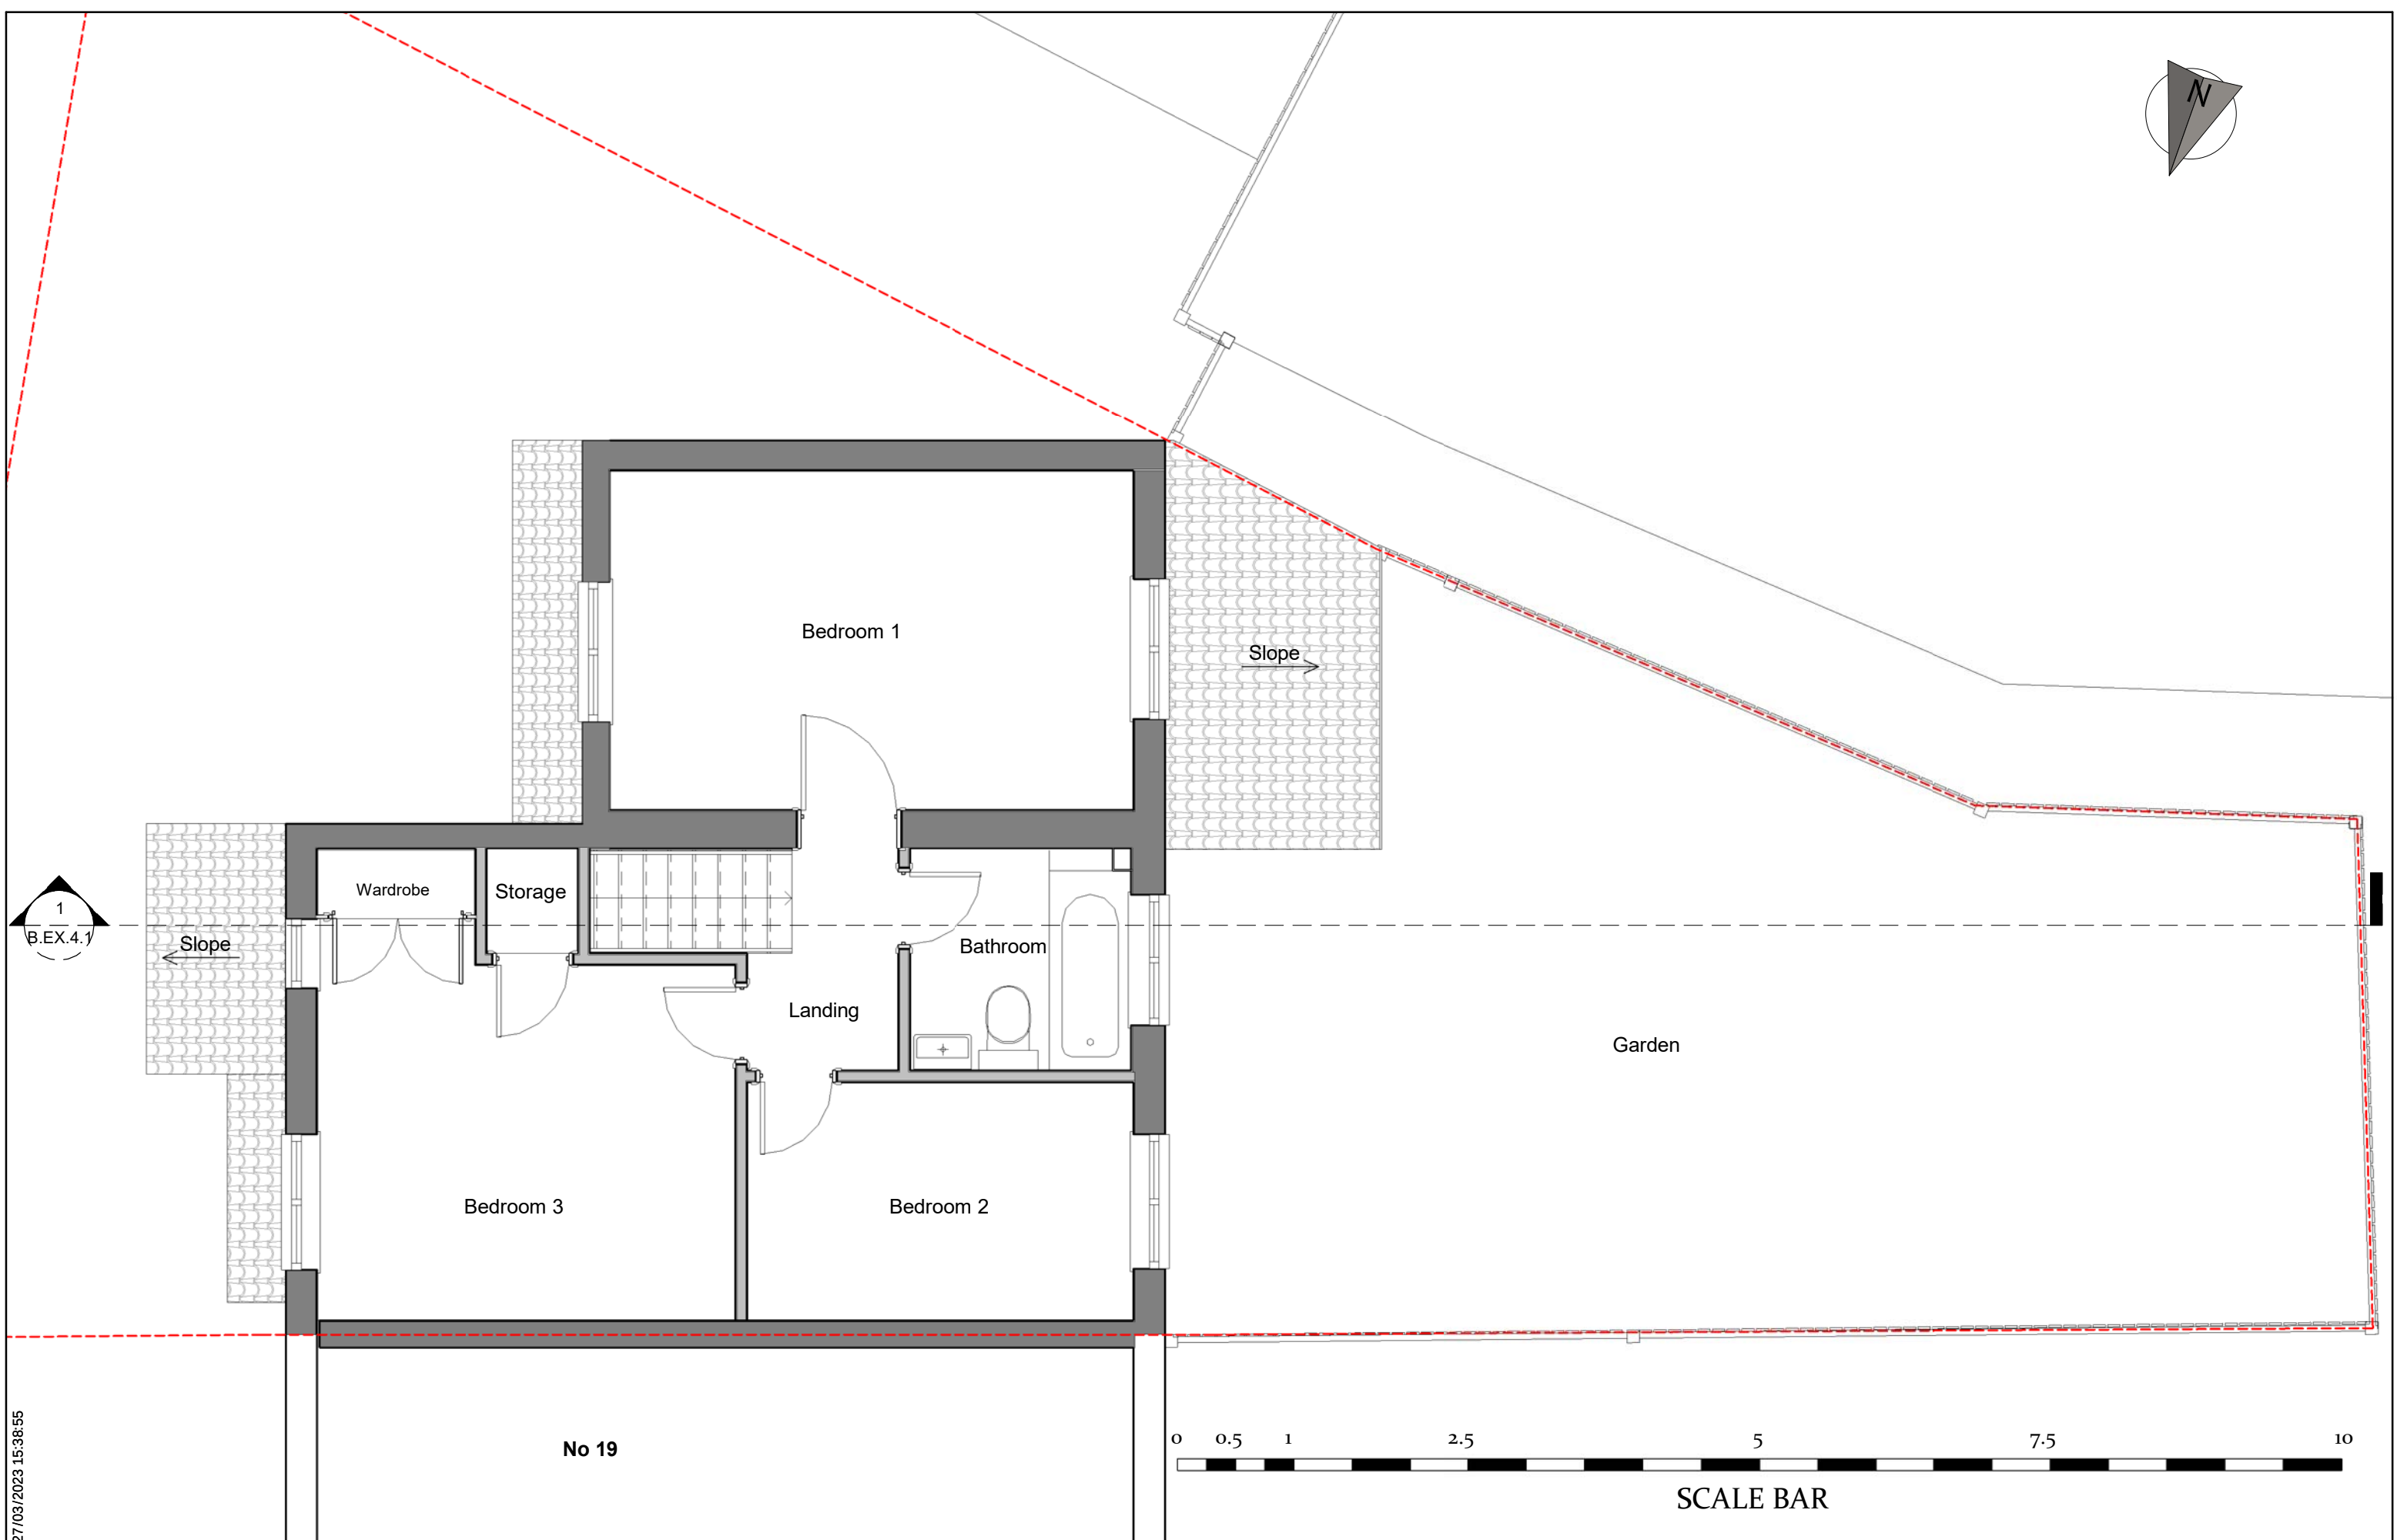

Sheet name	EX. First Floor Plan
Page No.	Issue Number
B.EX.2.2	Approver
Scale 1 : 50 @A3	Date: 27/03/2023