



1 No Philips Optivision LED

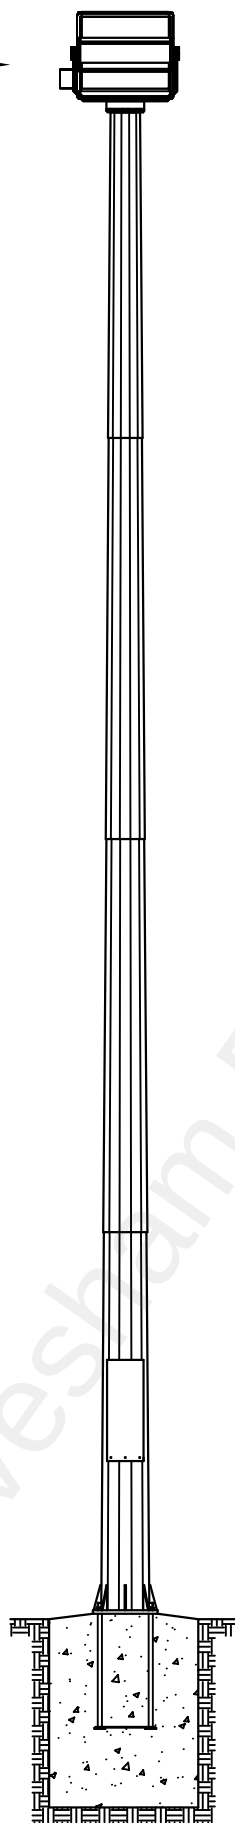


FRONT ELEVATION

Litescan - 10m Nominal Height

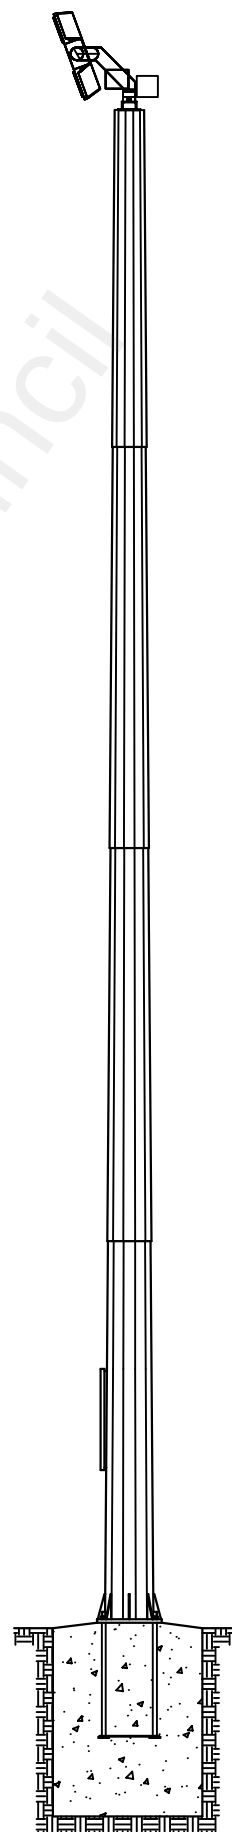

SIDE ELEVATION

 

Highlights Floodlighting Ltd
Manor Farm Court
Manor Rd, Lower Sundon
Beds, LU3 3NZ

Project Name:

Gravesend Rugby Club Column Elevations

Design by:
Andy Collins

Drawing No:
GRFC E1

Date:
05-10-2022

Scale:
1:50@A4