




This drawing and the design are the copyright of **ON Architecture Ltd only**.
This drawing should not be copied or reproduced without written consent.

All dimensions are to be checked on site prior to setting out and fabrication and **ON Architecture Ltd** should be notified of any discrepancy prior to proceeding further.

For Construction & Fabrication Purposes - Do not scale from this drawing, use only the illustrated dimensions herein. Additional dimensions are to be requested and checked directly.

Illustrated information from 3rd party consultants/specialists is shown as indicatively only. See other consultant / specialist drawings for full information and detail.

All aspects of the architectural design concerning fire performance / fire safety (whether or not illustrated / annotated) are to be considered as 'For Approval only, irrespective of the drawing status / suitability.

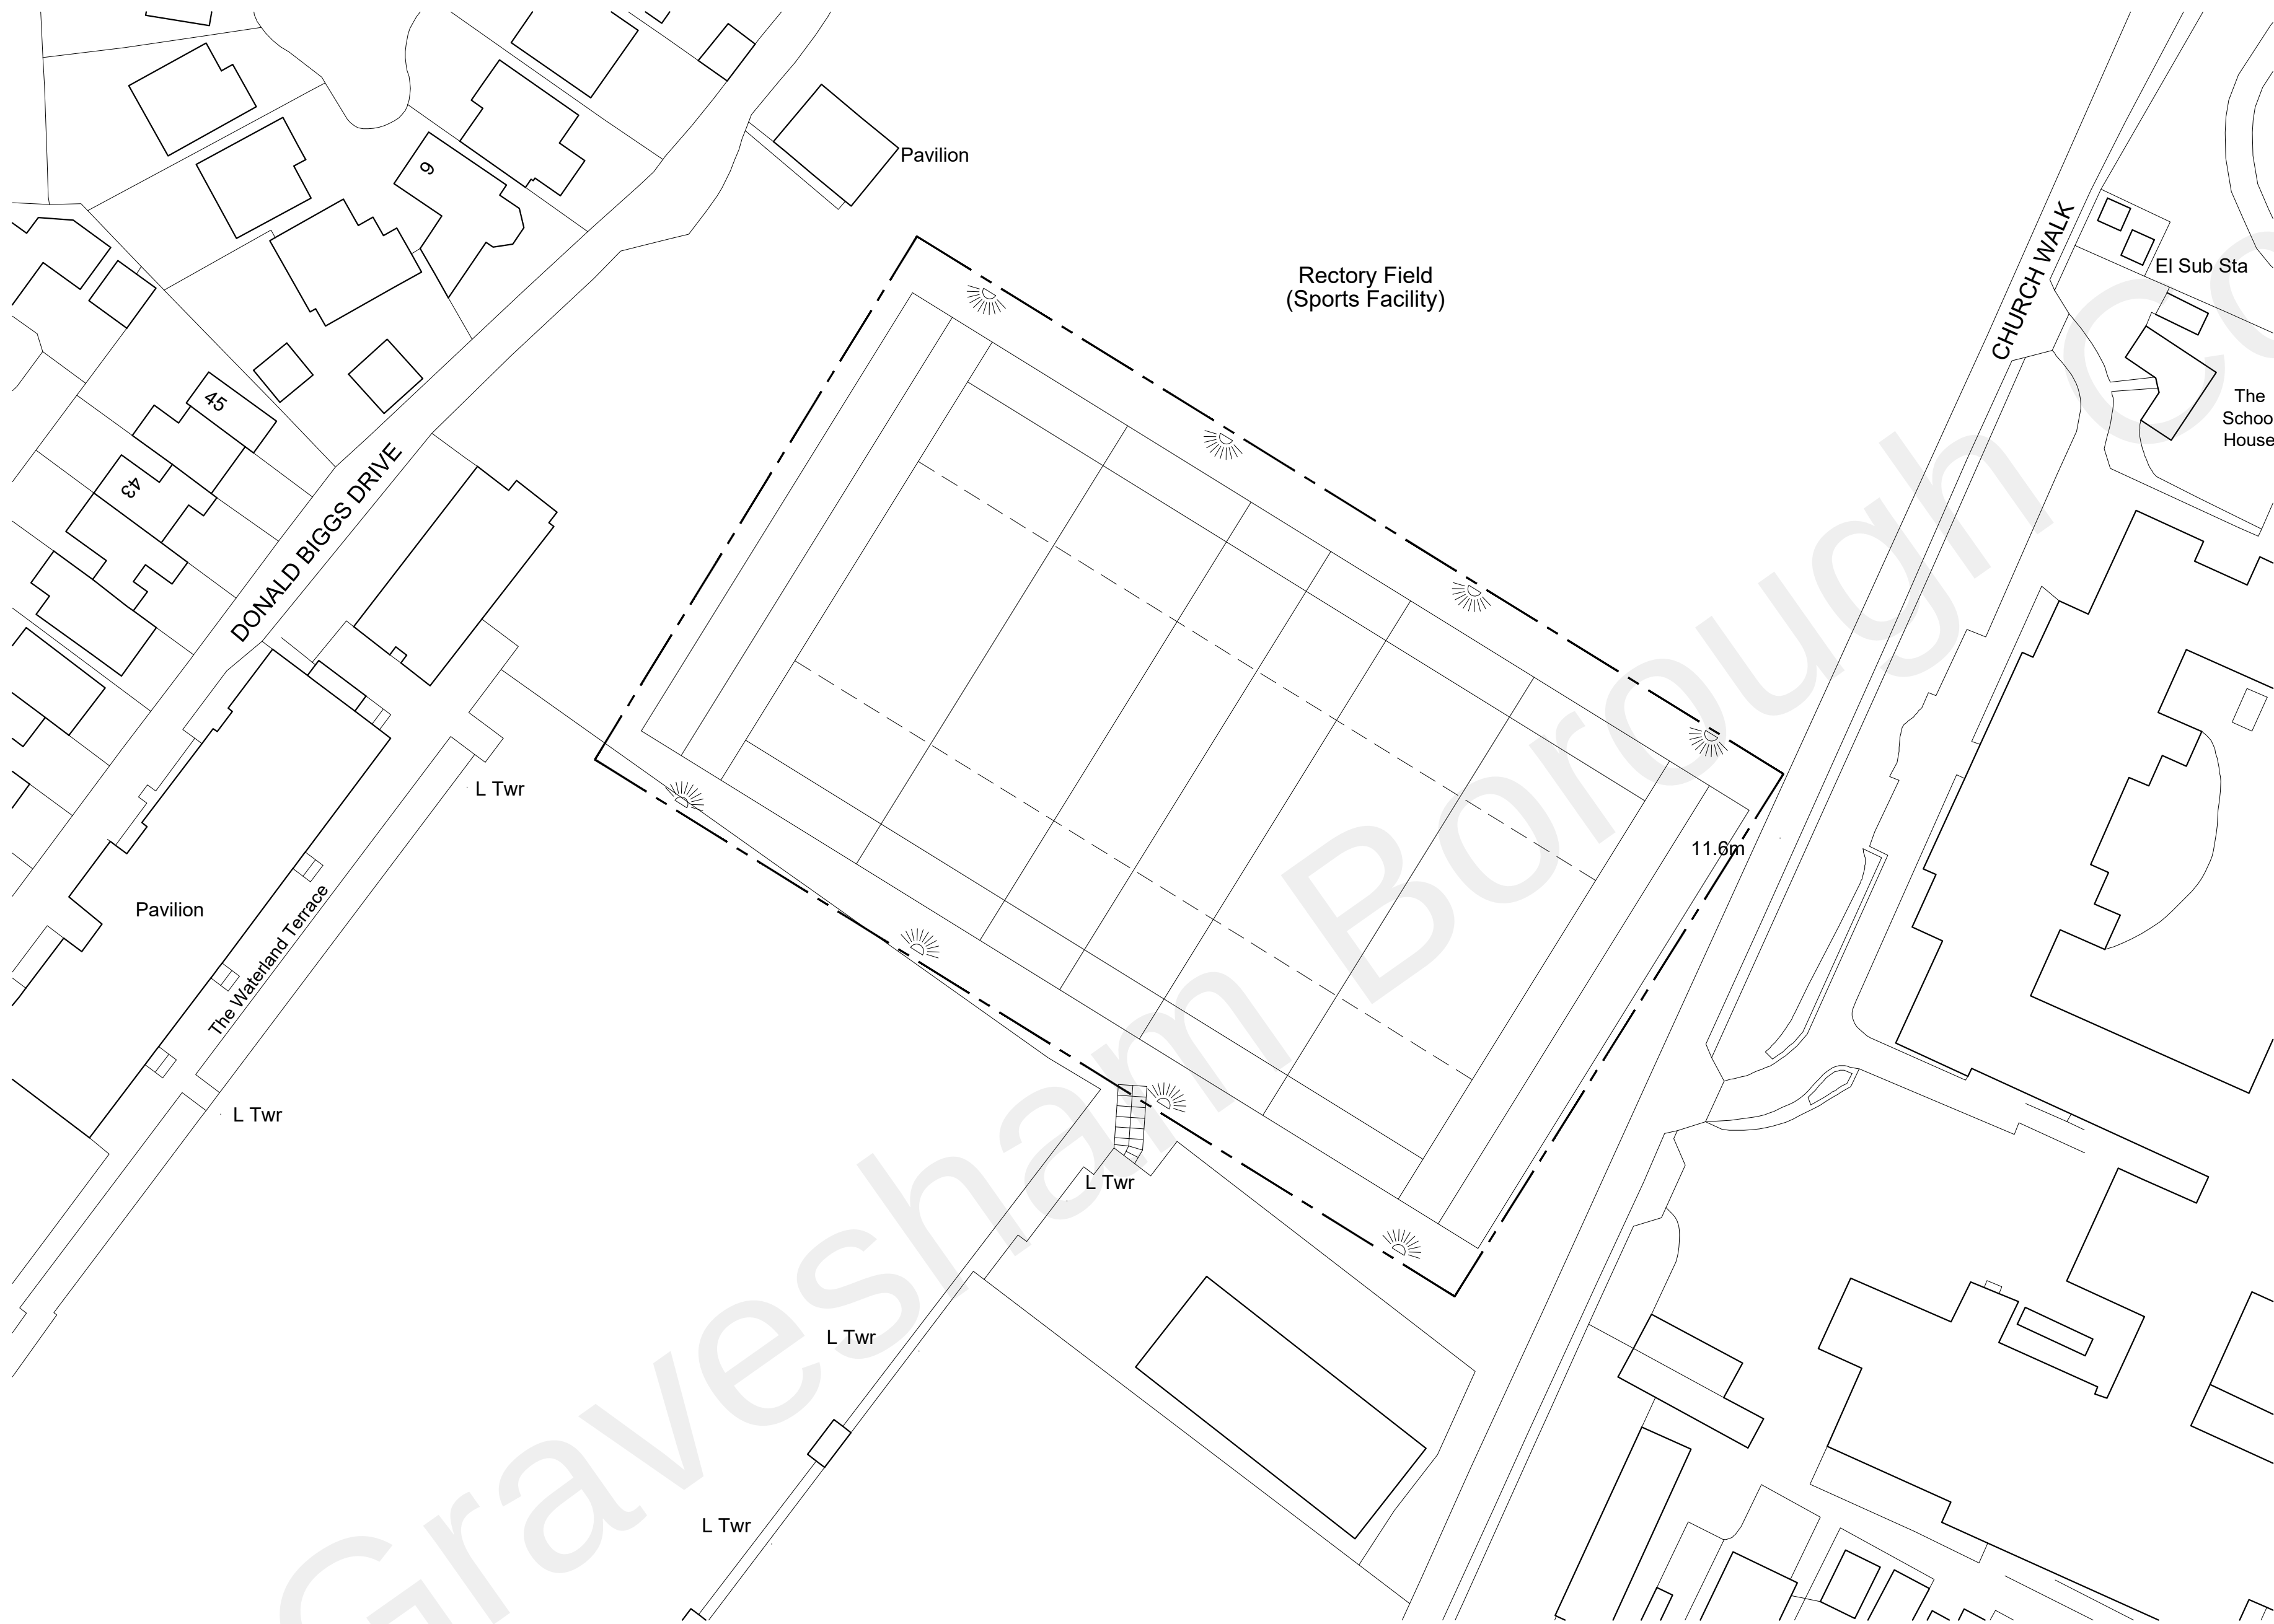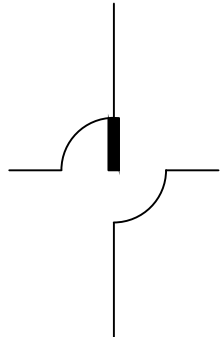 

Proposed Site Plan
Scale 1:500 @ A1

Key:

Proposed Floodlight

Revision Note & Date				Note		Amended		Checked	
Rev	Date								

ON

ARCH

ITECT

URE

Canterbury Studio

Logan House, 51 Andrews Close

Canterbury,

CT1 2RP

info@onarchitecture.co.uk

onarchitecture.co.uk

01227 634334

Project Title

New Floodlighting Application,
Donald Biggs Drive, Gravesend
McCarthy Stone

Drawing Title

Proposed Site Plan

BIM Number

Scale	Date	Drawn	Checked
1:500 @ A1	Nov 2022	GA	DK

Drawing Status

PLANNING

Project No.	Drawing No.	Status	Revision
22.151	03		-