
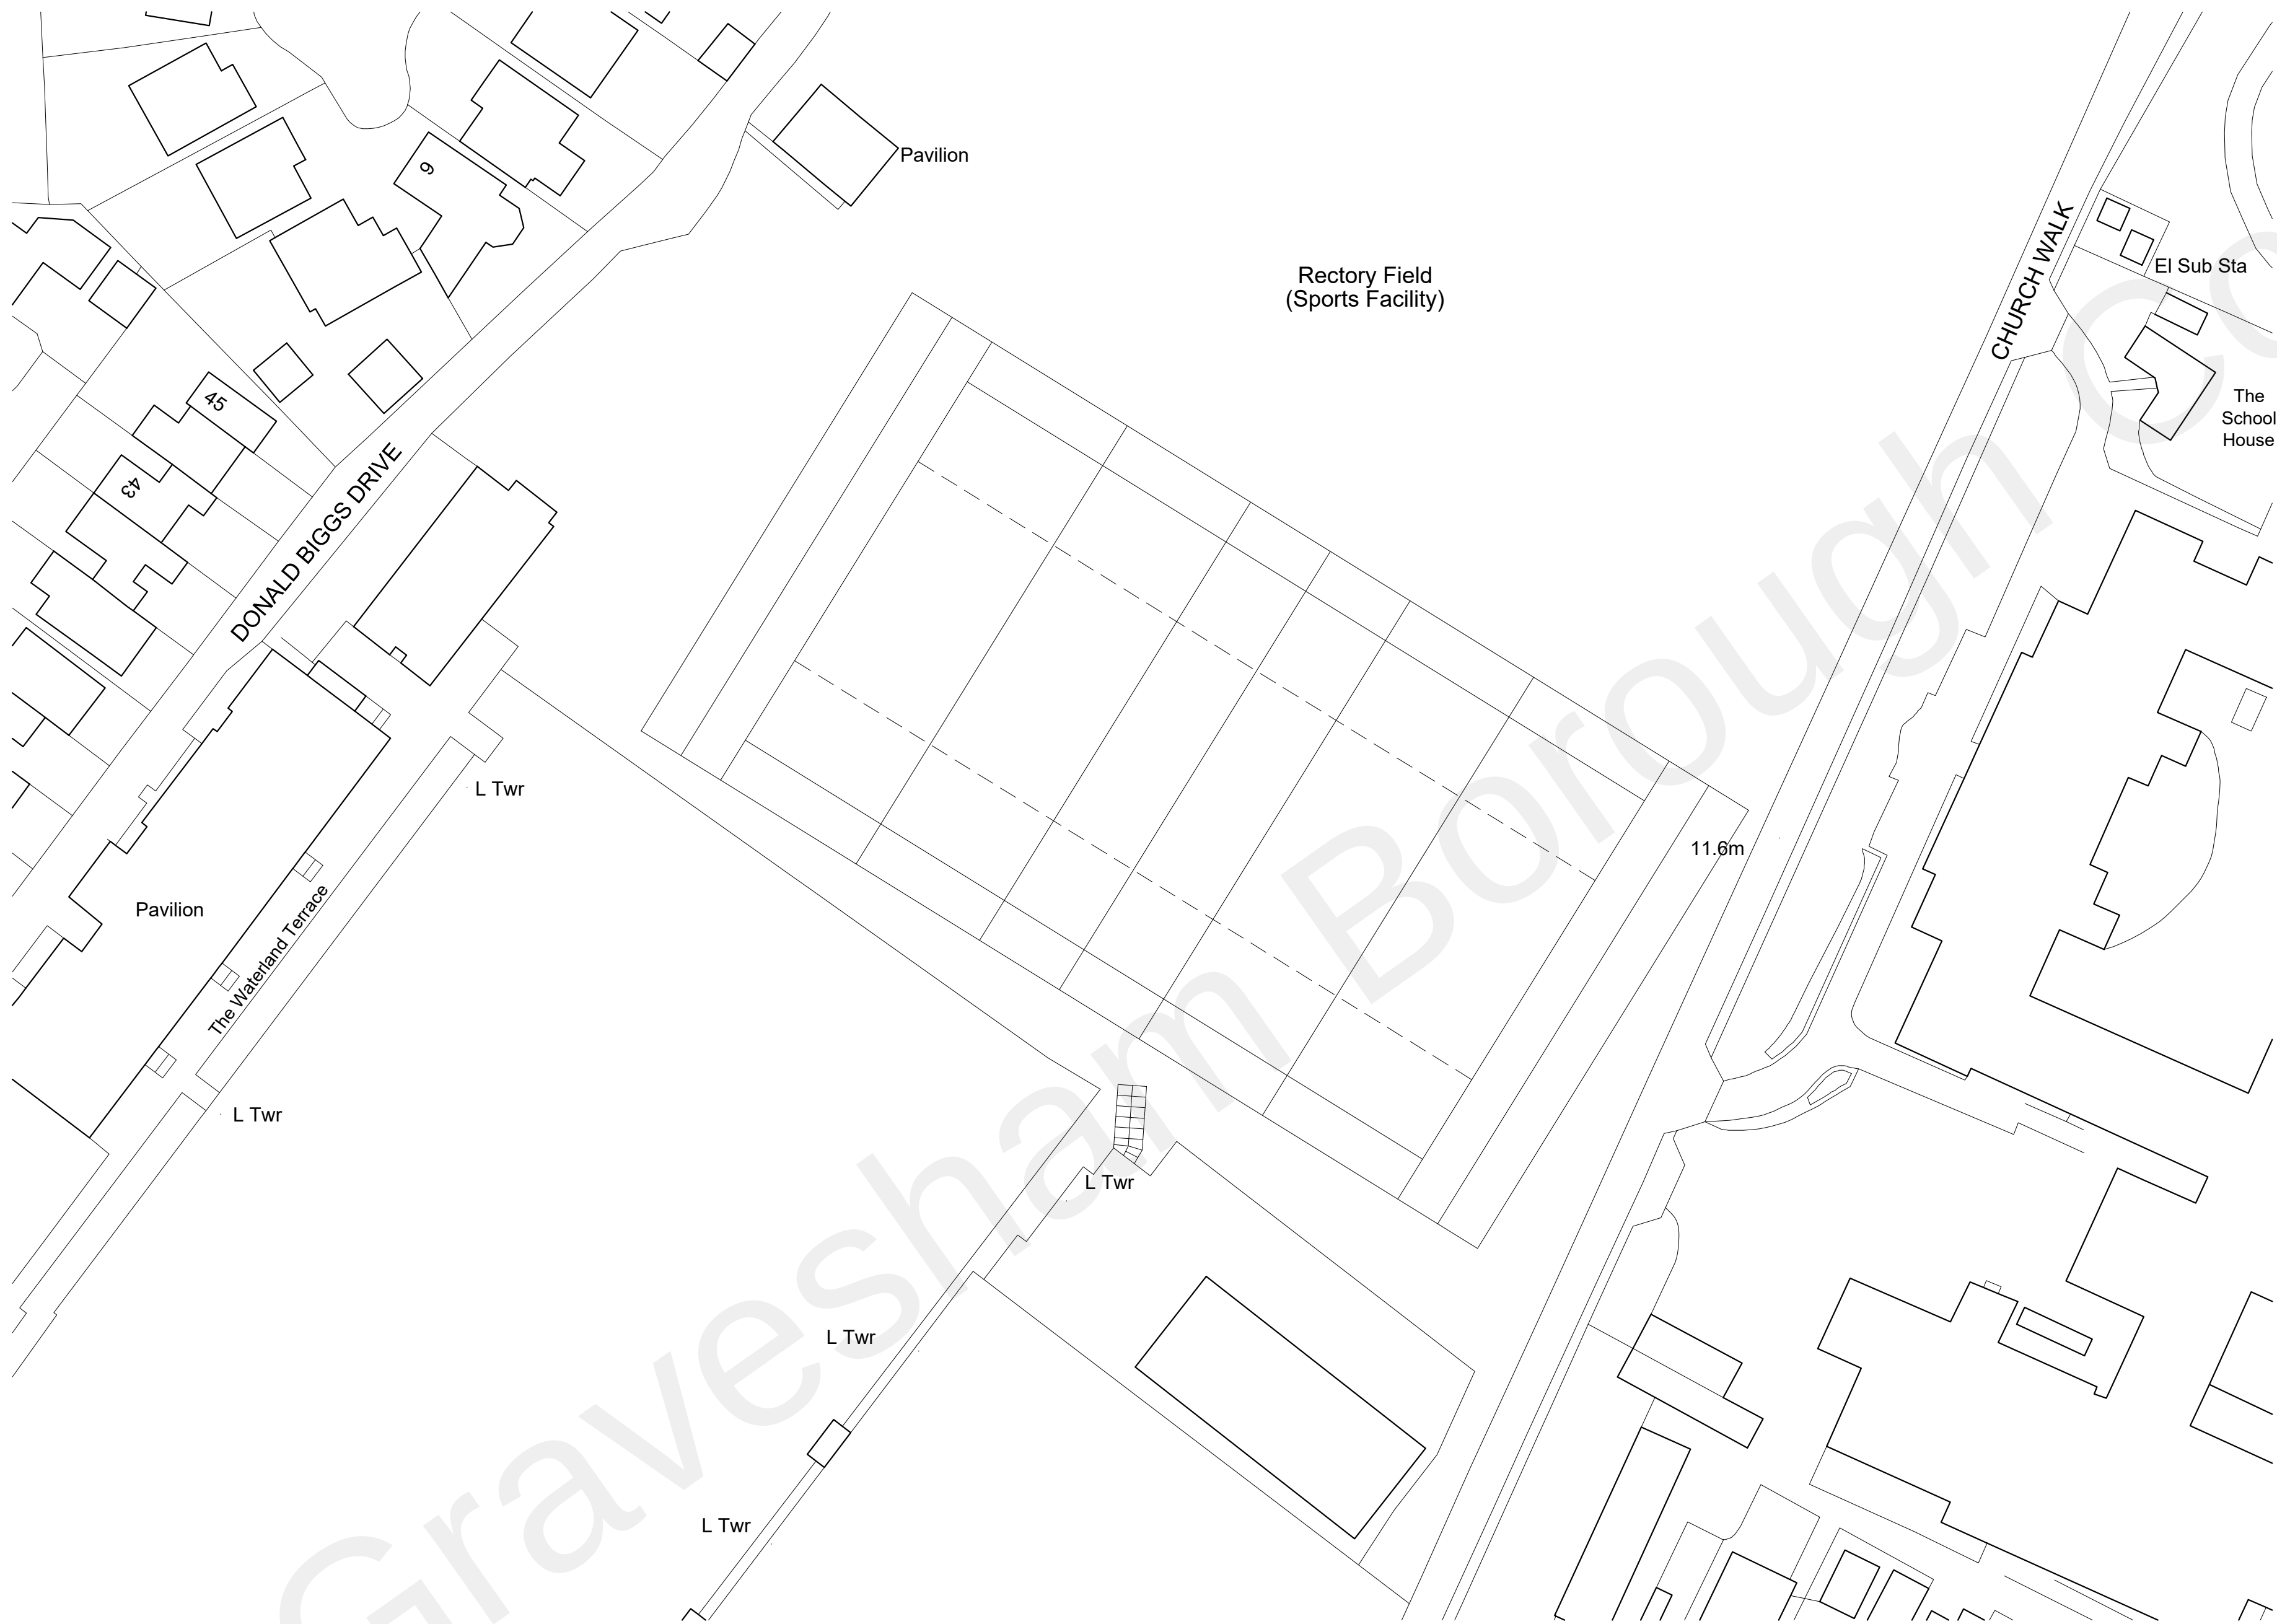
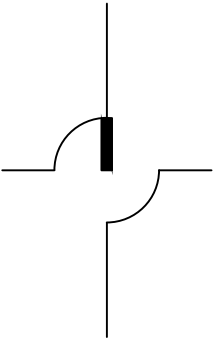


 

Existing Site Plan
Scale 1:500 @ A1

Revision Note & Date					
Rev	Date	Note		Amended	Checked

ON

ARCH
TECT
URE

Canterbury Studio
Logan House, 51 Andrews Close
Canterbury,
CT1 2RP

info@onarchitecture.co.uk
onarchitecture.co.uk
01227 634334

Project Title
New Floodlighting Application,
Donald Biggs Drive, Gravesend
McCarthy Stone

Drawing Title
Existing Site Plan

BIM Number

Scale	Date	Drawn	Checked
1:500 @ A1	Nov 2022	GA	DK

Drawing Status
PLANNING

Project No.	Drawing No.	Status	Revision
22.151	02		-