

DRG NO: PP/4081/GRAVESEND/F2

LEGEND

- | | | |
|--|---|---|
| |  | SUPPORT COLUMNS TO SCALE |
| |  | DOOR SWINGS |
| |  | PARTITION WALL (GENERALLY NON-STRUCTURAL) |
| |  | STRUCTURAL WALL (BRICK, BLOCK, & CONCRETE) |
| |  | INTERNAL WINDOW OR GLAZED PARTITION |
| |  | UP STEP/STAIR/RAMP UP <u> </u> FLOOR LEVEL |
| |  | DOWN STEP/STAIR/RAMP DOWN <u> </u> FLOOR LEVEL |
| |  | ROOM NUMBER AND ATTRIBUTIVE BLOCK |
| | HLW | HIGH LEVEL WINDOW/GLAZED AREA |
| | WC/F | TOILET FACILITIES - FEMALE |
| | WC/M | TOILET FACILITIES - MALE |
| |  | TOILET FACILITIES - DISABLED |
| | PN | PANELED OR SIGN PANELED ROOM |
- +67.87 Partition 8, value external, ground level.

STATION CO-ORDINATES			
STATION	TYPE	EASTING	NORTHING

COORDINATE INFORMATION:
ALL LEVELS IN METRES TO ORDNANCE SURVEY
DATUM AND BASED ON NATIONAL GRID FROM RTK GPS
AND ADJUSTED INTO OS ACTIVE NETWORK

REV	DRG. AMENDMENTS	BY	DATE

MCCARTHY & STONE

85 GREAT NORTH ROAD
HATFIELD
HERTS AL9 5DA

GRAVESEND RFC BOWLS CLUB
GRAVESEND
KENT DA12 2TL

FLOORPLAN & ELEVATIONS

PROSPAPPLANS
LIMITED
1 AND 8 ENGINEERING SUBVEYORS

LAND & ENGINEERING SURVEYORS
O'HANA HOUSE
BEETLEY
NORFOLK
NR20 4FE
T: +44 (0) 1362 666504

T: +44 (0) 362 666504
E: info@prospaplan.com
W: www.prospaplan.com


Operating to ISO9001:2000

SCALE: 1:50@A1

DATE: AUGUST 2022

DRAWN BY: R WELTON	CHECKED BY: G RUTHERFORD
-----------------------	-----------------------------


DRG NO: PP/4081/GRAVESEND/F2

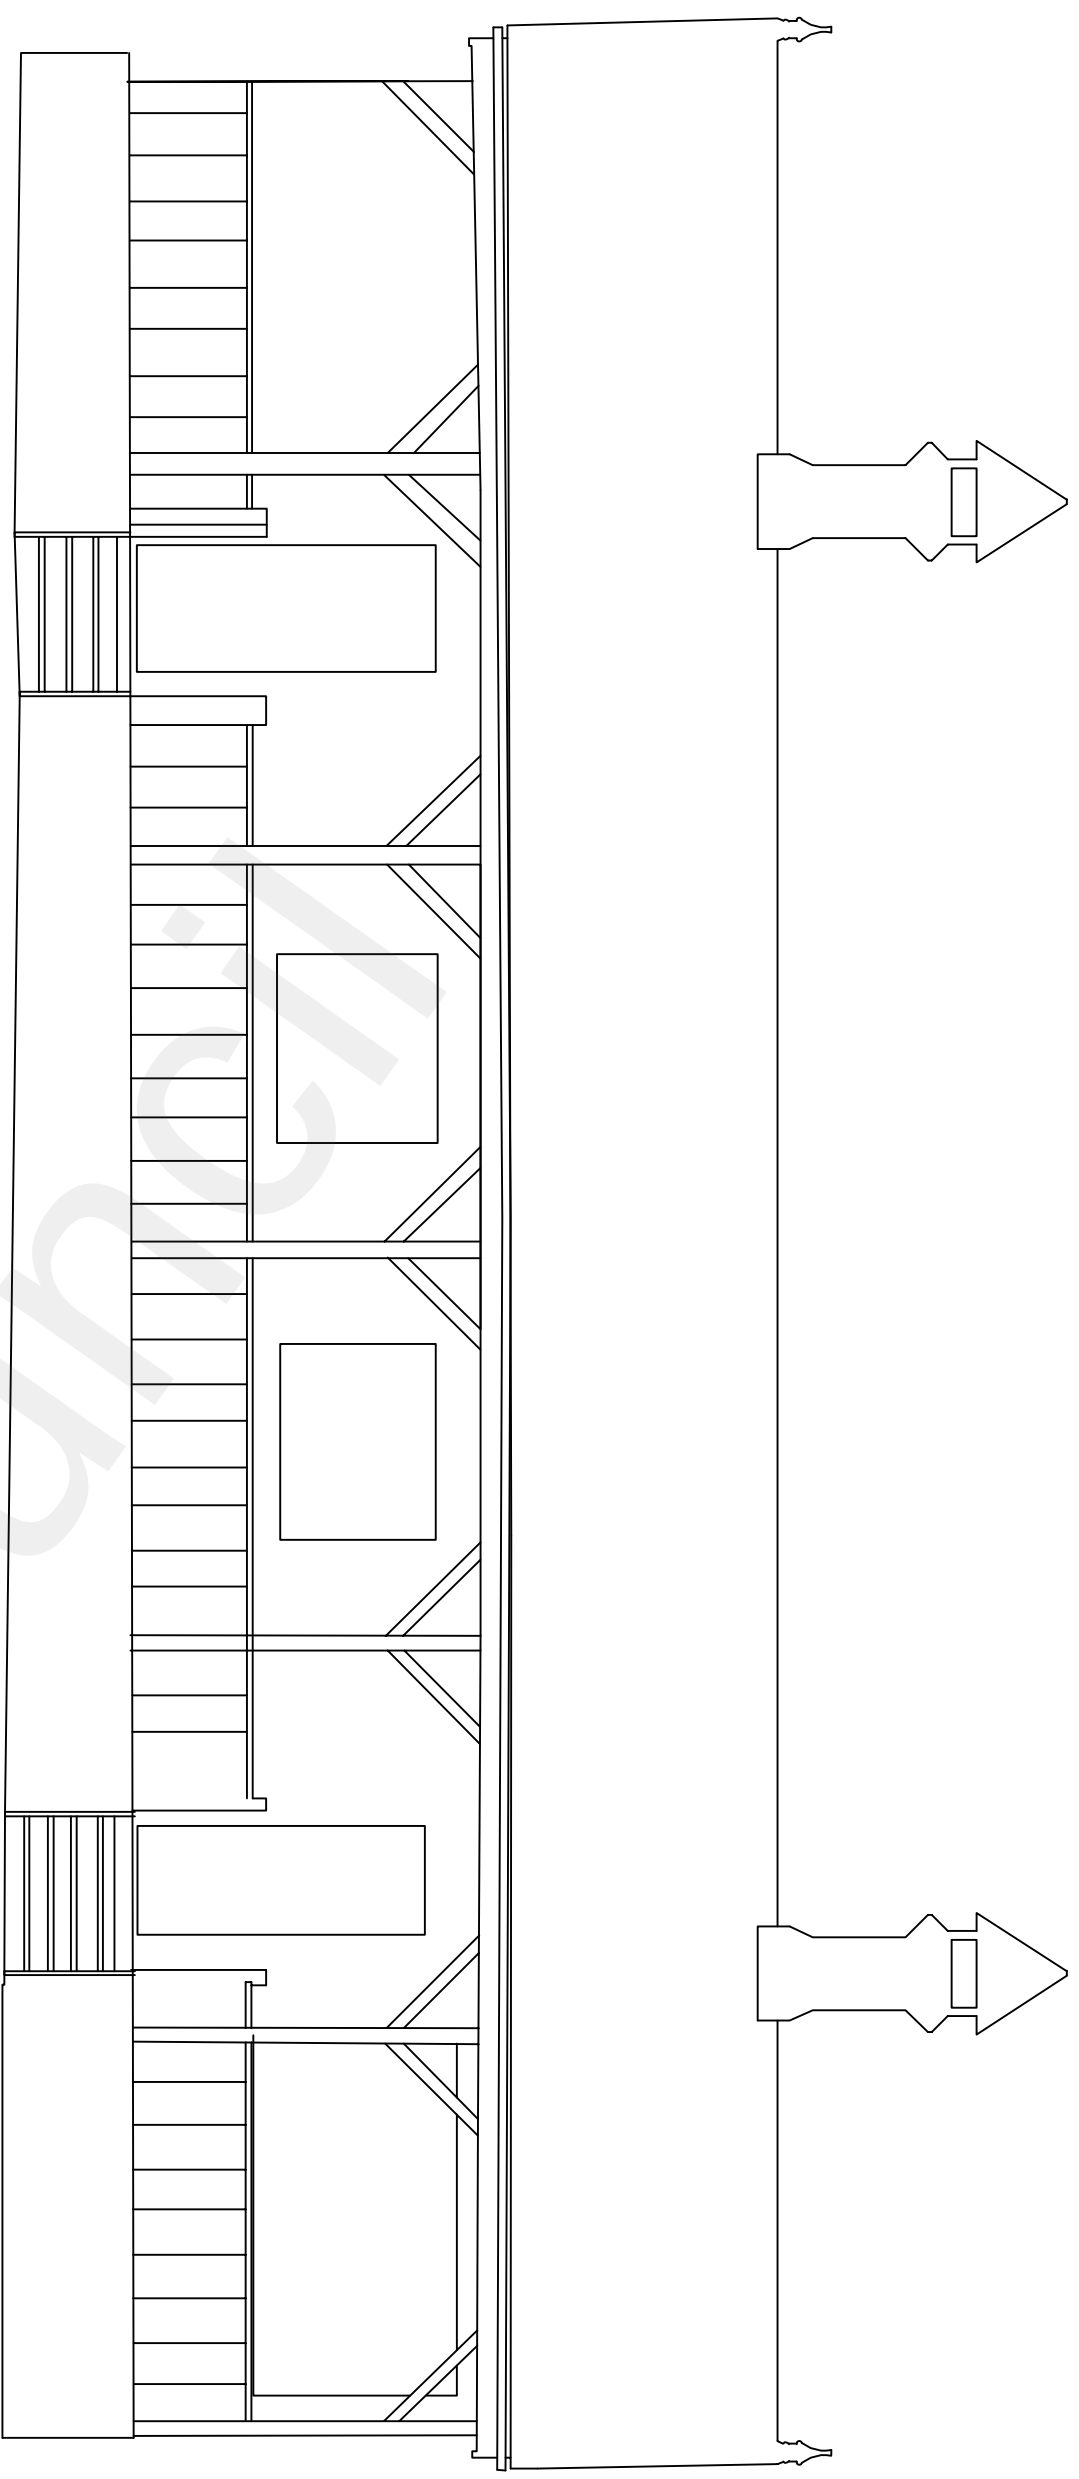

DATUM = 6.0M

EAST ELEVATION


DATUM = 6.0M

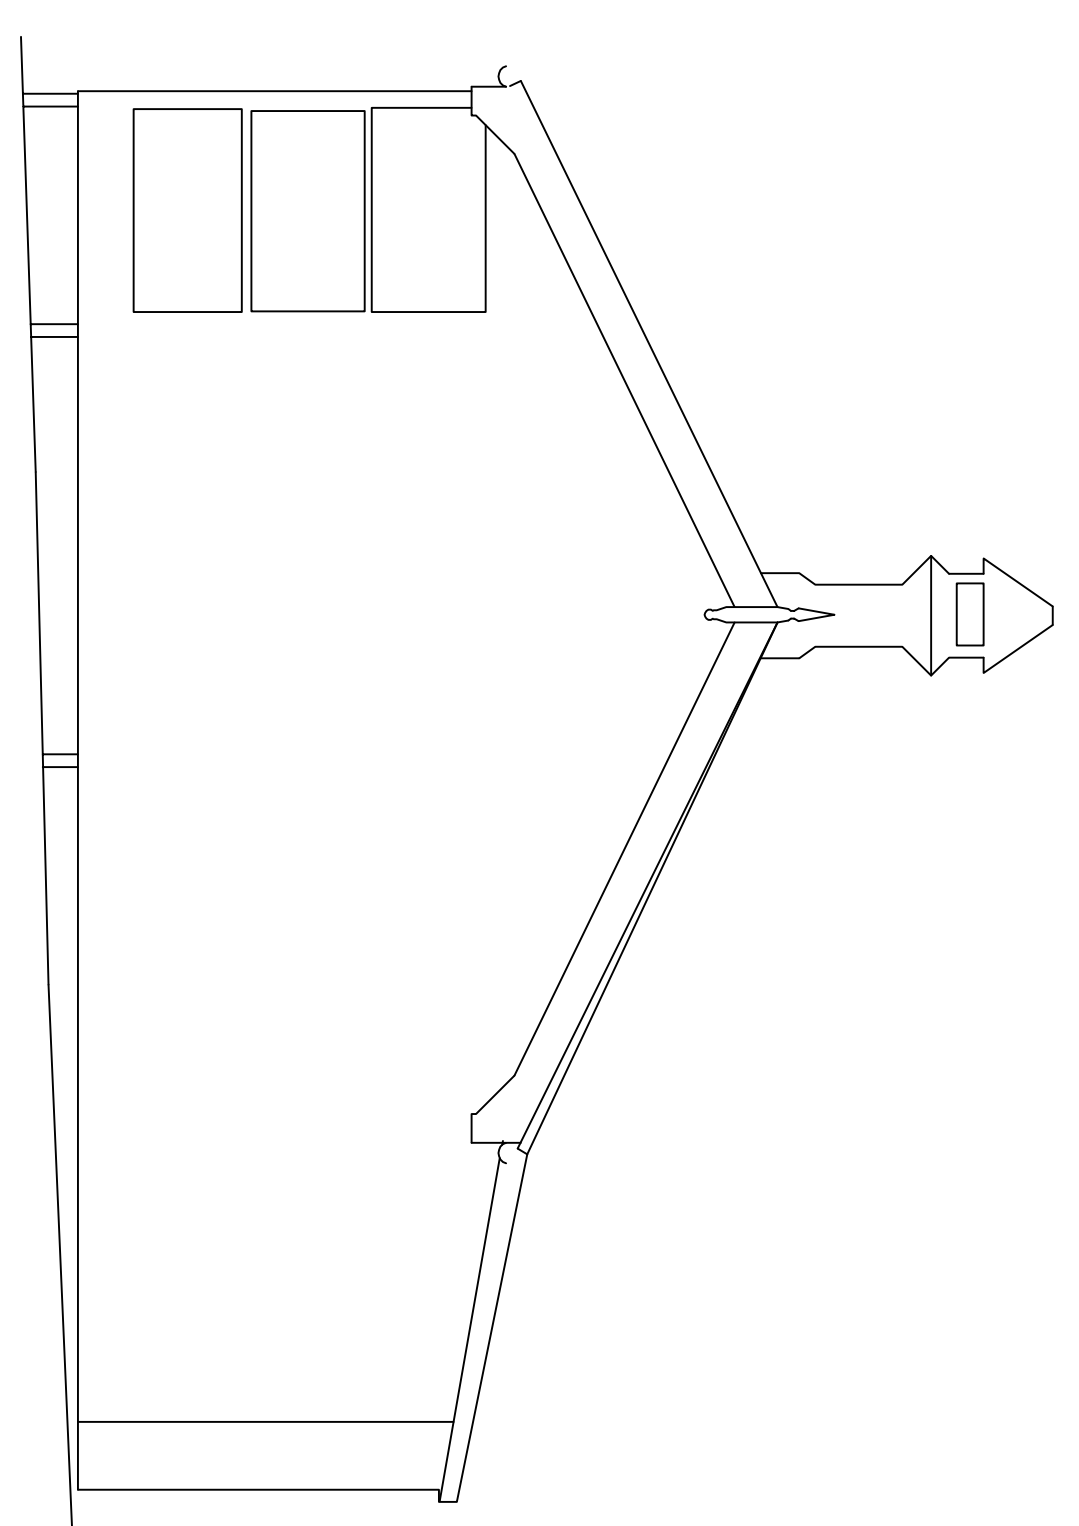

DATUM = 6.0M

NORTH ELEVATION


DATUM = 6.0M

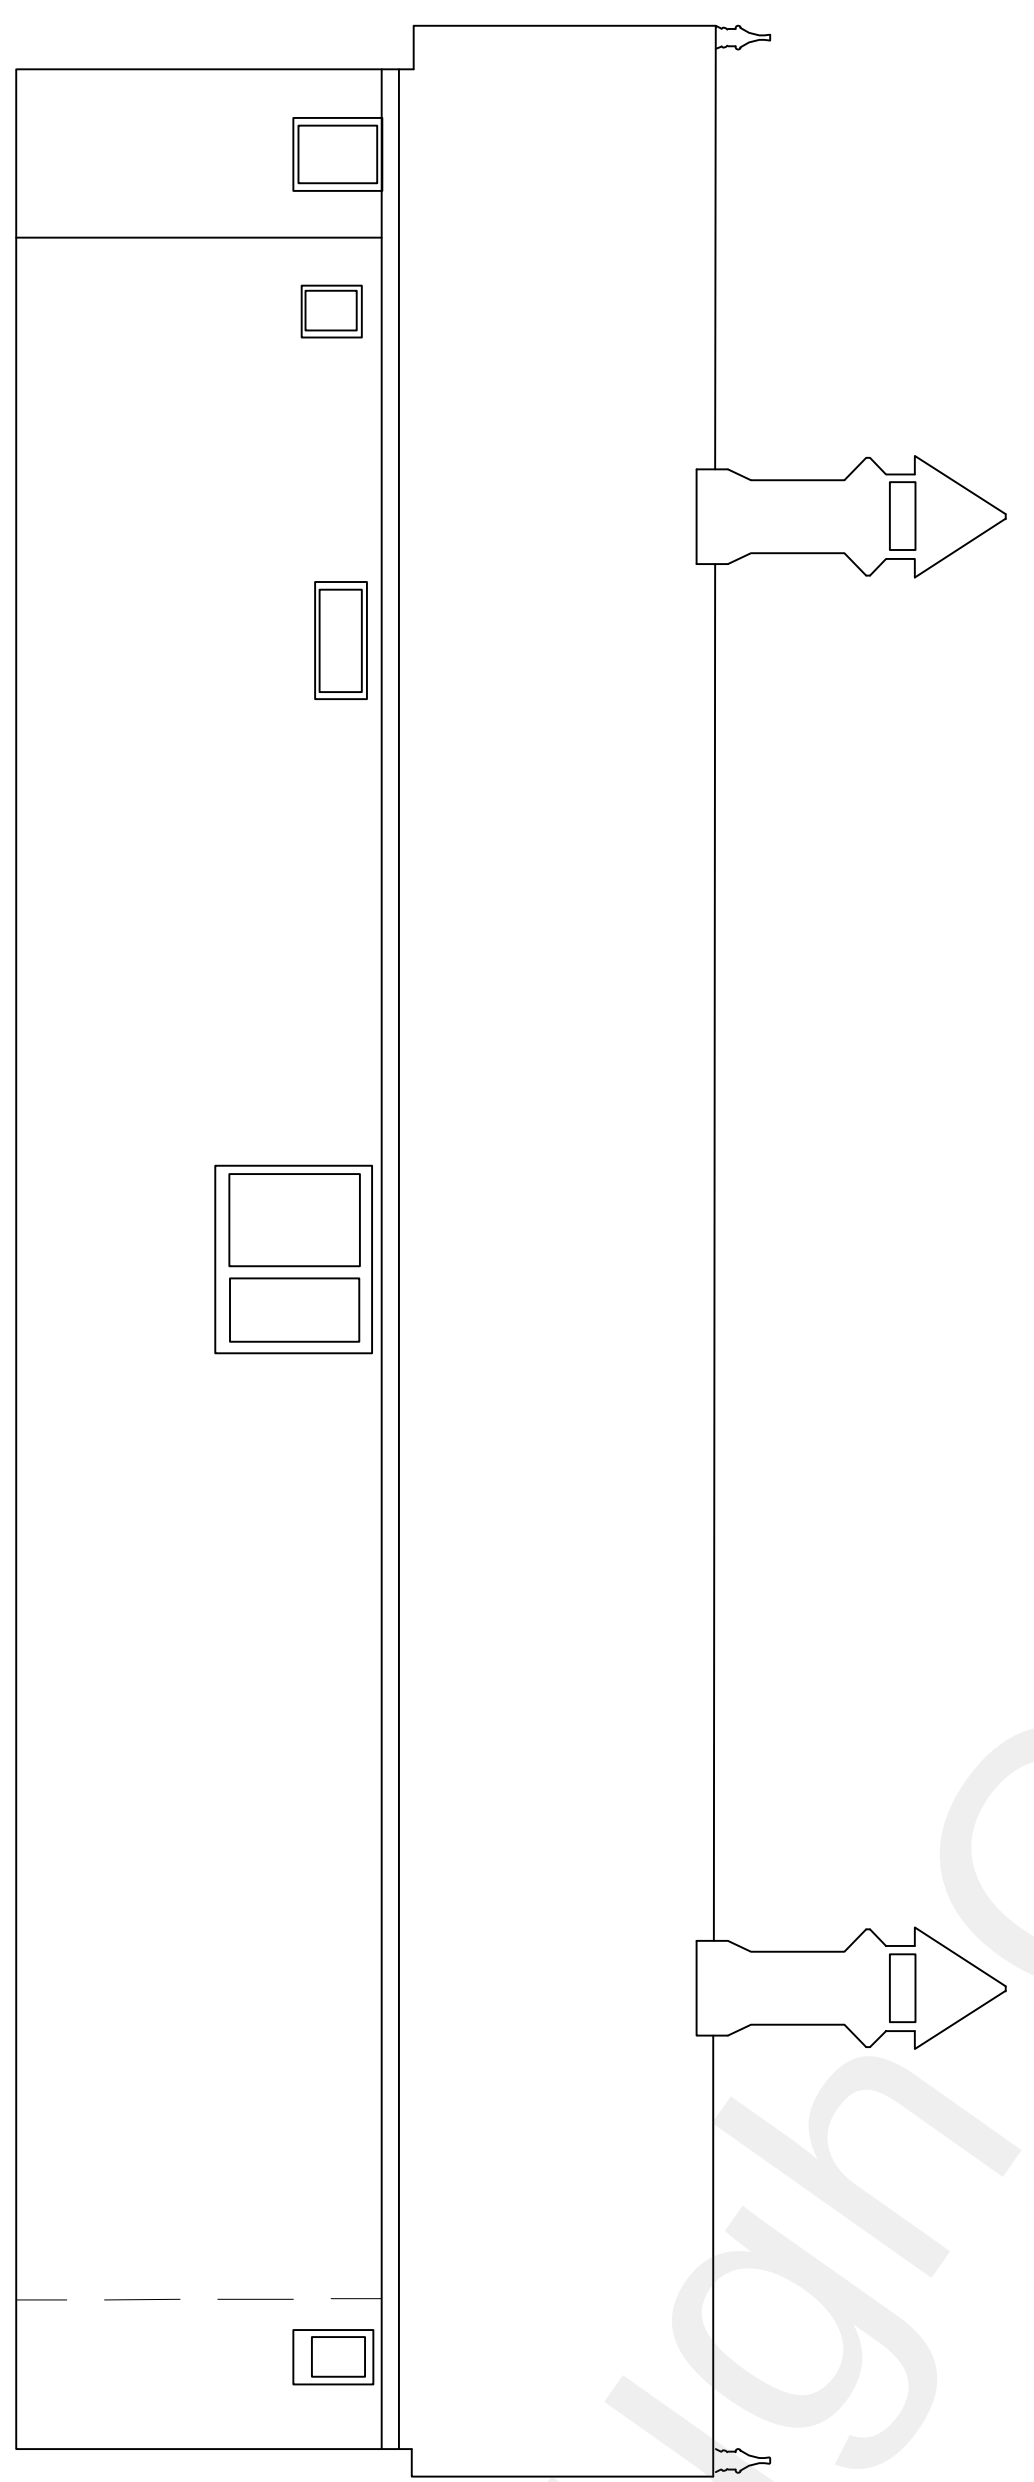

DATUM = 6.0M

WEST ELEVATION


DATUM = 6.0M

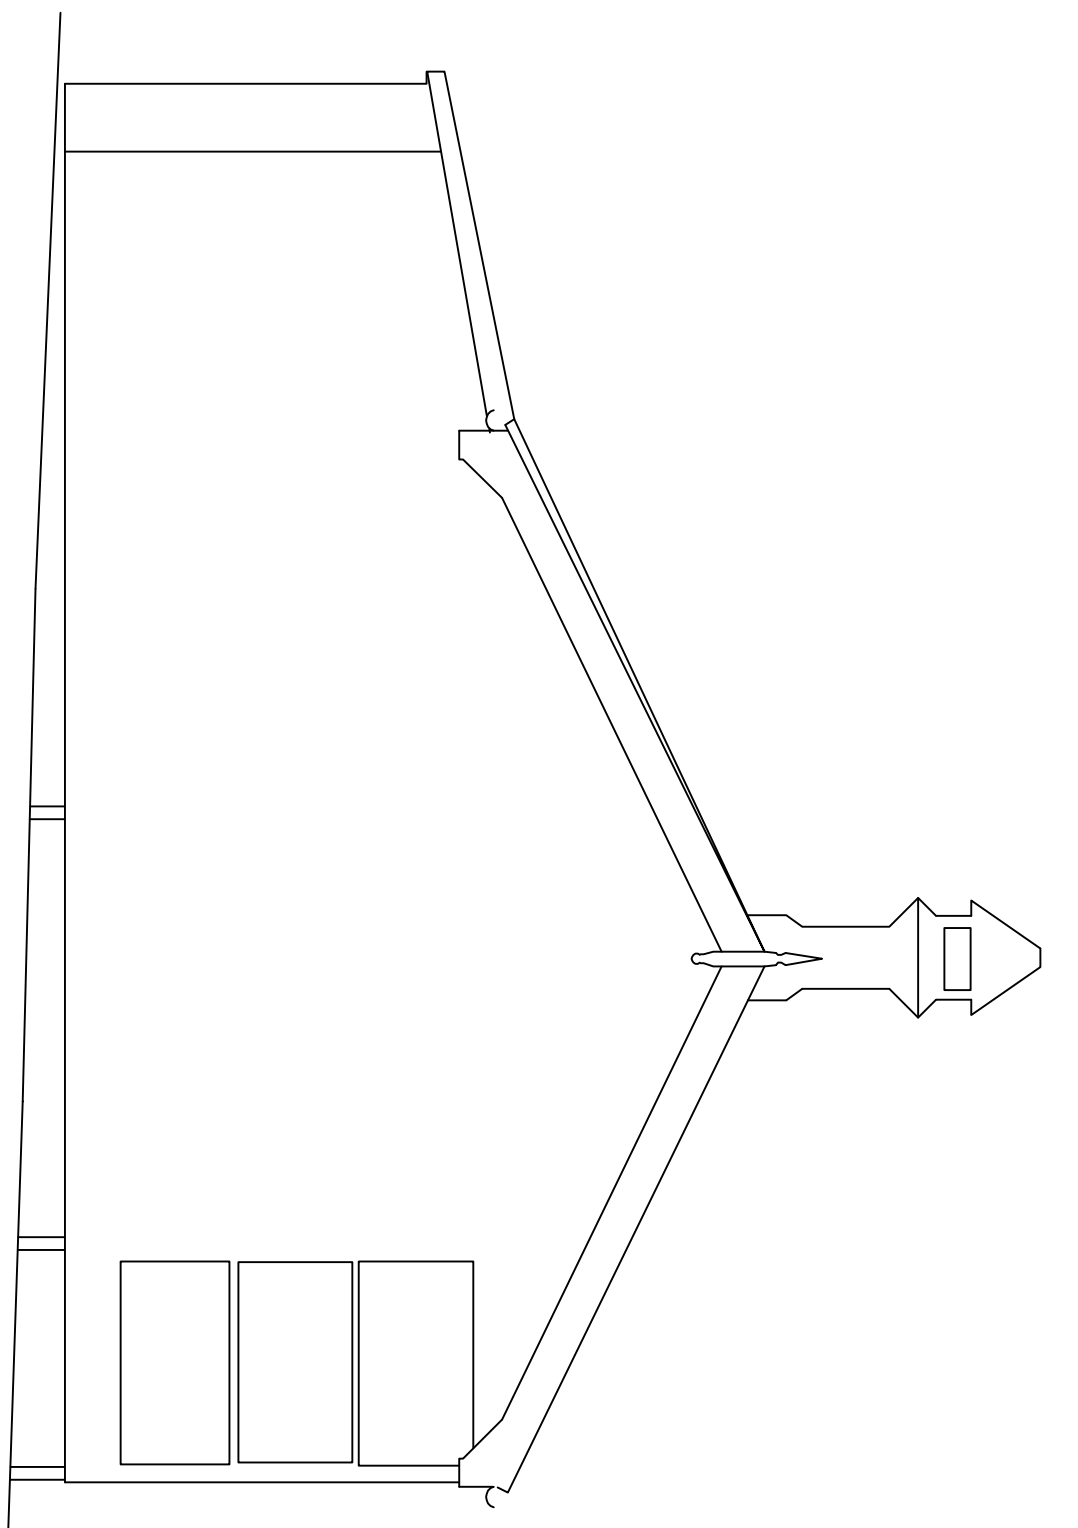


DATUM = 6.0M

SOUTH ELEVATION


DATUM = 6.0M

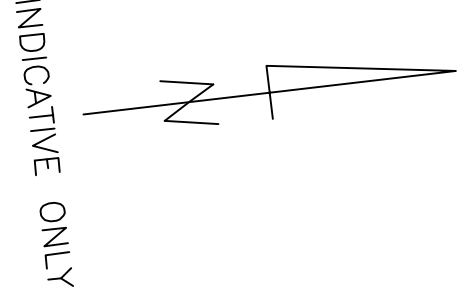

INDICATIVE ONLY

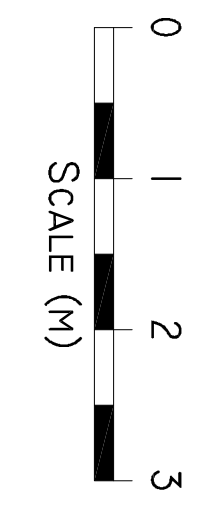

SCALE (M)

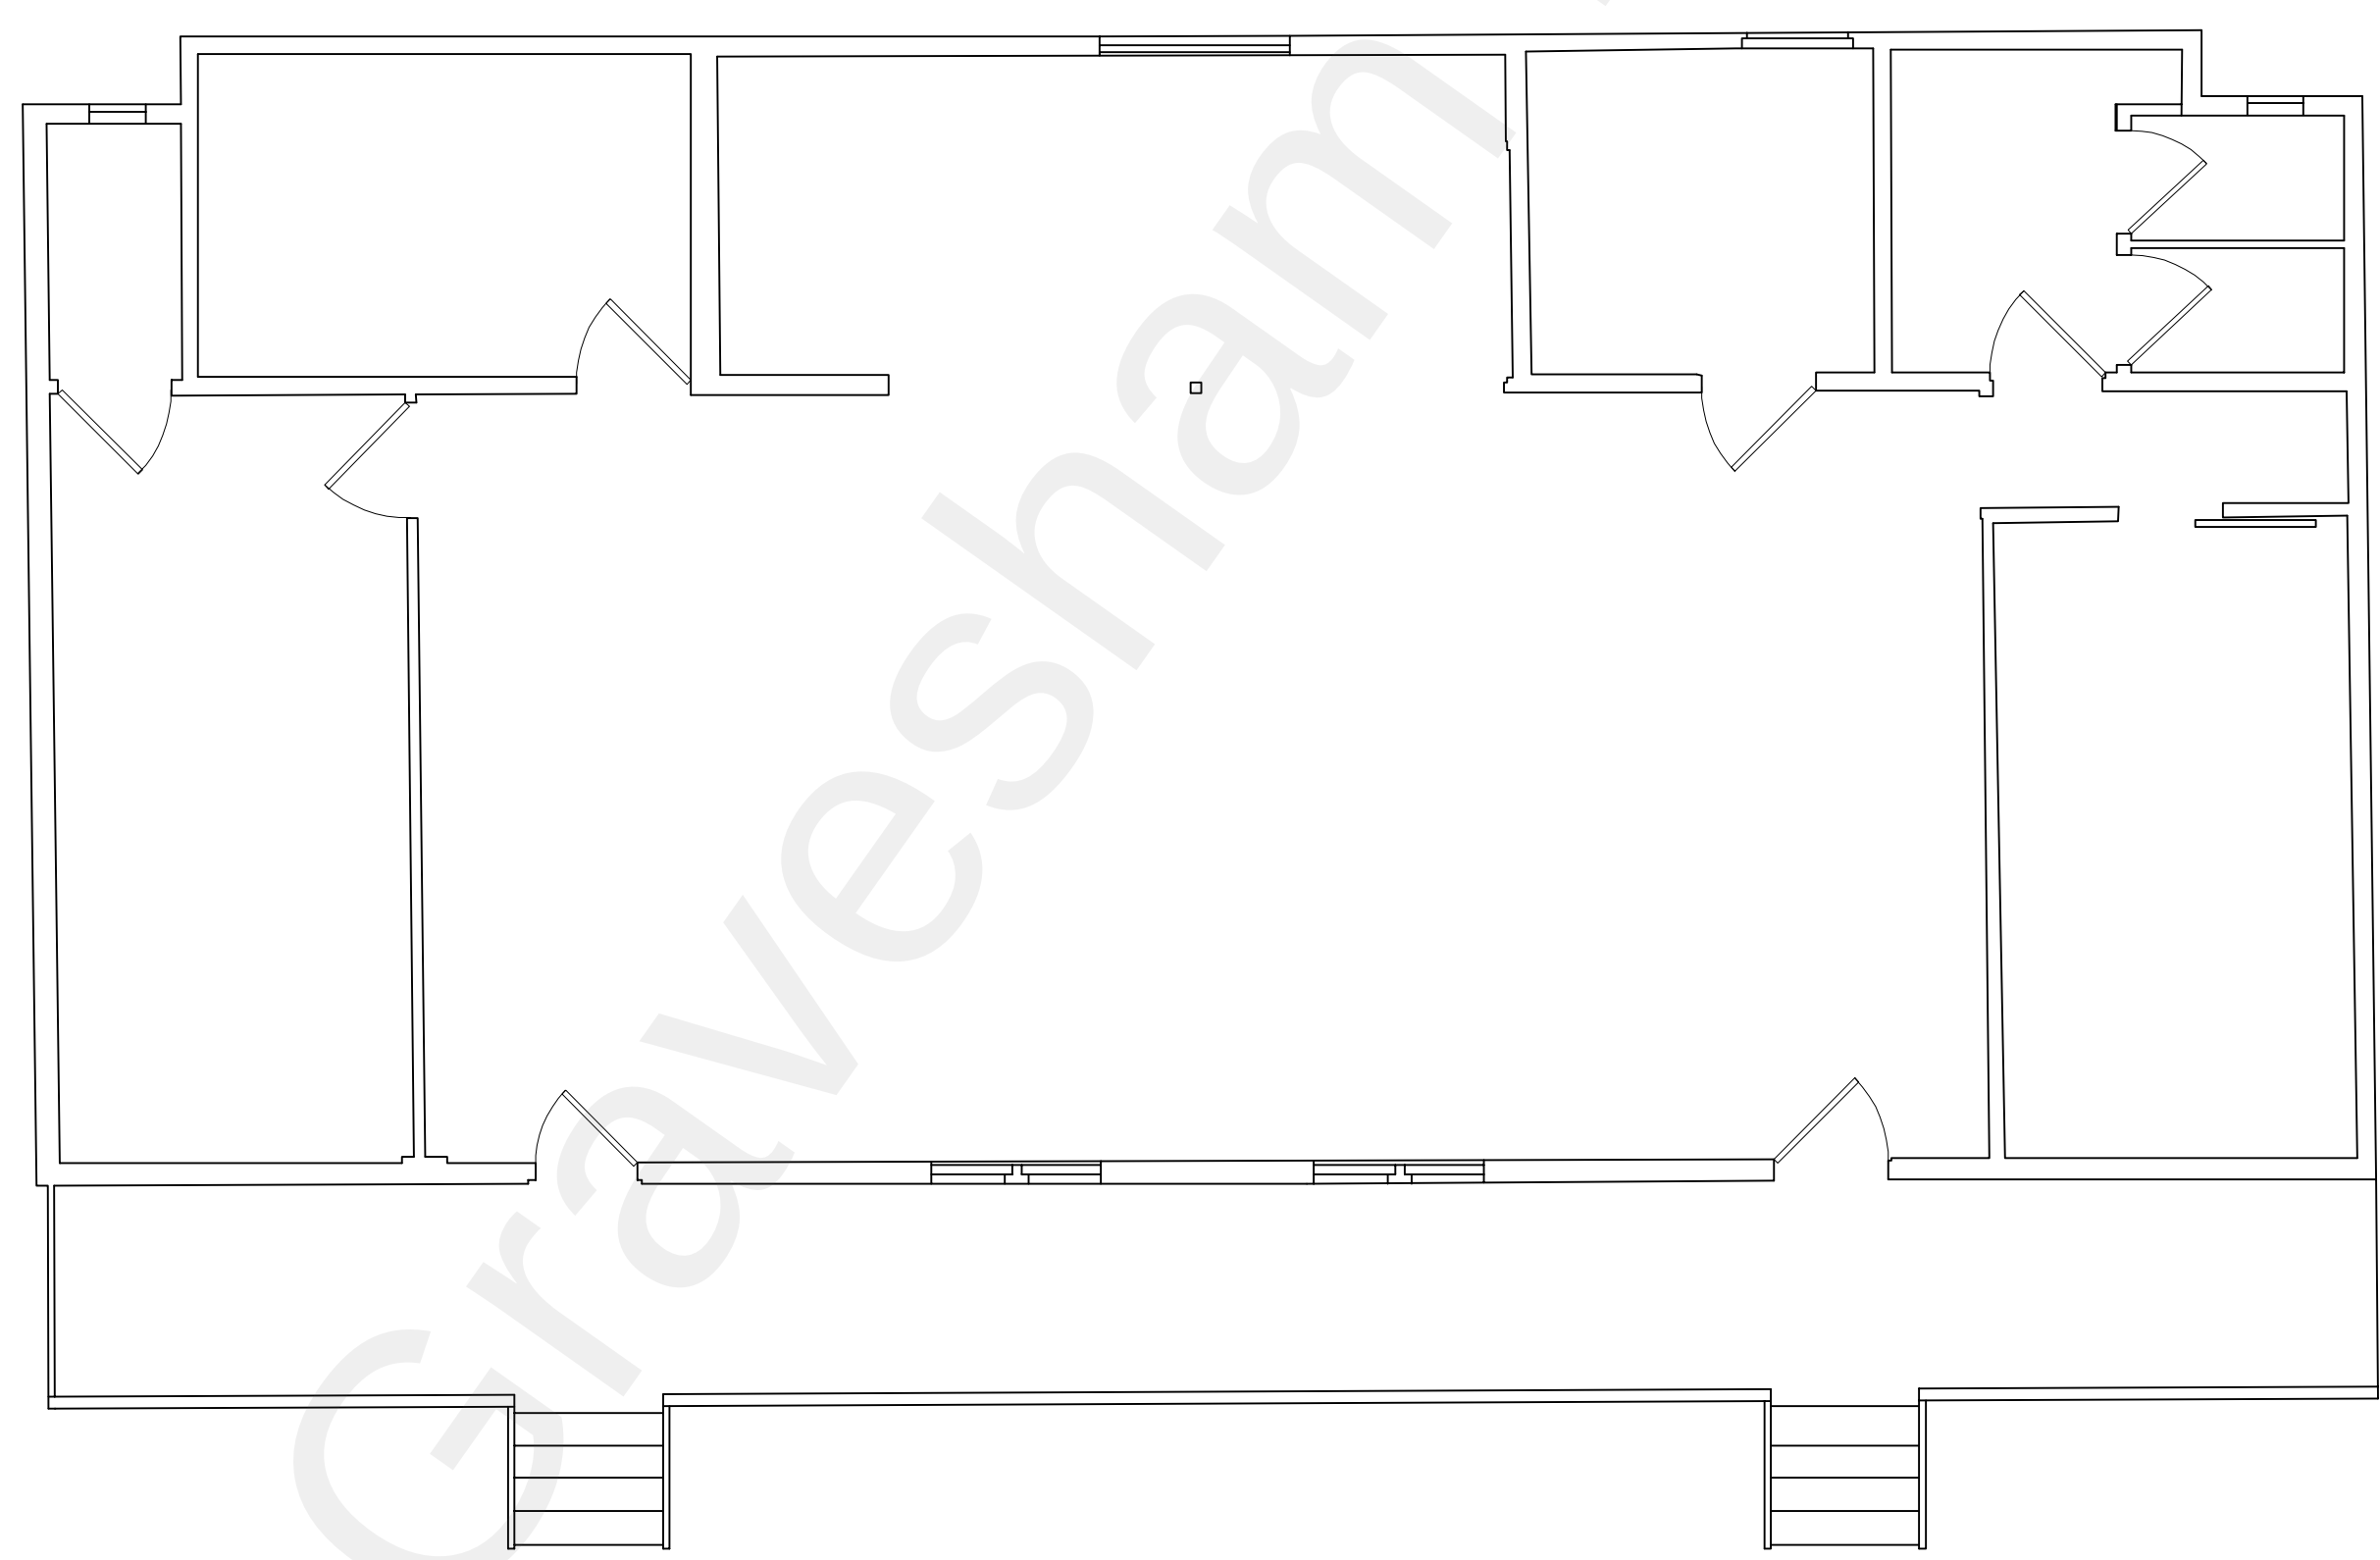

GROUND FLOOR
GIA=14.62M

GLA=114.62M
VERANDA AREA=21.72M