

APPENDIX B



Site Layout



This drawing and the design are the copyright of **ON Architecture Ltd** only.
This drawing should not be copied or reproduced without written consent.
All dimensions are to be checked on site prior to setting out and fabrication and **ON Architecture Ltd** should be notified of any discrepancy prior to proceeding further.
For Construction & Fabrication Purposes - Do not scale from this drawing, use only the illustrated dimensions herein. Additional dimensions are to be requested and checked directly.
Illustrated information from 3rd party consultants/specialists is shown as indicatively only. See other consultant / specialist drawings for full information and detail.

Scale: 1:200
0 2 6 10 20m

Revision Note & Date			Initial
Rev	Date	Note	
P1	23-08-2022	Minor amendments following fire consultant comments.	PTW
P2	14-09-2022	Minor amendments following client comments.	PTW
P3	30-09-2022	Minor amendments following drainage engineers comments.	DK
P4	04-10-2022	Minor amendments following tracing.	GA
P5	14-10-2022	Minor amendments following client comments.	KY
P6	20-10-2022	Minor amendments following updated drainage strategy.	KY
P7	02-11-2022	Minor amendment to parking.	PTW
P8	15-11-2022	Updated with landscape strategy.	PTW
P9	21-11-2022	Amendment to red line to include emergency access to playing field.	PTW
P10	22-11-2022	Minor amendments to layout following transport specialist comment.	PTW
P11	22-11-2022	Ambulance bay added.	PTW

ON
ARCH
ITECT
URE

Canterbury Studio
Lagon House, St Andrews Close
Canterbury,
CT1 2RP

info@onarchitecture.co.uk
onarchitecture.co.uk
01227 634334

Project Title
**Proposed Retirement Living Plus Development
Bowls Club, Gravesend**
Client Details
McCarthy Stone

Drawing Title
**Proposed Site Layout
(Ground Floor Plan)**

BIM Number

Scale	Date	Drawn	Checked
1:200@A1	August 2022	GA	DK

Drawing Status
PINK FILE


Project Number	Drawing Number	Drawing Revision
LSE-2821-03-AC-0010		P11

Proposed Site Layout (Ground Floor Plan)
Scale 1:200 @ A1

APPENDIX C



Access Design

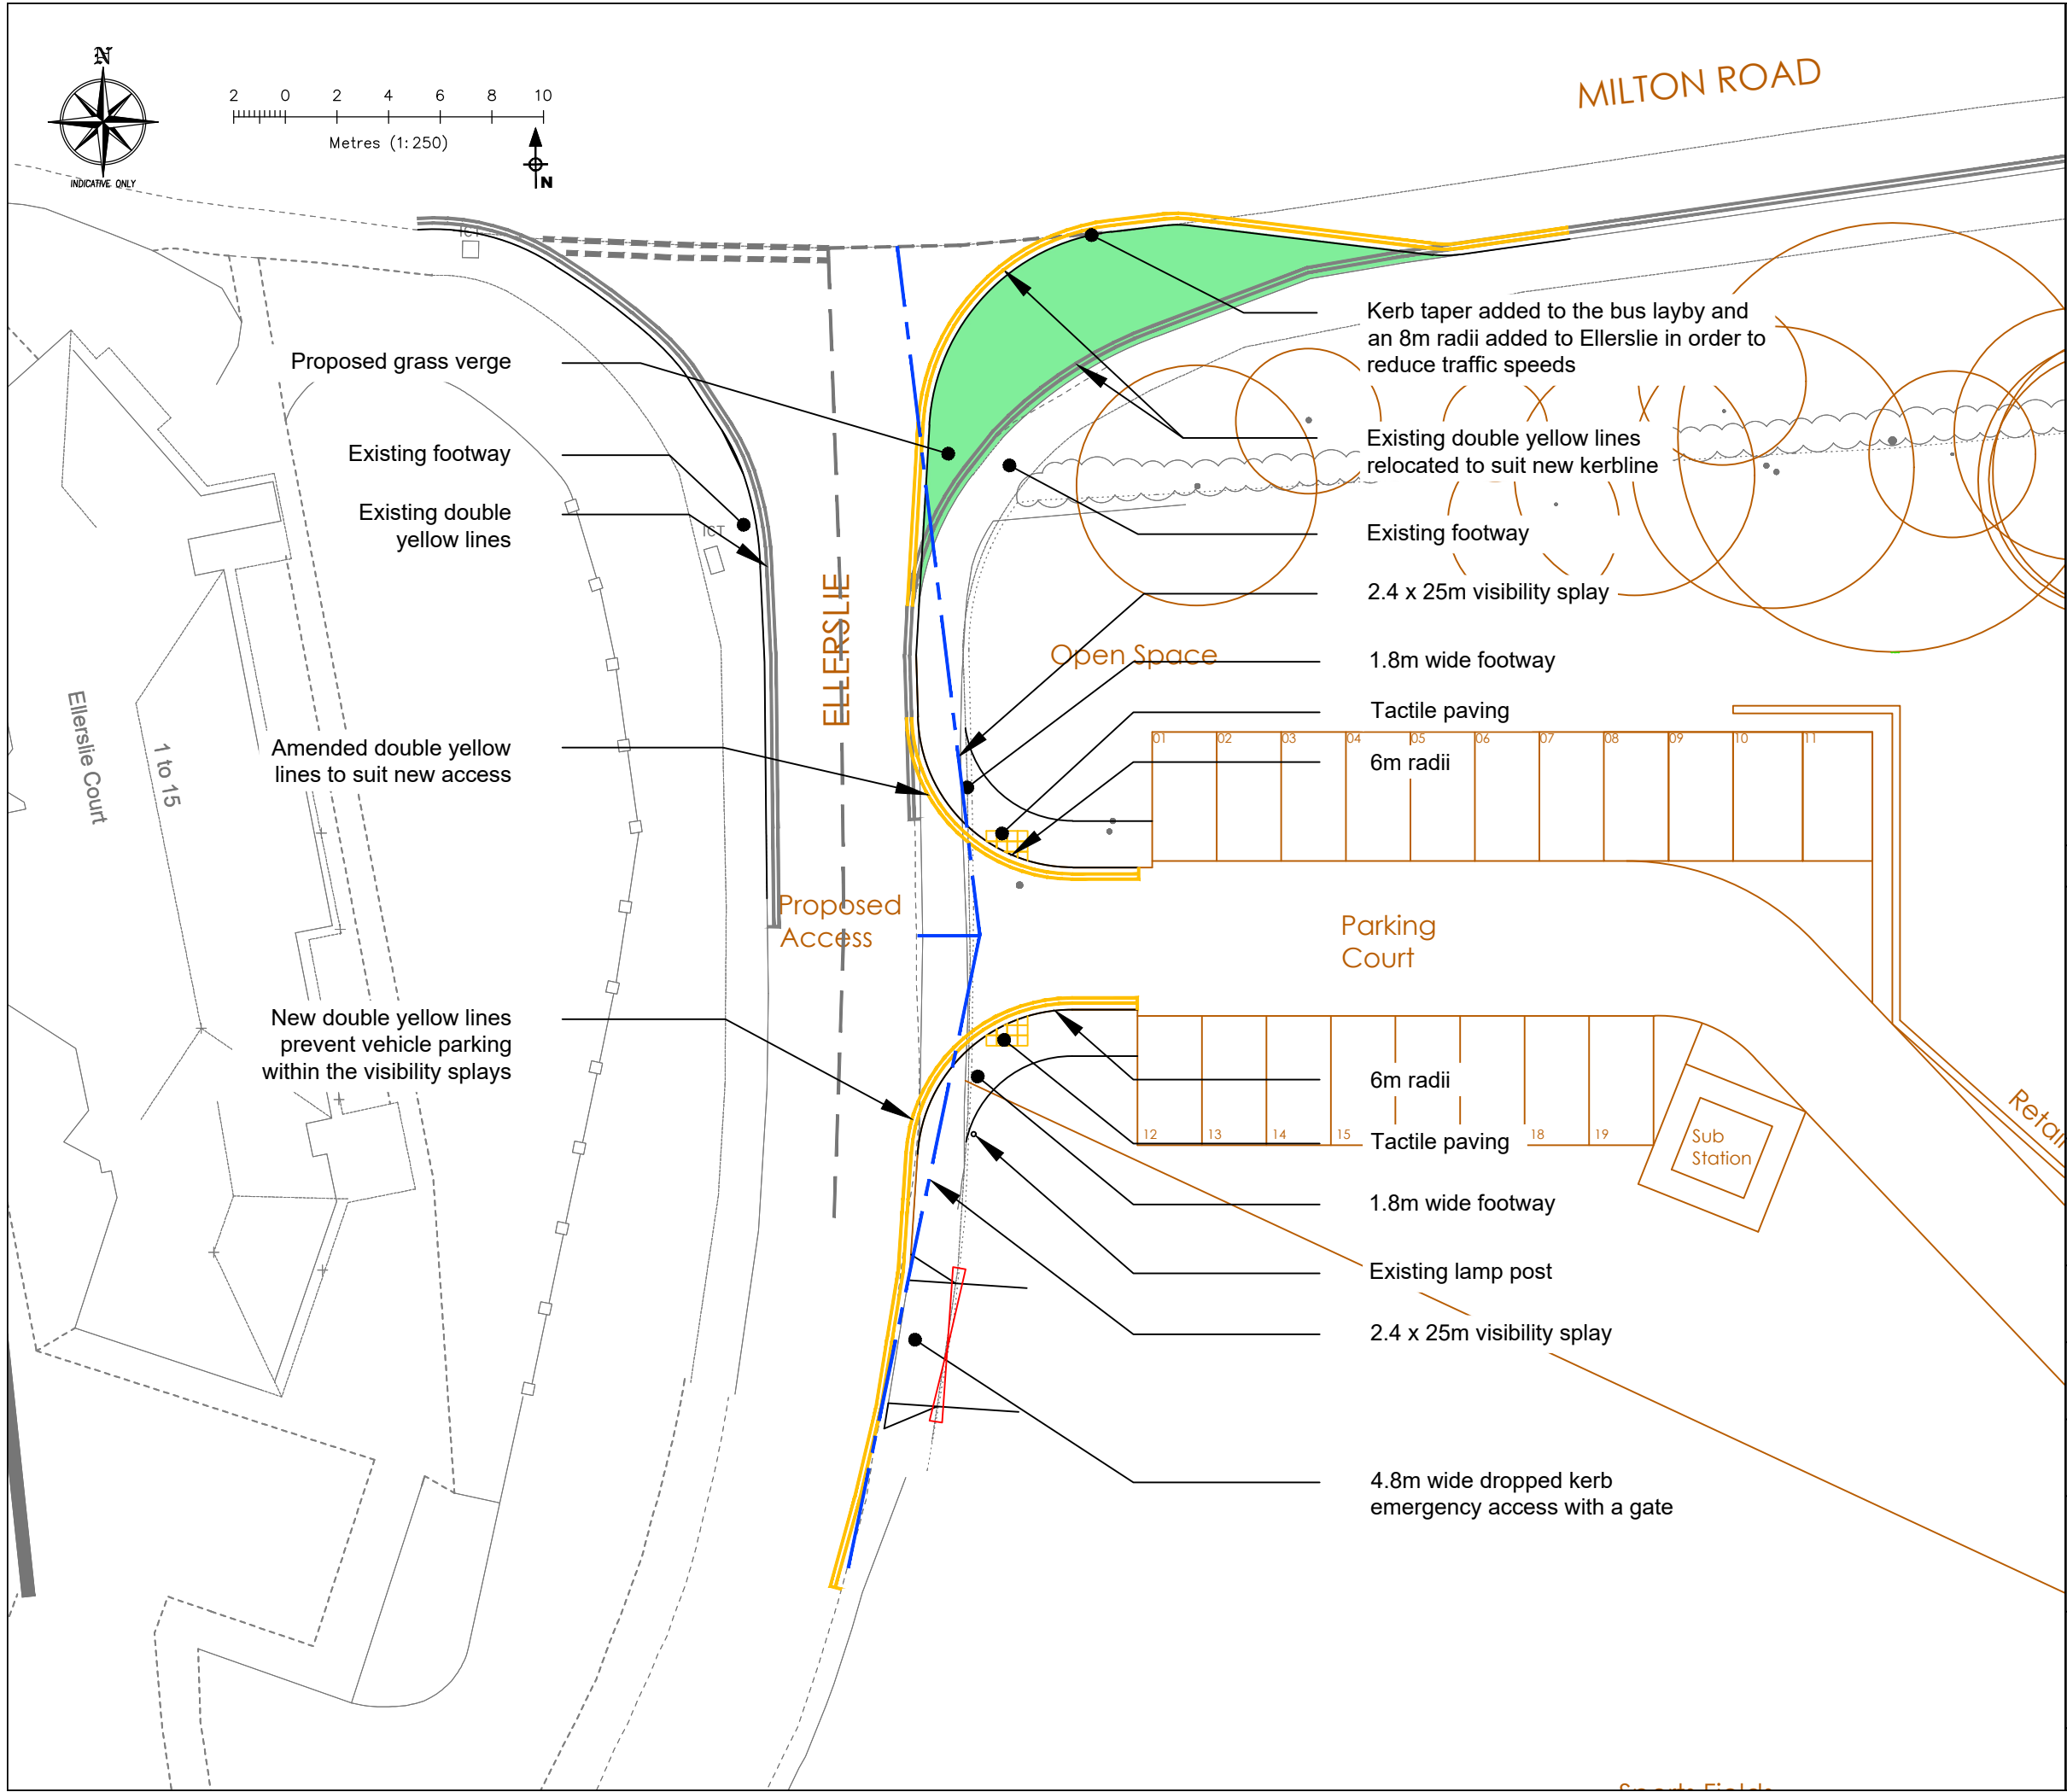

DO NOT SCALE

- Notes:
- This drawing has been prepared in accordance with the scope of DHA's appointment with its client and is subject to the terms and conditions of that appointment. DHA accepts no liability for any use of this document other than by its client and only for the purposes for which it was prepared and provided.
 - If received electronically it is the recipients responsibility to print to correct scale. Only written dimensions should be used.
 - Where applicable Ordnance Survey (c) Crown Copyright 2022 All rights reserved. Licence Number 100031961.
 - Drawing based on OS data, topographical survey and a site layout plan provided by On Architecture on 8th November 2022

P2	21.11.22	JM	RSA Comments	CS	CS
P1	19.10.22	MM	First Issue	JM	CS
REV	DATE	BY	DESCRIPTION	CHK	APD

client
MCCARTHY & STONE RETIREMENT LIFESTYLES LTD

project
GRFC BOWLS CLUB

title
PROPOSED VISIBILITY SPLAYS

project	16623	drwg	H-01	rev	P2
---------	-------	------	------	-----	----

Drawn	MM	Checked	JM	Approved	CS	scale @ A3	1:250	date	21.11.22
-------	----	---------	----	----------	----	------------	-------	------	----------

status	FOR INFORMATION	P
--------	-----------------	---



Eclipse House, Eclipse Park, Sittingbourne Road
Maidstone, Kent. ME14 3EN
t: 01622 776226 f: 01622 776227
e: info@dhaplanning.co.uk w: www.dhaplanning.co.uk

CAD Reference:	A3
----------------	----