




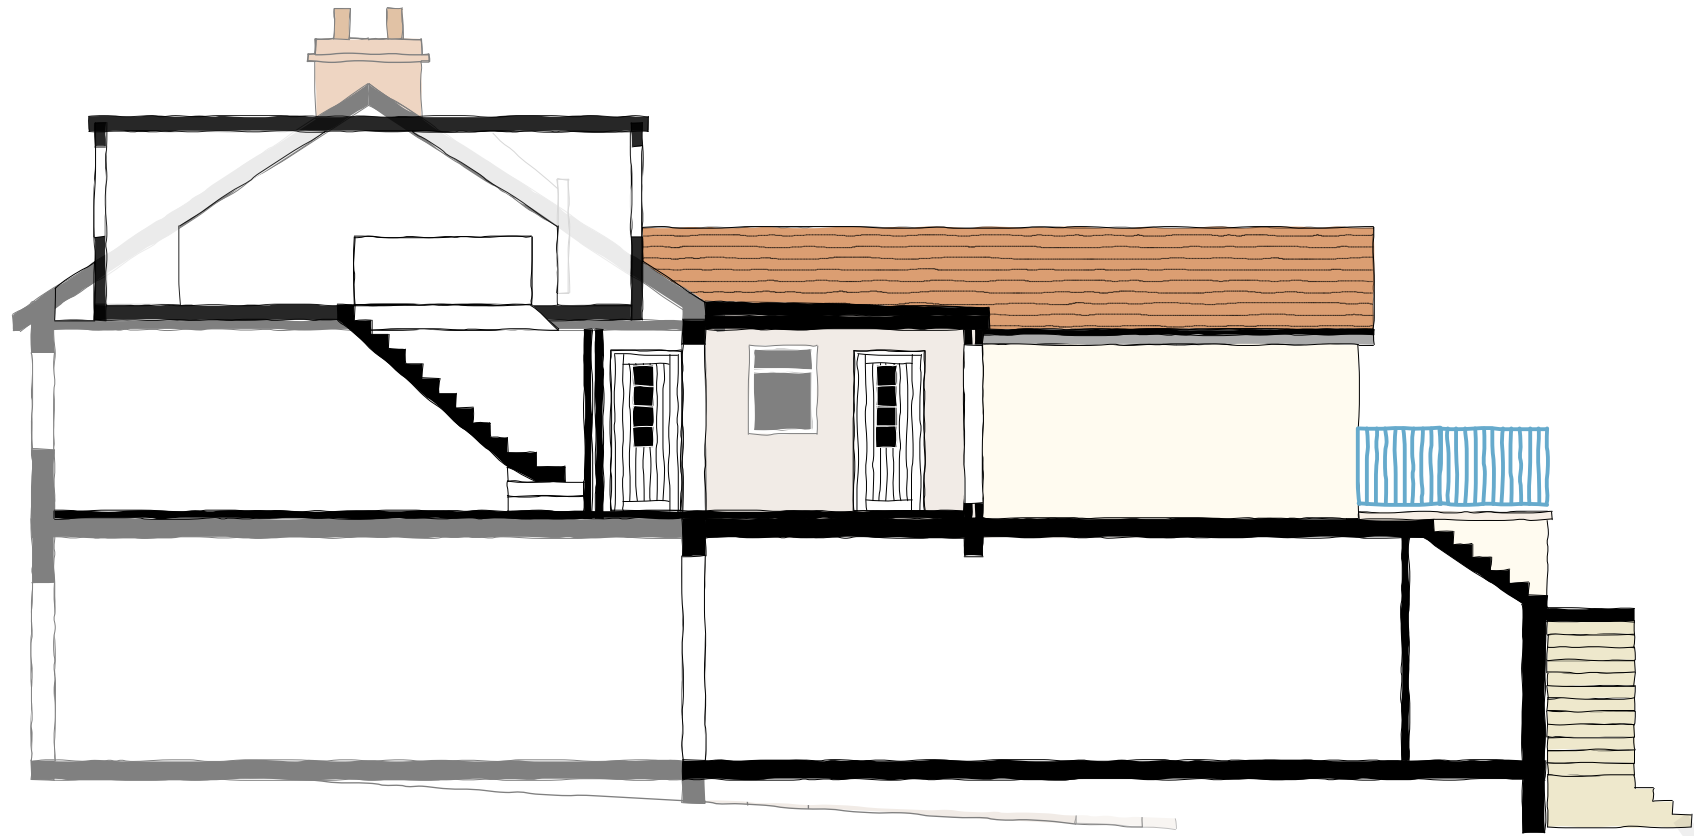


northeast elevation of no.4 facing no.5

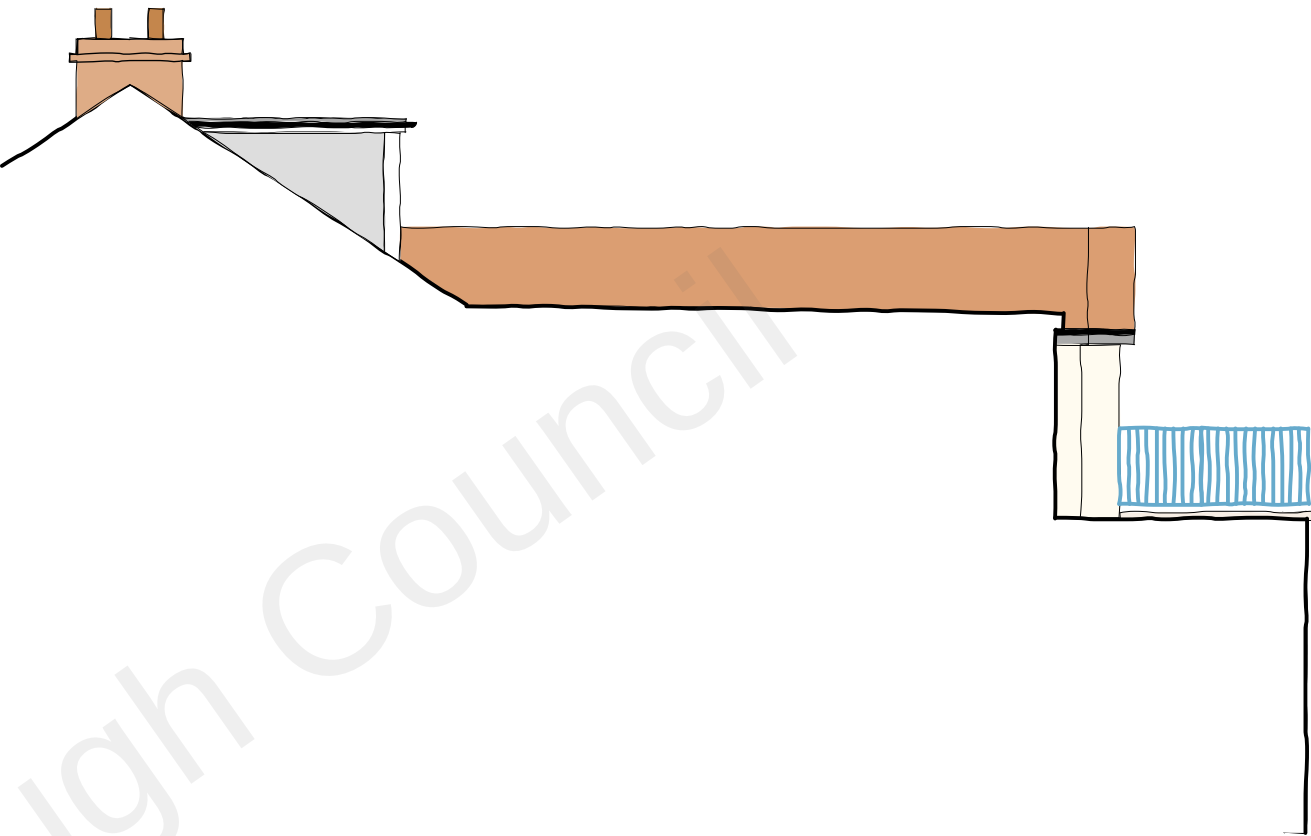

northeast elevation (section) through no.5 facing no.6

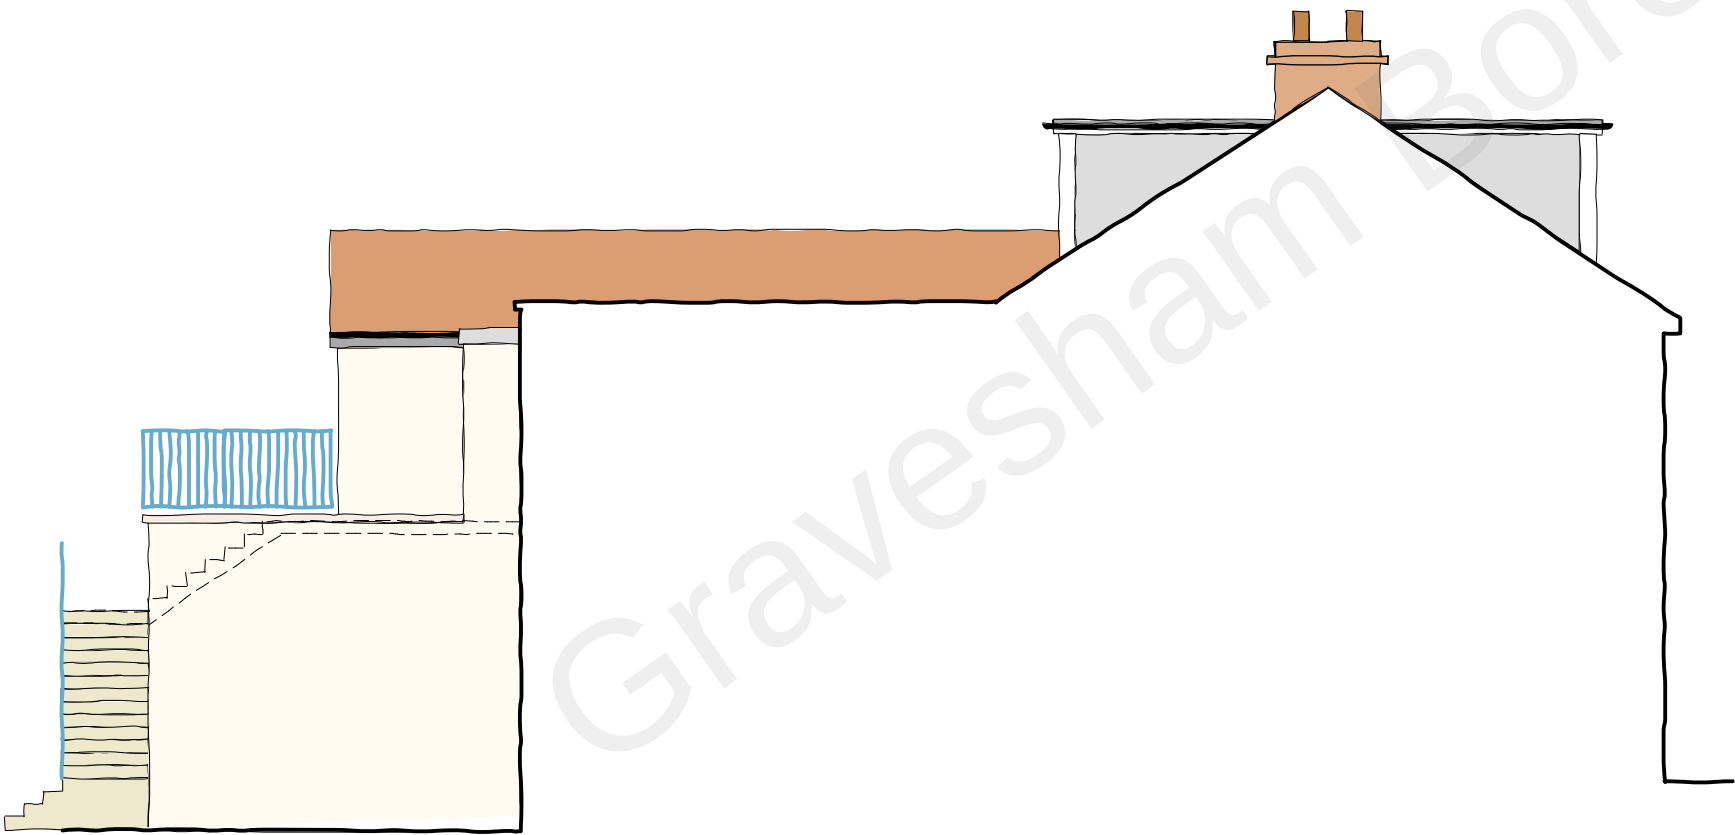

southwest elevation of no.4 facing no.3

 

CLIENT;	Halil Ersungur	
PROJECT;	4 & 5The Parade Meopham DA13 0J	
TITLE;	proposed elevations & section	
SCALE;	1-100	
DATE;	09/21	
DRAWN;	GB	PRIME
DRAWING NUMBER	21-29-08	FOLIO
		01 622 691169