


CODRINGTON CRESCENT

ON CRESCENT

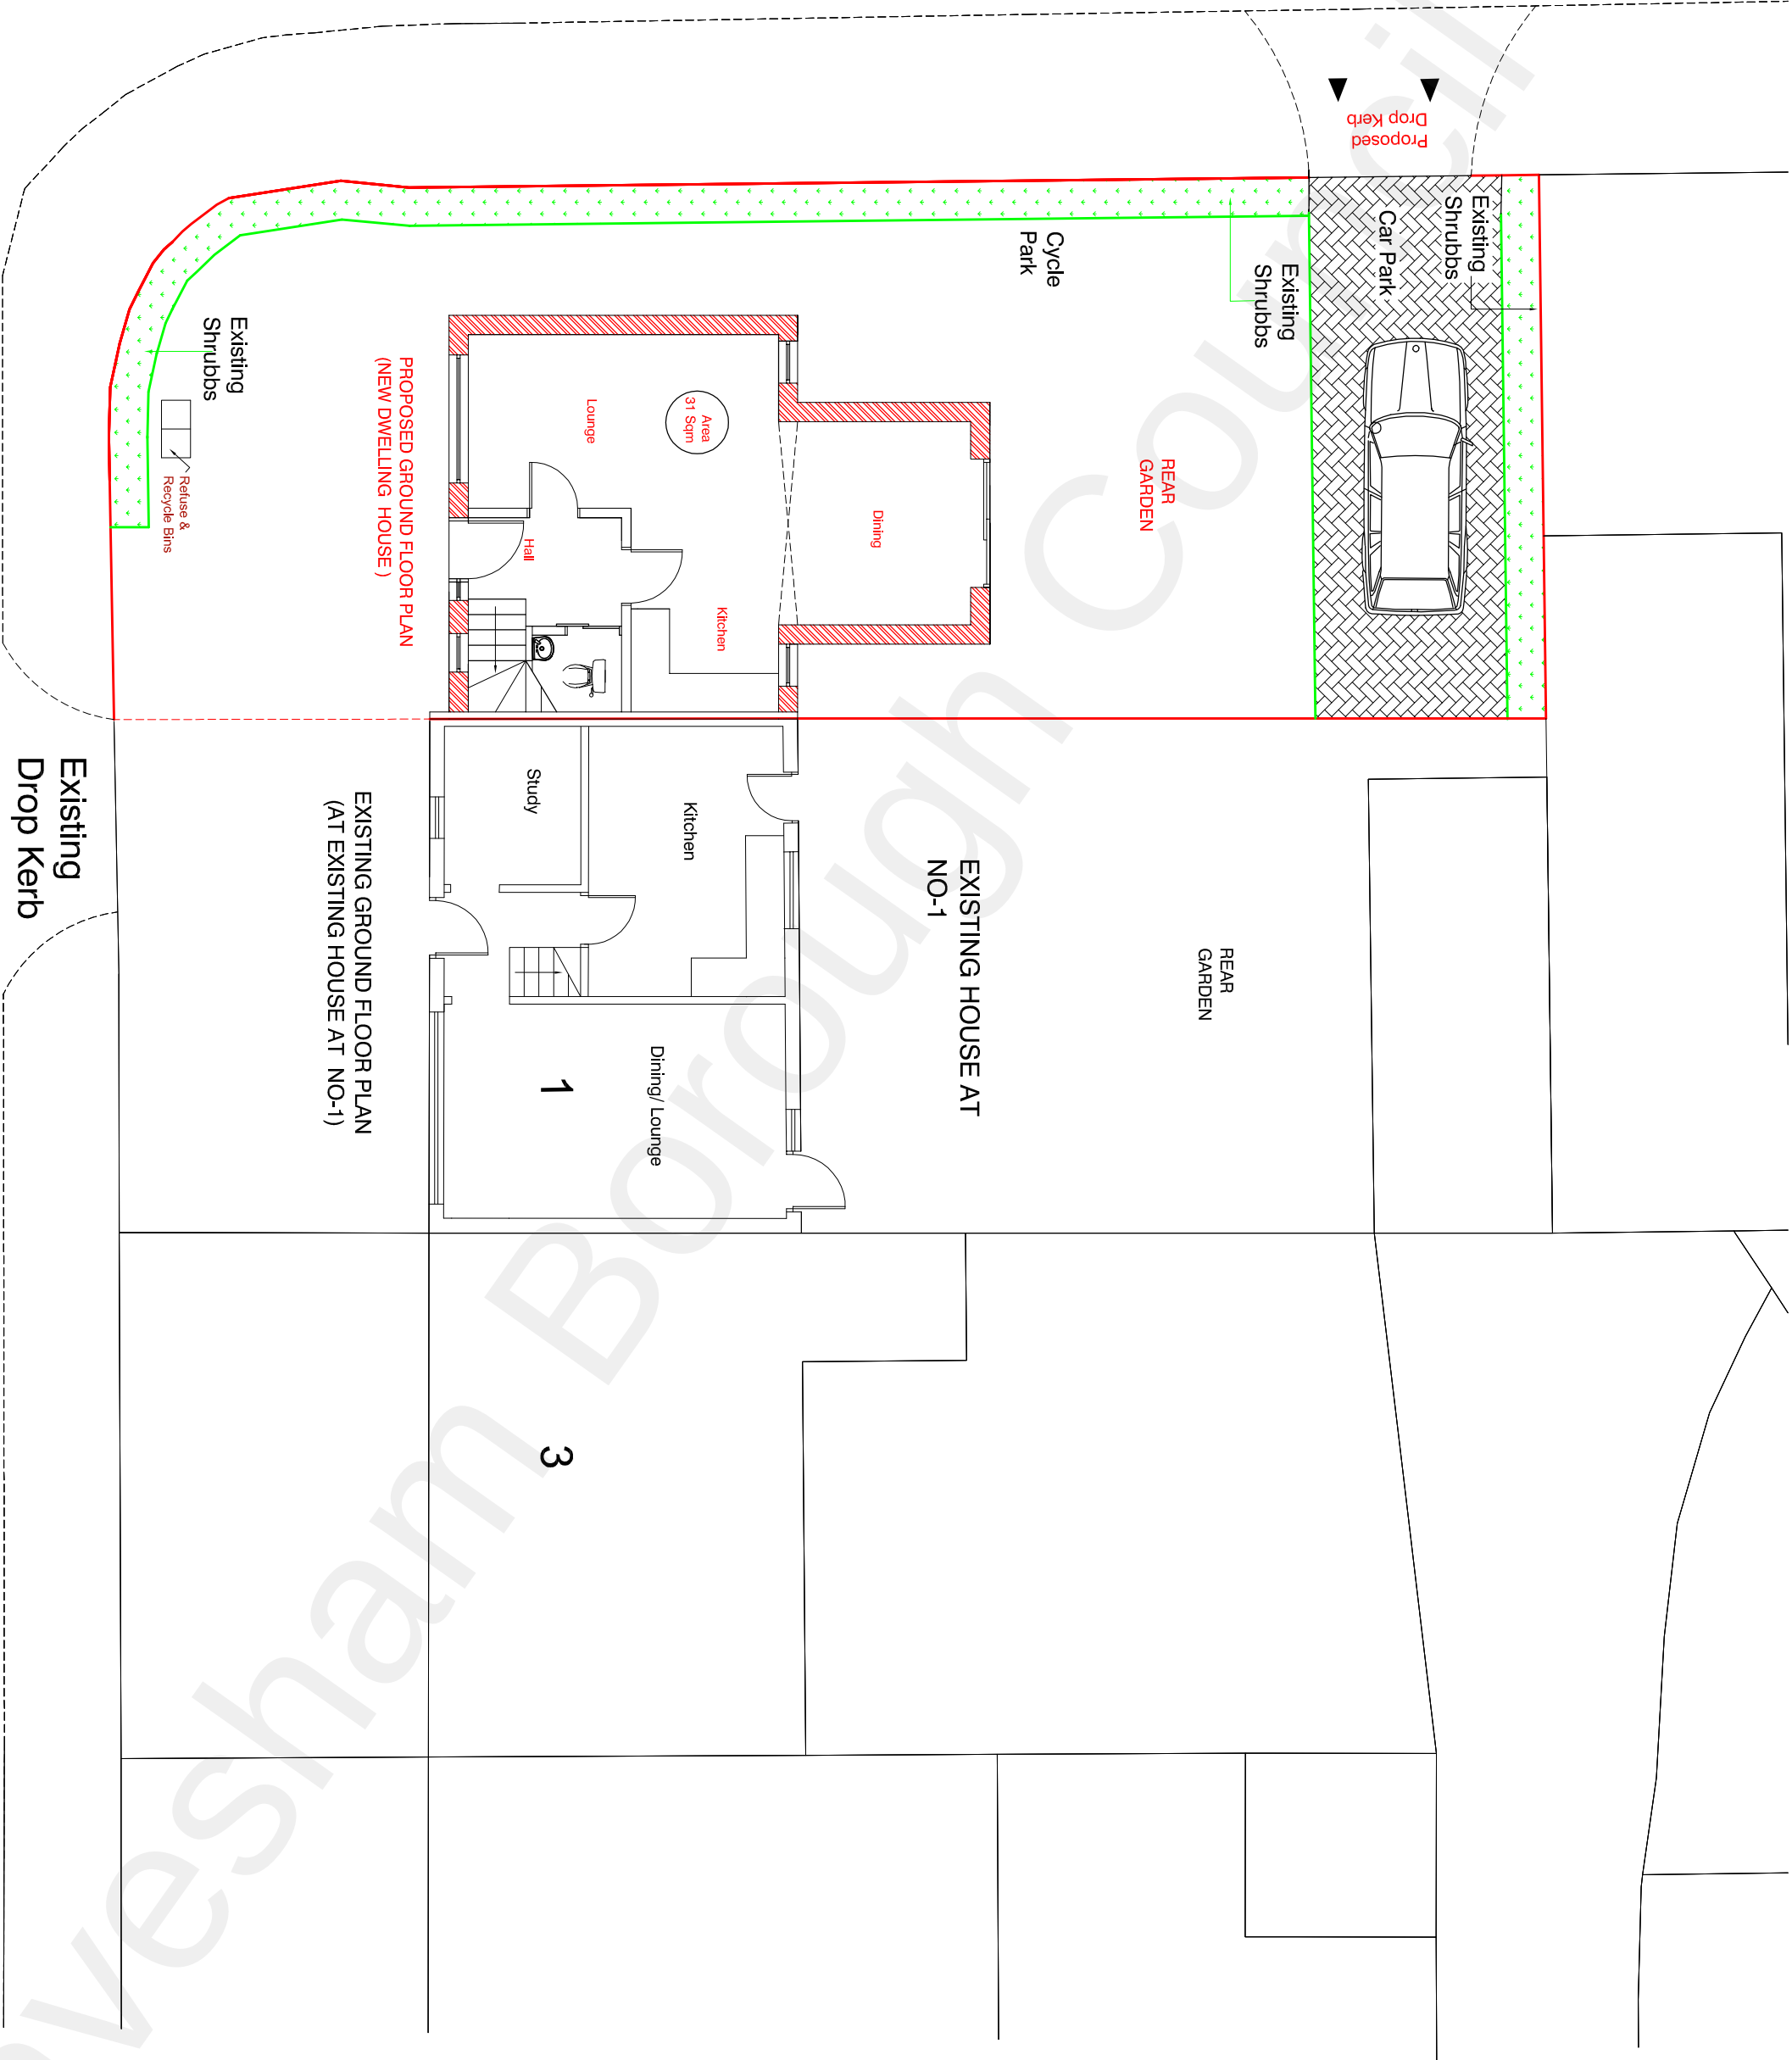

EXISTING & PROPOSED GROUND FLOOR PLAN

SCALE BAR

0m 4m 8m 12m 16m

Future Vision
Planning & Development Consultants

Suite -104 ,
344-348 , High Road, Ilford
Essex, IG110P
Tel: 07402234647
Email: futurevisions27@gmail.com

CLIENT

Mr Hardeep Singh

JOB TITLE

Erection of a 2 Bedroom House and provision
of off street parking site to the side garden at
1- Codrington Gardens , Gravesend ,
DA12 5DB

DRAWING TITLE

Existing & Proposed Plans

SCALE

1:100@A2

DATE

DRAWING NO.

FP-2021-02

REVISION-