



EXISTING AND PROPOSED PLANS & ELEVATIONS

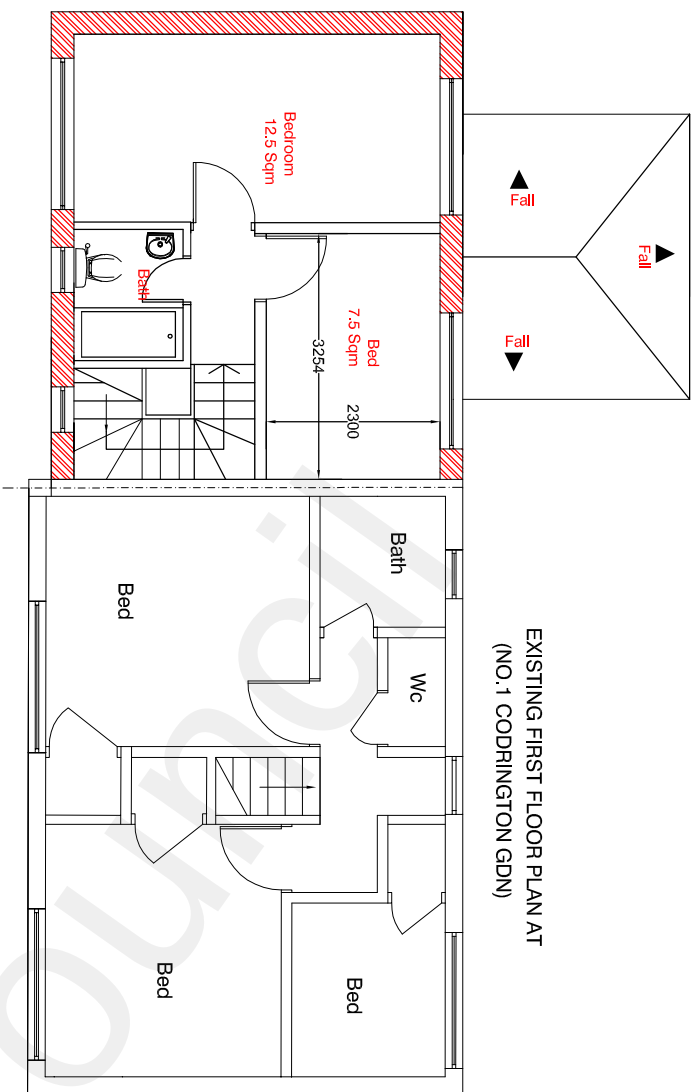





PROPOSED FIRST FLOOR PLAN
(NEW DWELLINH HOUSE)

EXISTING FIRST FLOOR PLAN AT
(NO.1 CODRINGTON GDN)


EXISTING SIDE A - ELEVATION
(AT NO-1 CODRINGTON GARDENS)

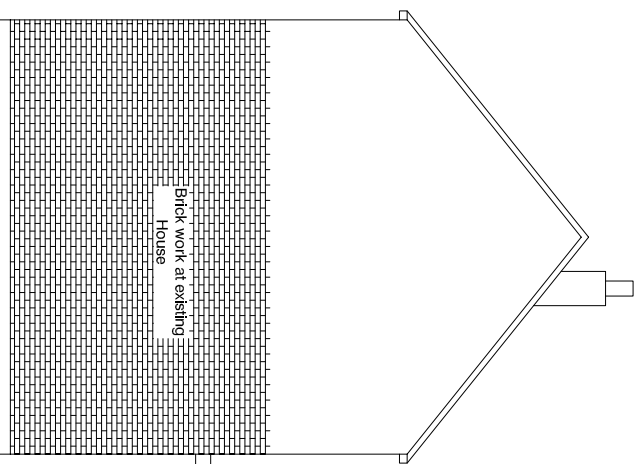


EXISTING SIDE B - ELEVATION
(AT -NO.1 CODRINGTON GDN)

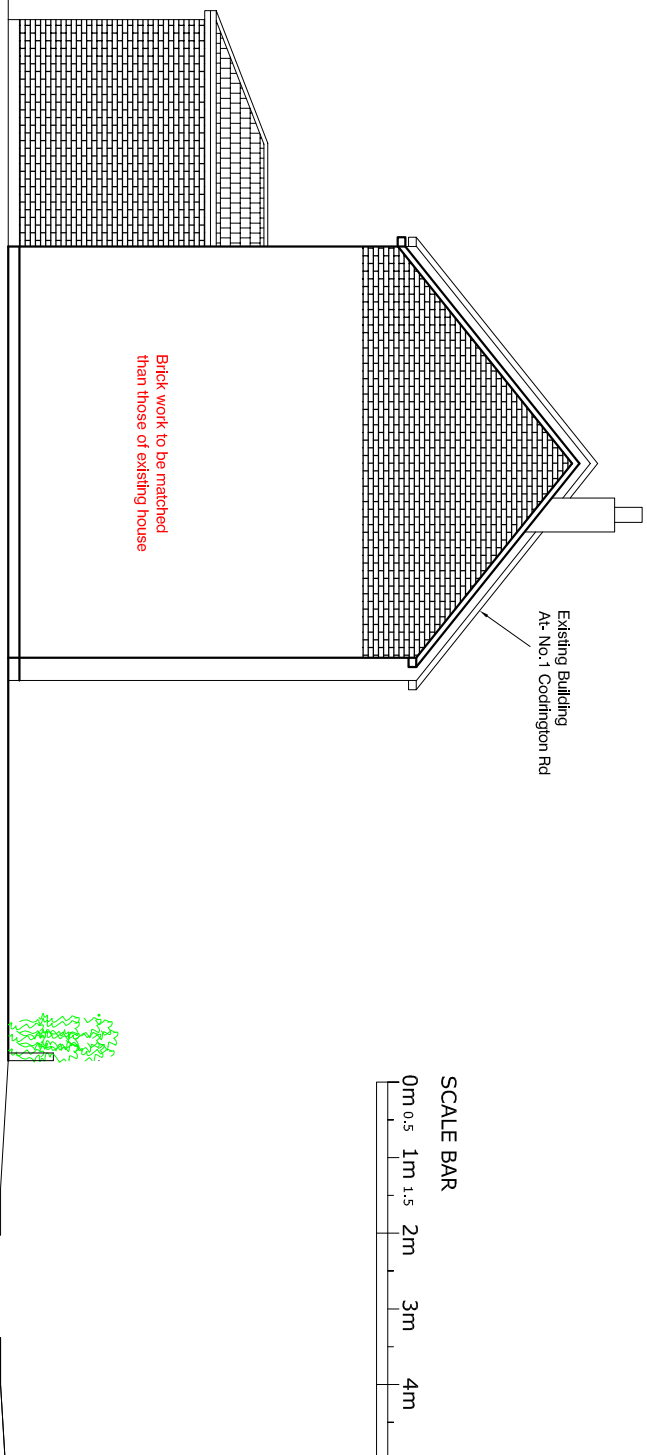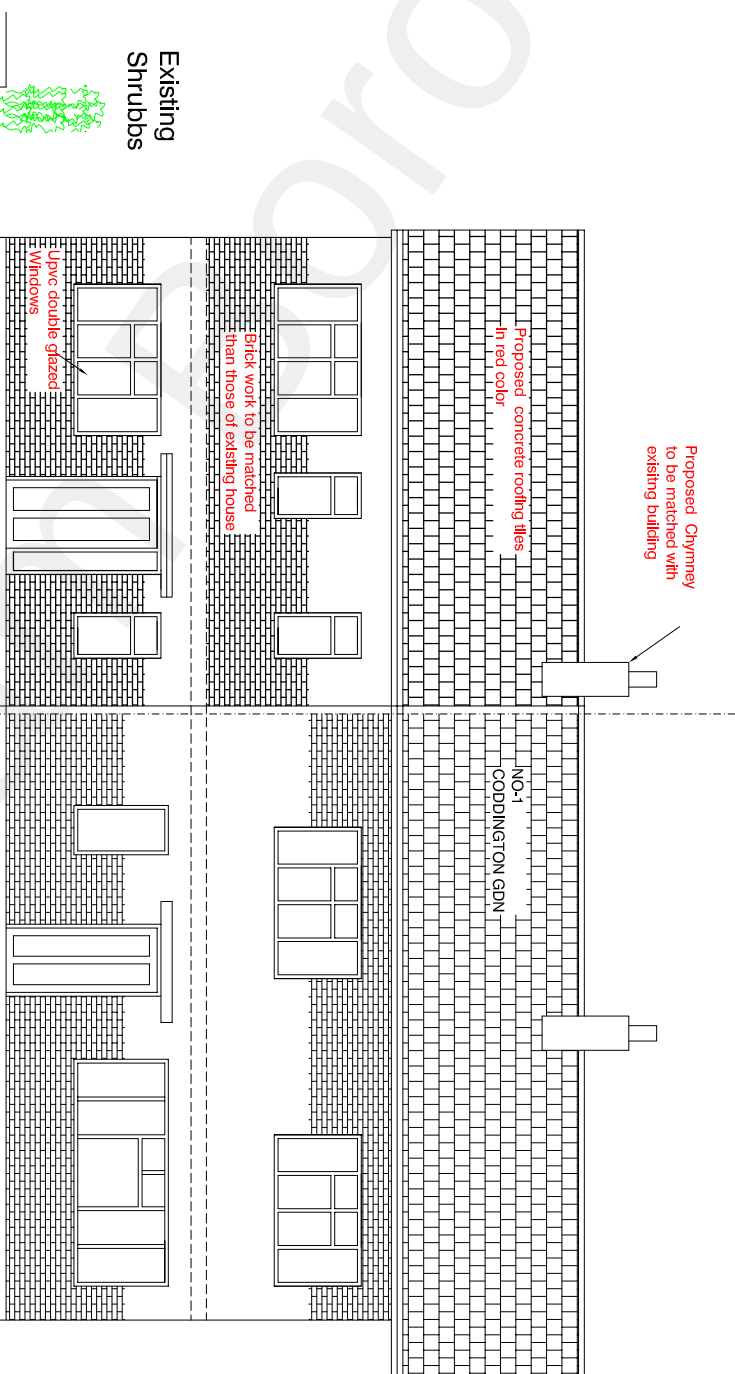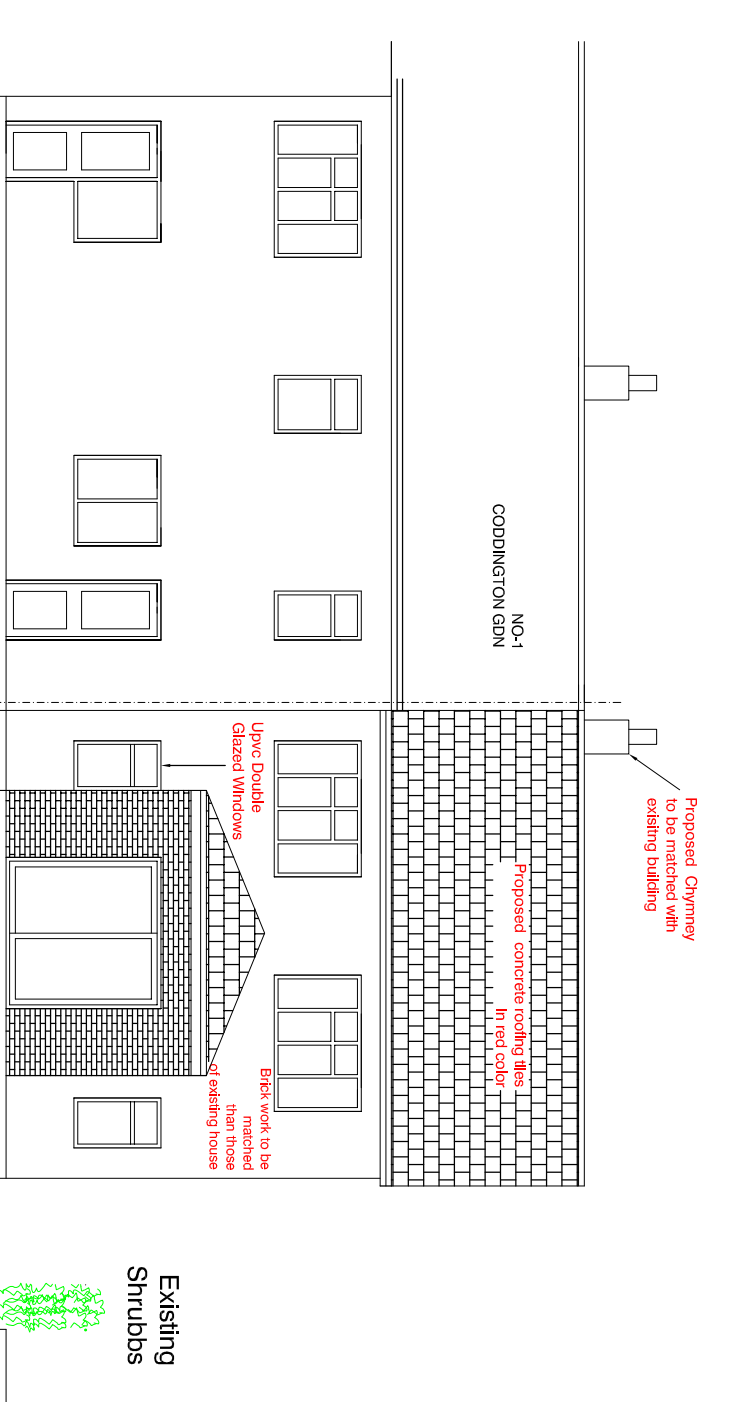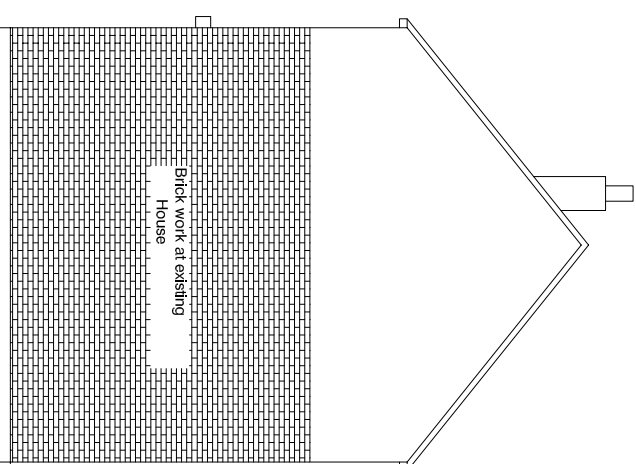

PROPOSED SIDE A - ELEVATION
(NEW DWELLING HOUSE)

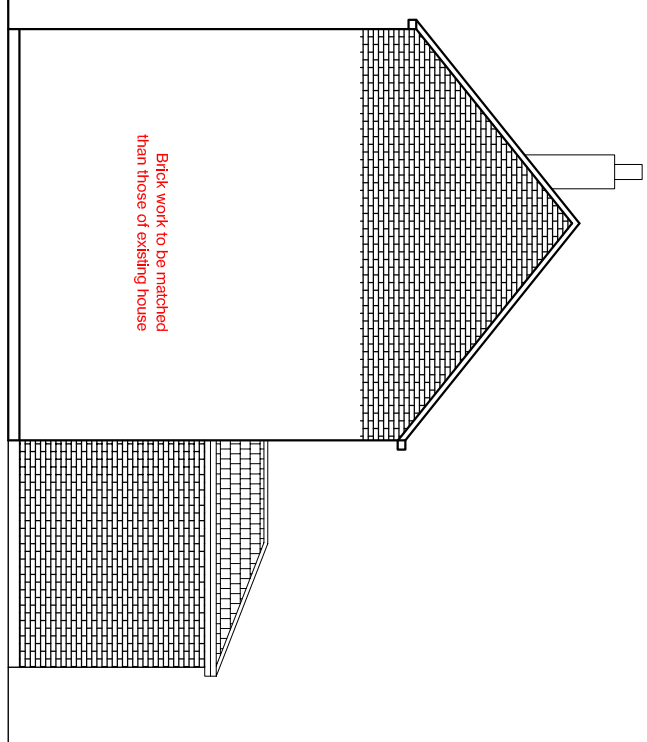

PROPOSED SIDE B - ELEVATION
(NEW DWELLING HOUSE)

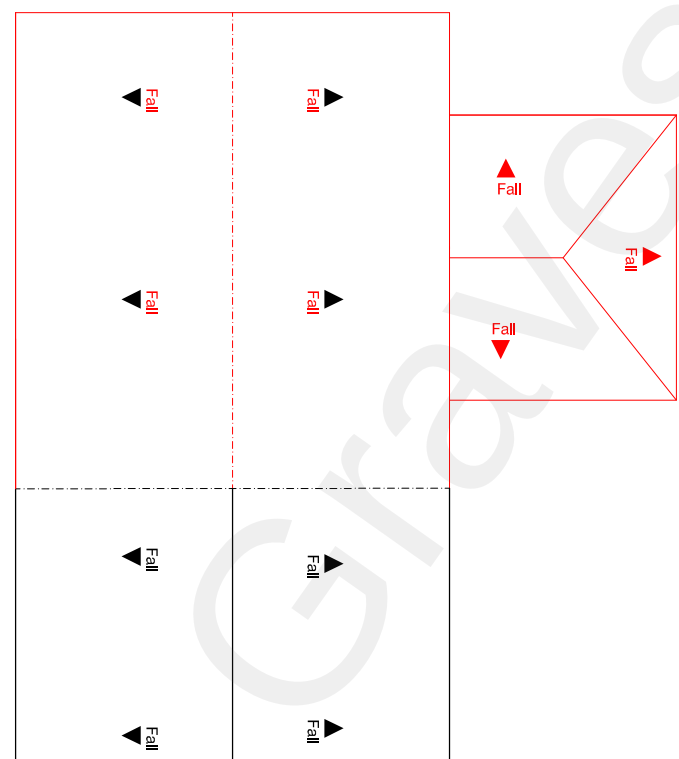

CLIENT

Mr. Hardeep Singh

JOB TITLE

Erection of a 2 Bedroom House and provision
of off street parking site to the side garden at
1- Codrington Gardens , Gravesend ,
DA12 5DB

DRAWING TITLE

Existing and Proposed Plans
Existing and Proposed Elevations

SCALE	DATE
1:100@A2	03-12-2021

DRAWING NO.	REVISION-
PI-2021-03	