




EXISTING FRONT ELEVATION 1:50




EXISTING SIDE ELEVATION




EXISTING REAR ELEVATION

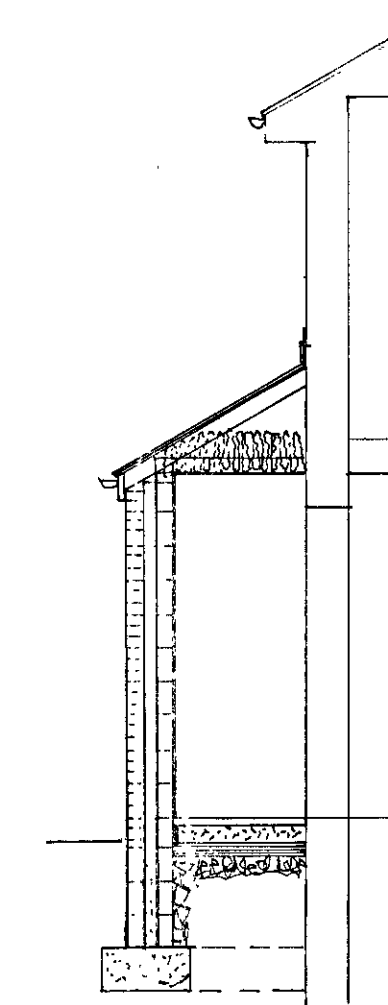


EXISTING SECTION (S.W.)

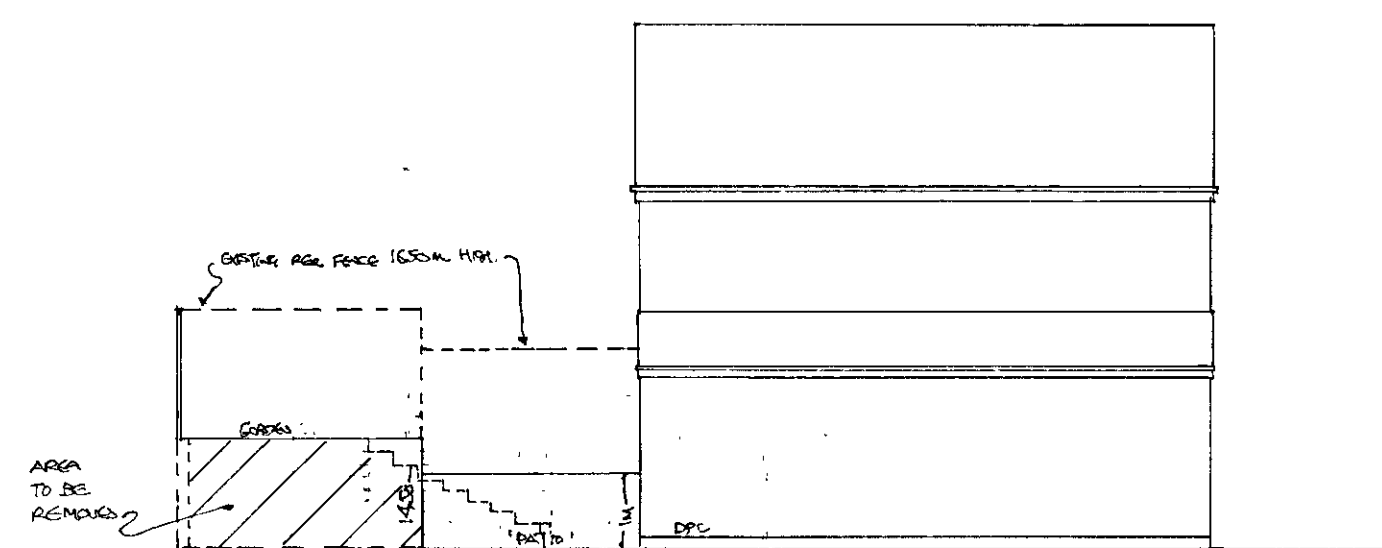


GROUND LEVELS 1:100 EXISTING

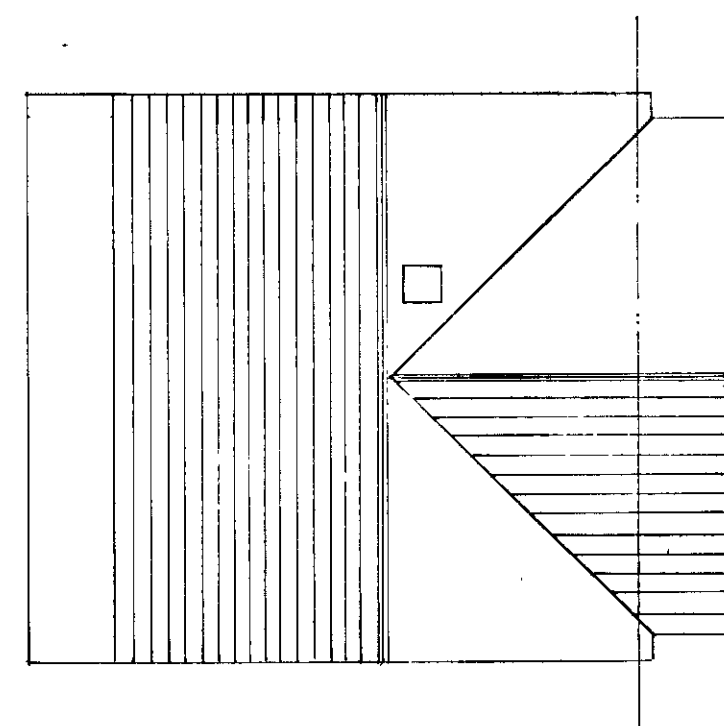


EXISTING ROOF PLAN 1:100

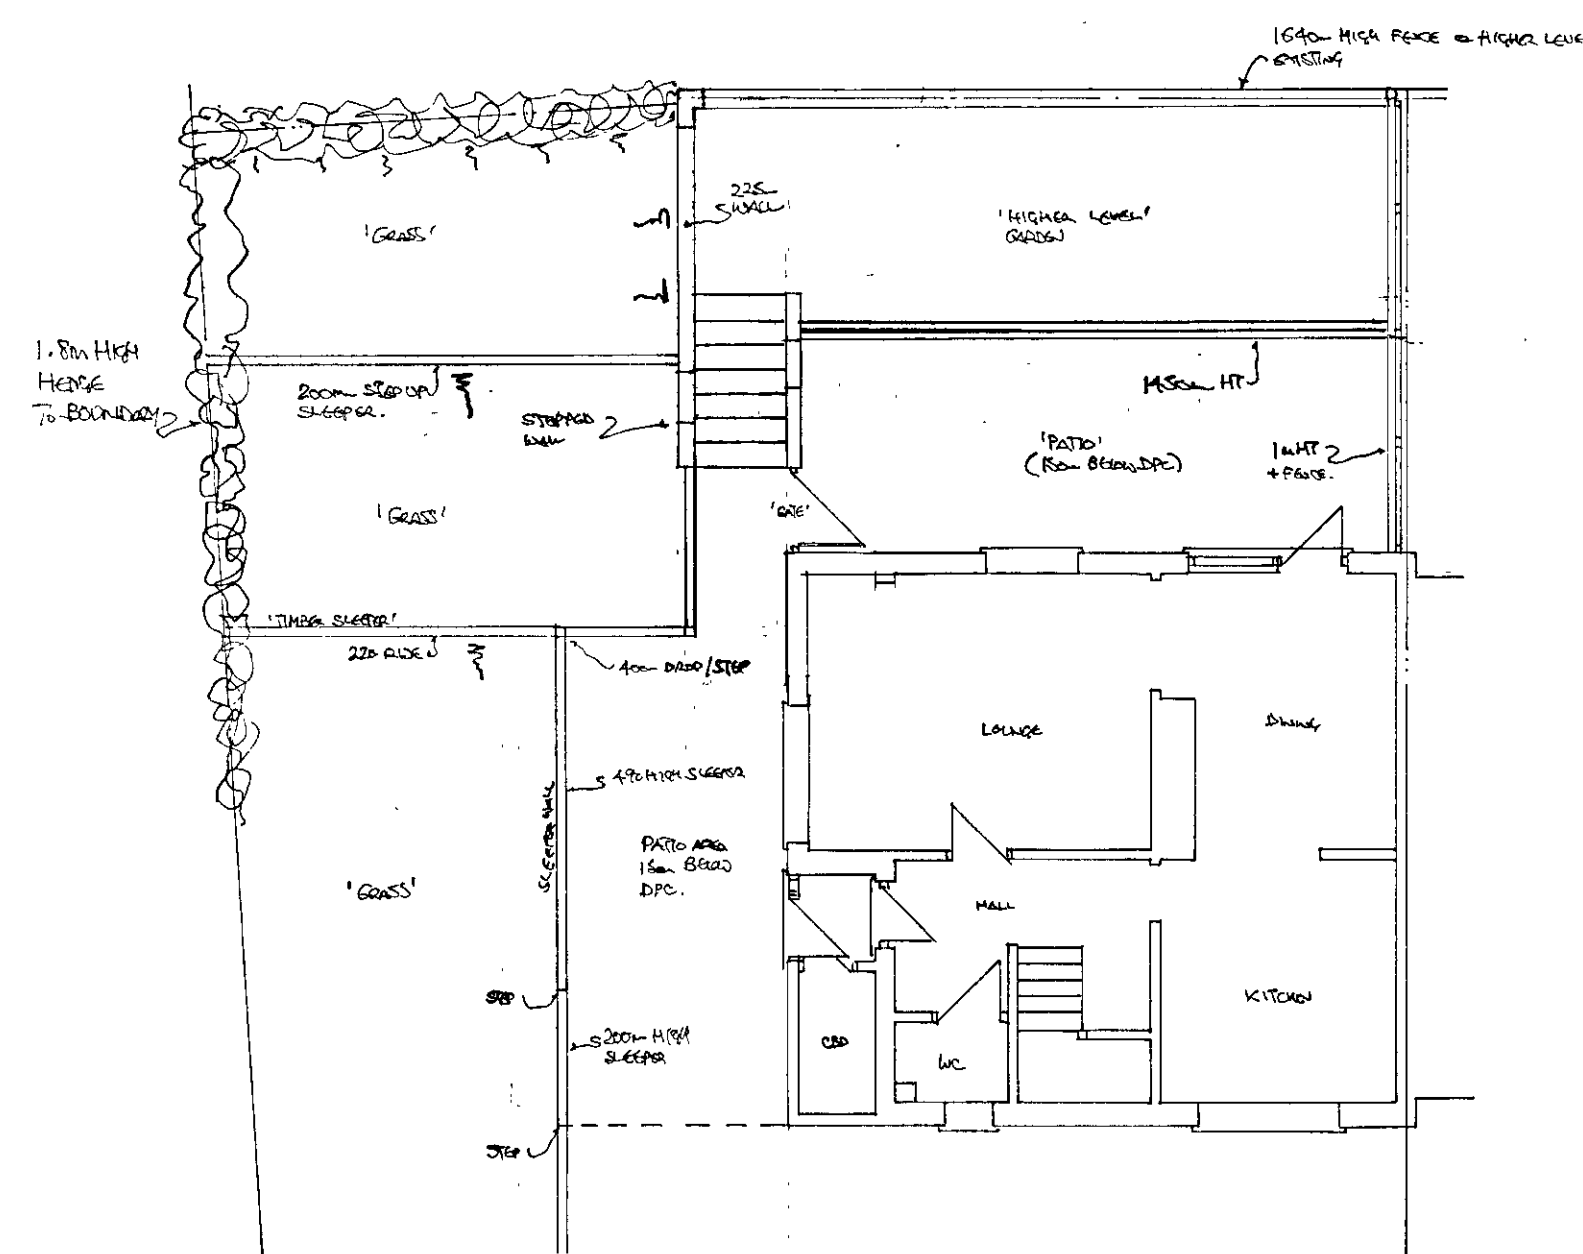

EXISTING GROUND FLOOR PLAN 1:100

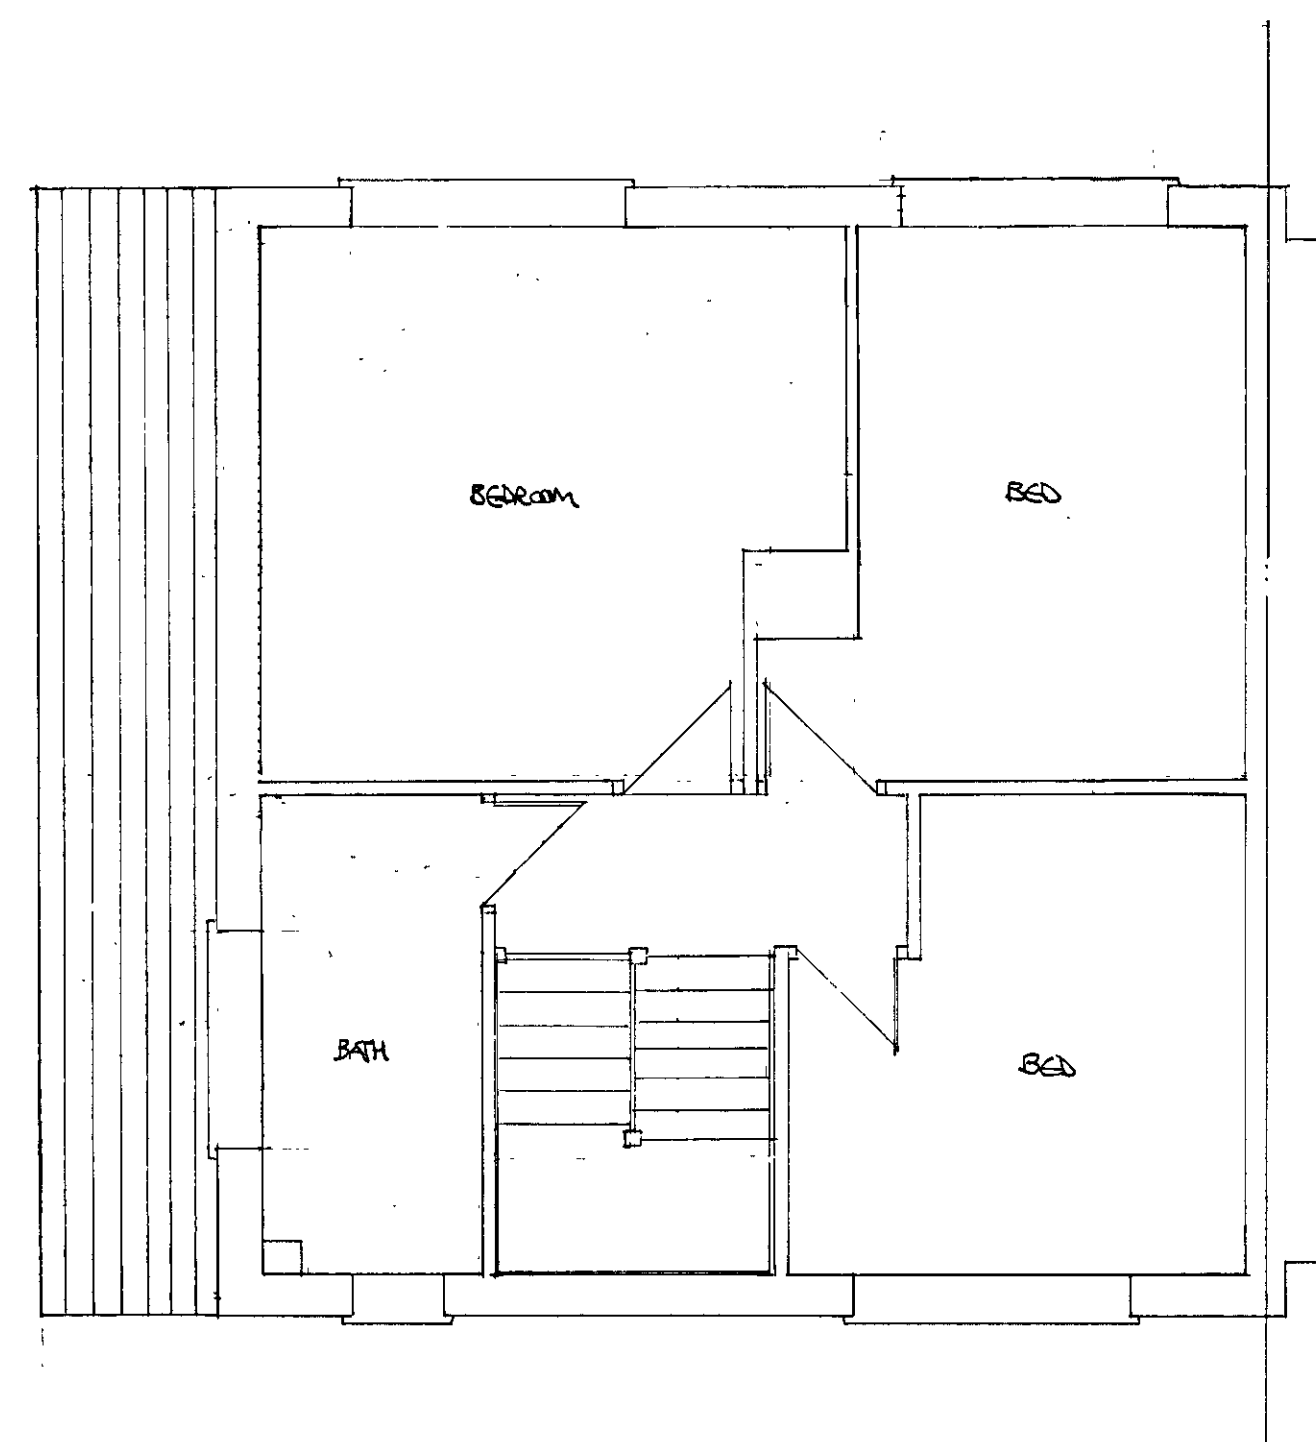

EXISTING FIRST FLOOR PLAN 1:50

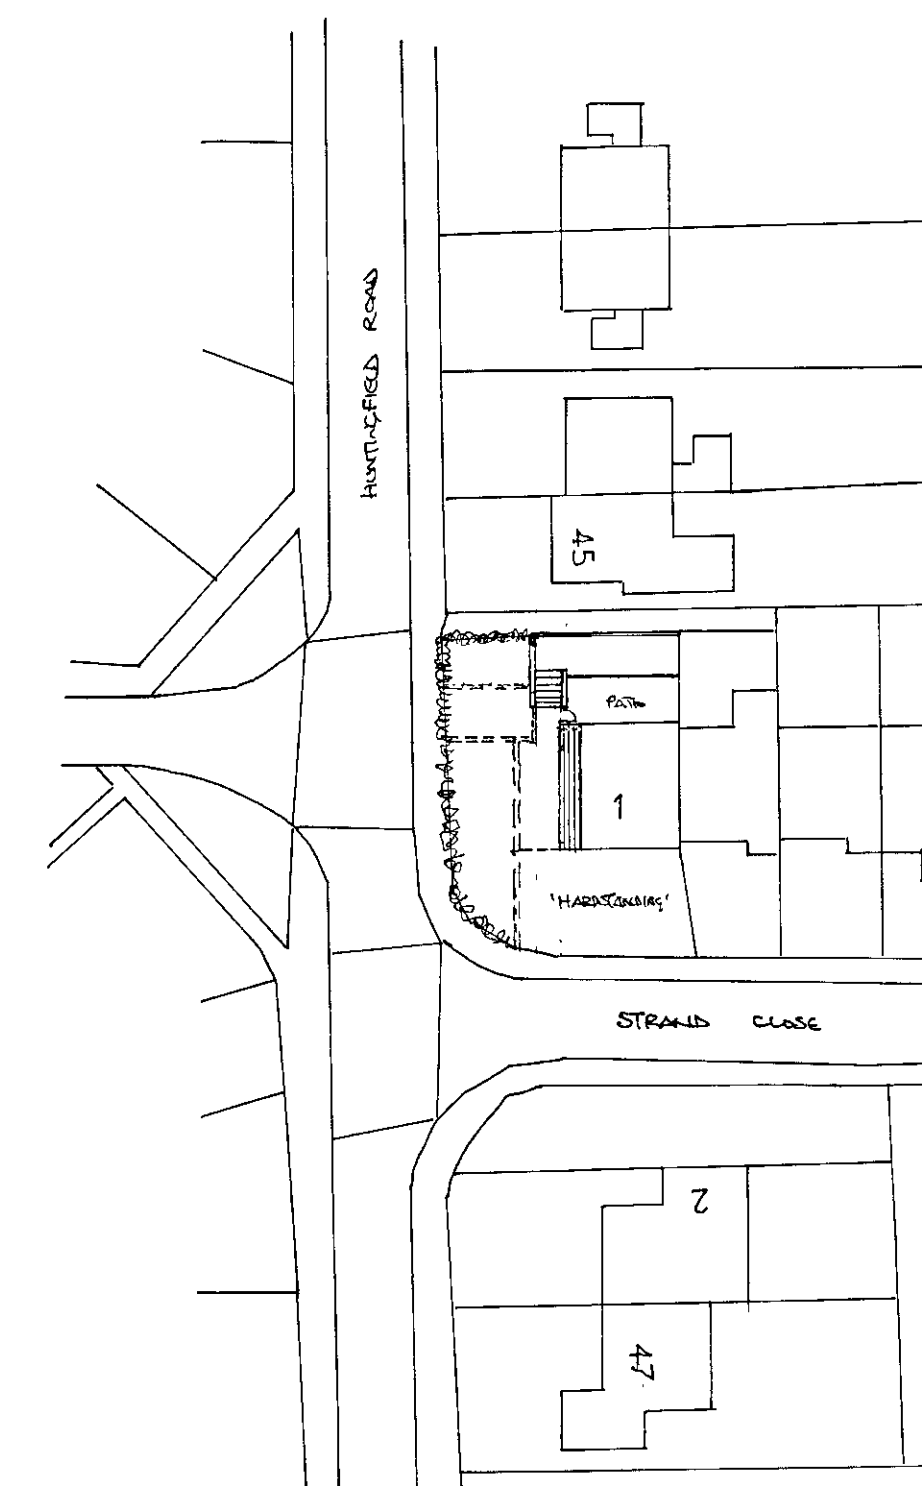


BLOCK PLAN 1:500 (EXISTING)

NOTES:
All dimensions must be checked on site

A	DATE	REVISIONS

©copyright

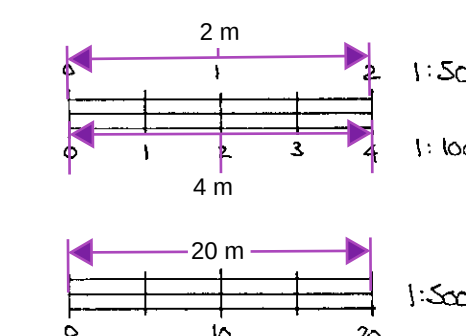

CLIENT:
MR. L. JAMESON

JOB TITLE:
EXISTING GROUND FLOOR,
FIRST FLOOR AND
ELEVATIONS.
EXISTING -
ROOF PLAN.

DRAWING TITLE:

1 STRAND CLOSE
MEOPHON
K&T
DA13 OEG

SCALE: 1:100 / 1:50 / 1:500

DATE: May/24 DRAWN: dm

DWG. NO: LJ/2A/2 Rev. A