


Notes:

- Do not scale from this drawing.
- All dimensions to be verified on site and is in mm.
- Builder to verify all dimensions, heights and levels prior to commencement of work.
- All documents shall be checked to ensure that they are compatible by the contractor before construction commences. In the event of apparent ambiguity or contradiction the engineer and/ or architect shall be notified immediately.
- The contractor in preparing his estimate shall visit the site and acquaint himself with the problems involved .
- The contrator shall issue all statutory notices to the local Authority during progress and completion of works.

Existing Elevations (1:100)

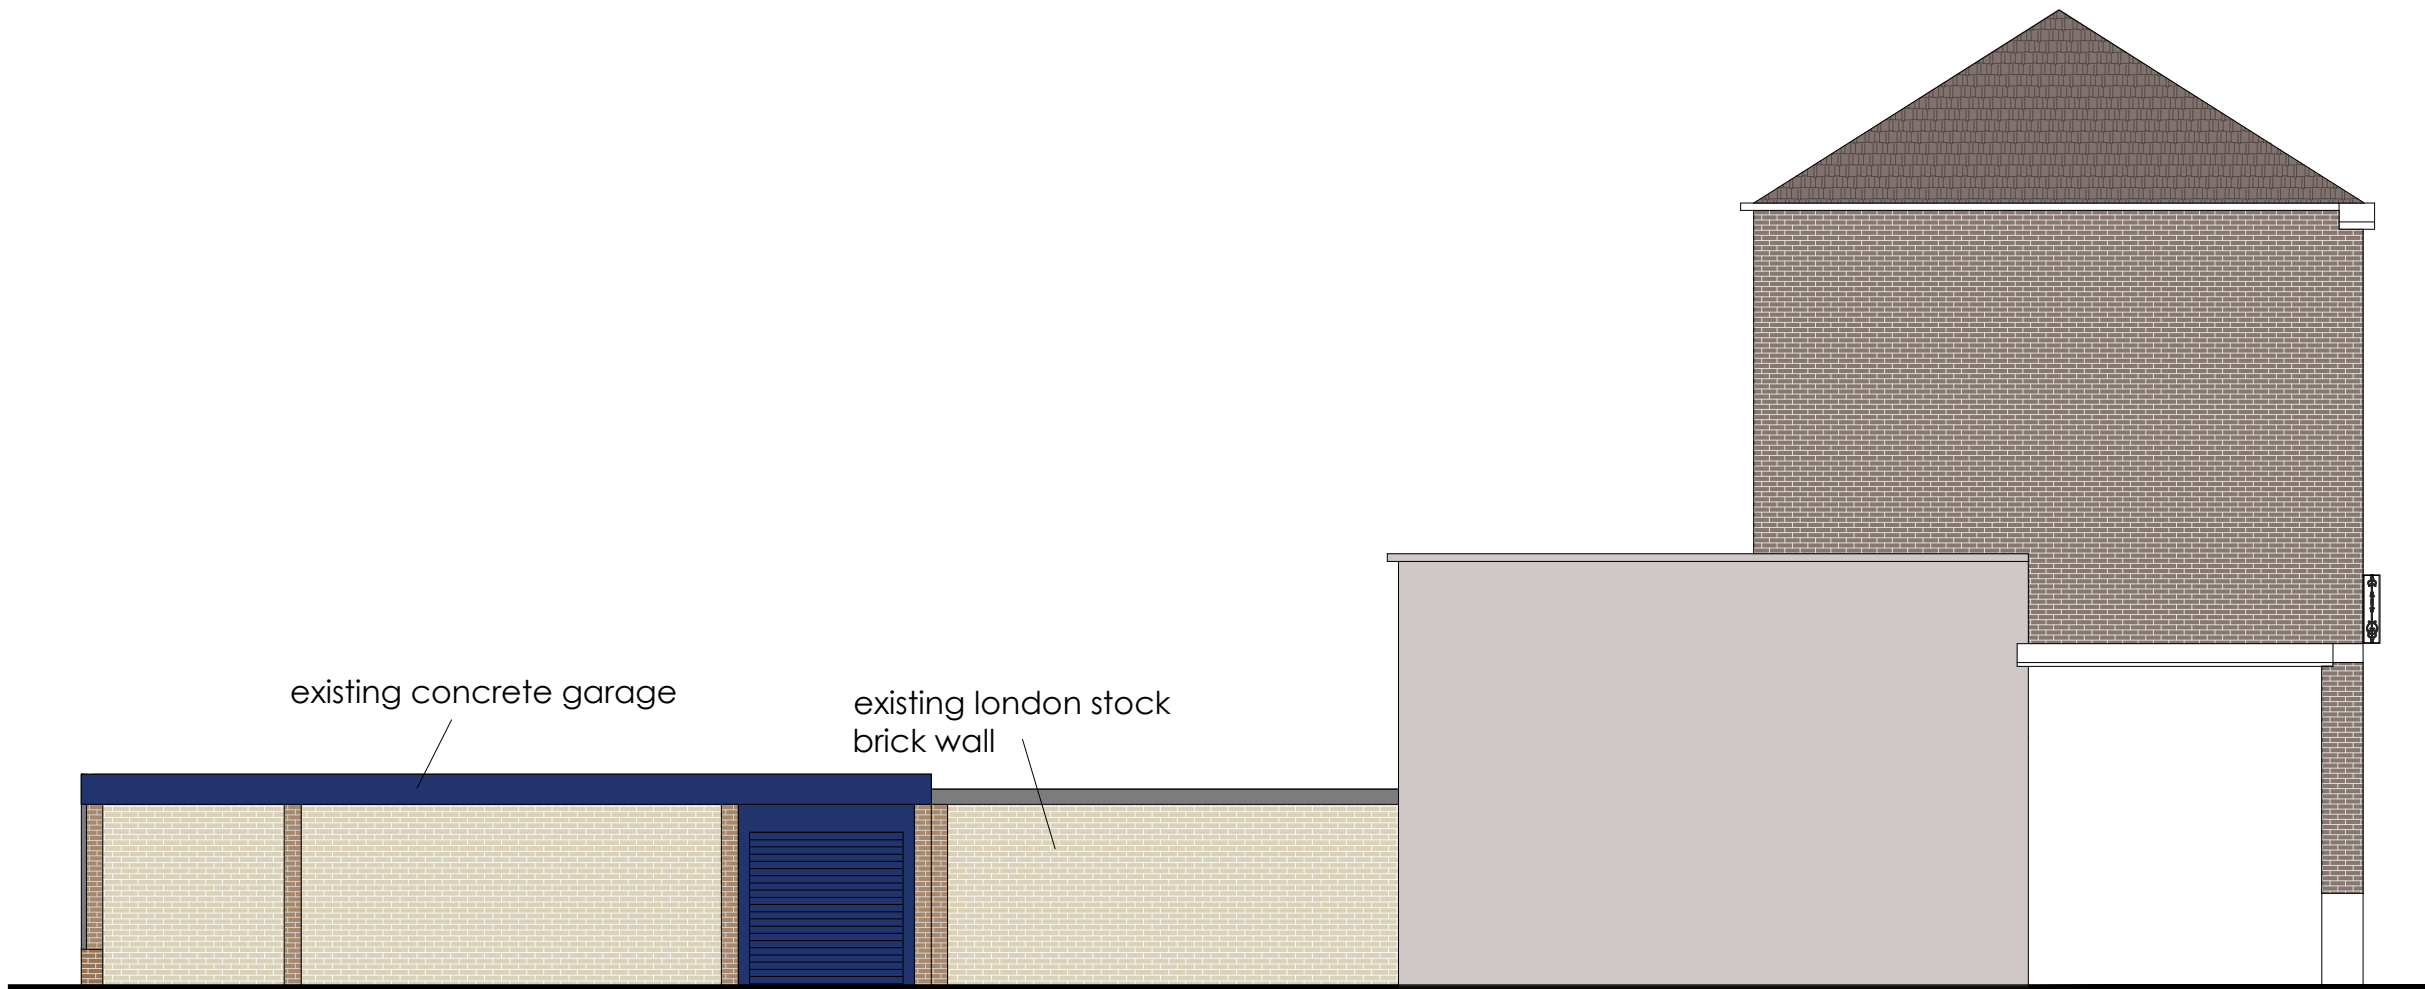

Existing Front Elevation



Existing Side Elevation

A	-	-	-/-/-
REV:	DESCRIPTION:	BY:	DATE:

STATUS: PLANNING



Whitehall Place
47 The Terrace,
Gravesend, Kent
DA12 2DL
01474 247 176
info@gillsterling.co.uk
www.gillsterling.co.uk

SITE:	38 Windmill Street Gravesend Kent DA12 1BA
TITLE:	Existing Elevations

SCALE AT A2: 1:100	DATE: 10.03.2025	DRAWN: SR
PROJECT NO: 250310	DRAWING NO: 003	REVISION: A

1:100

