



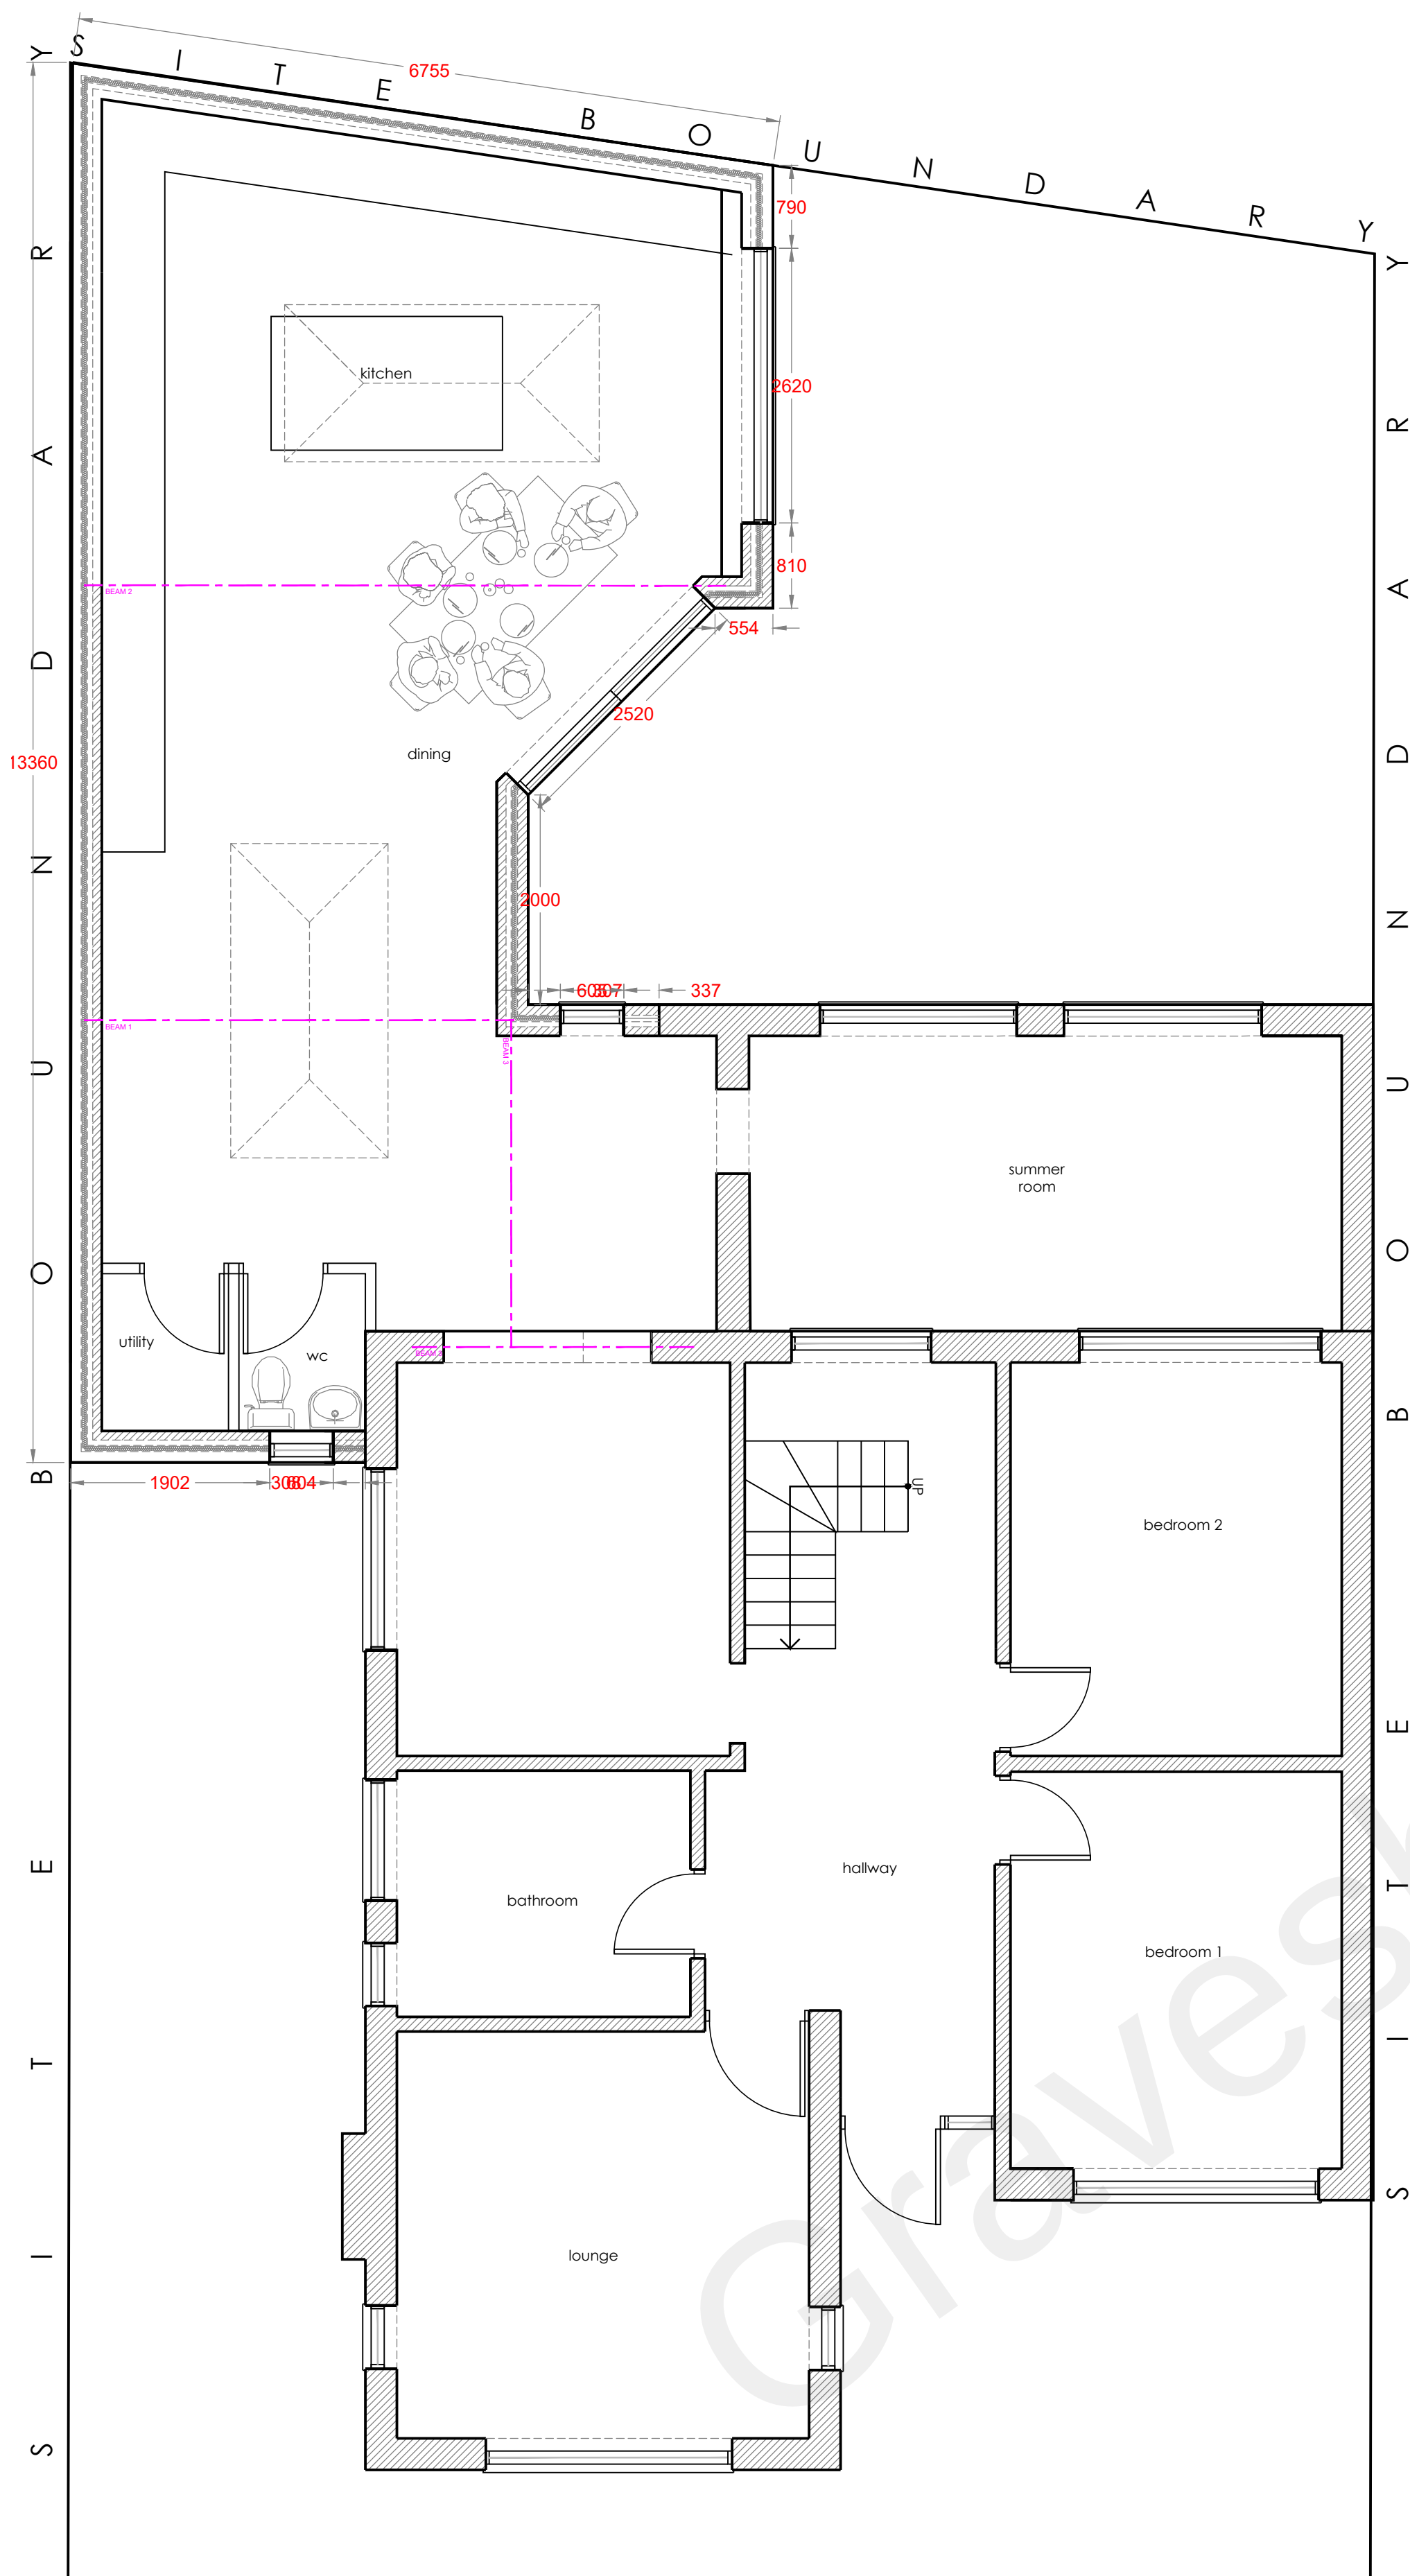

PROPOSED LAYOUT

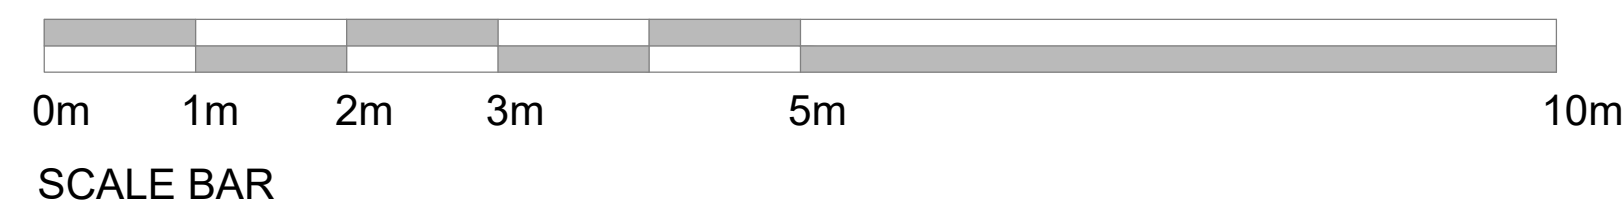

SCALE BAR




PROPOSED SITE BLOCK PLAN
@1:200 SCALE


PROPOSED EXTENSION FLOOR AREAS

GROUND FLOOR - 50 SQM

1ST FLOOR LOFT - 50 SQM

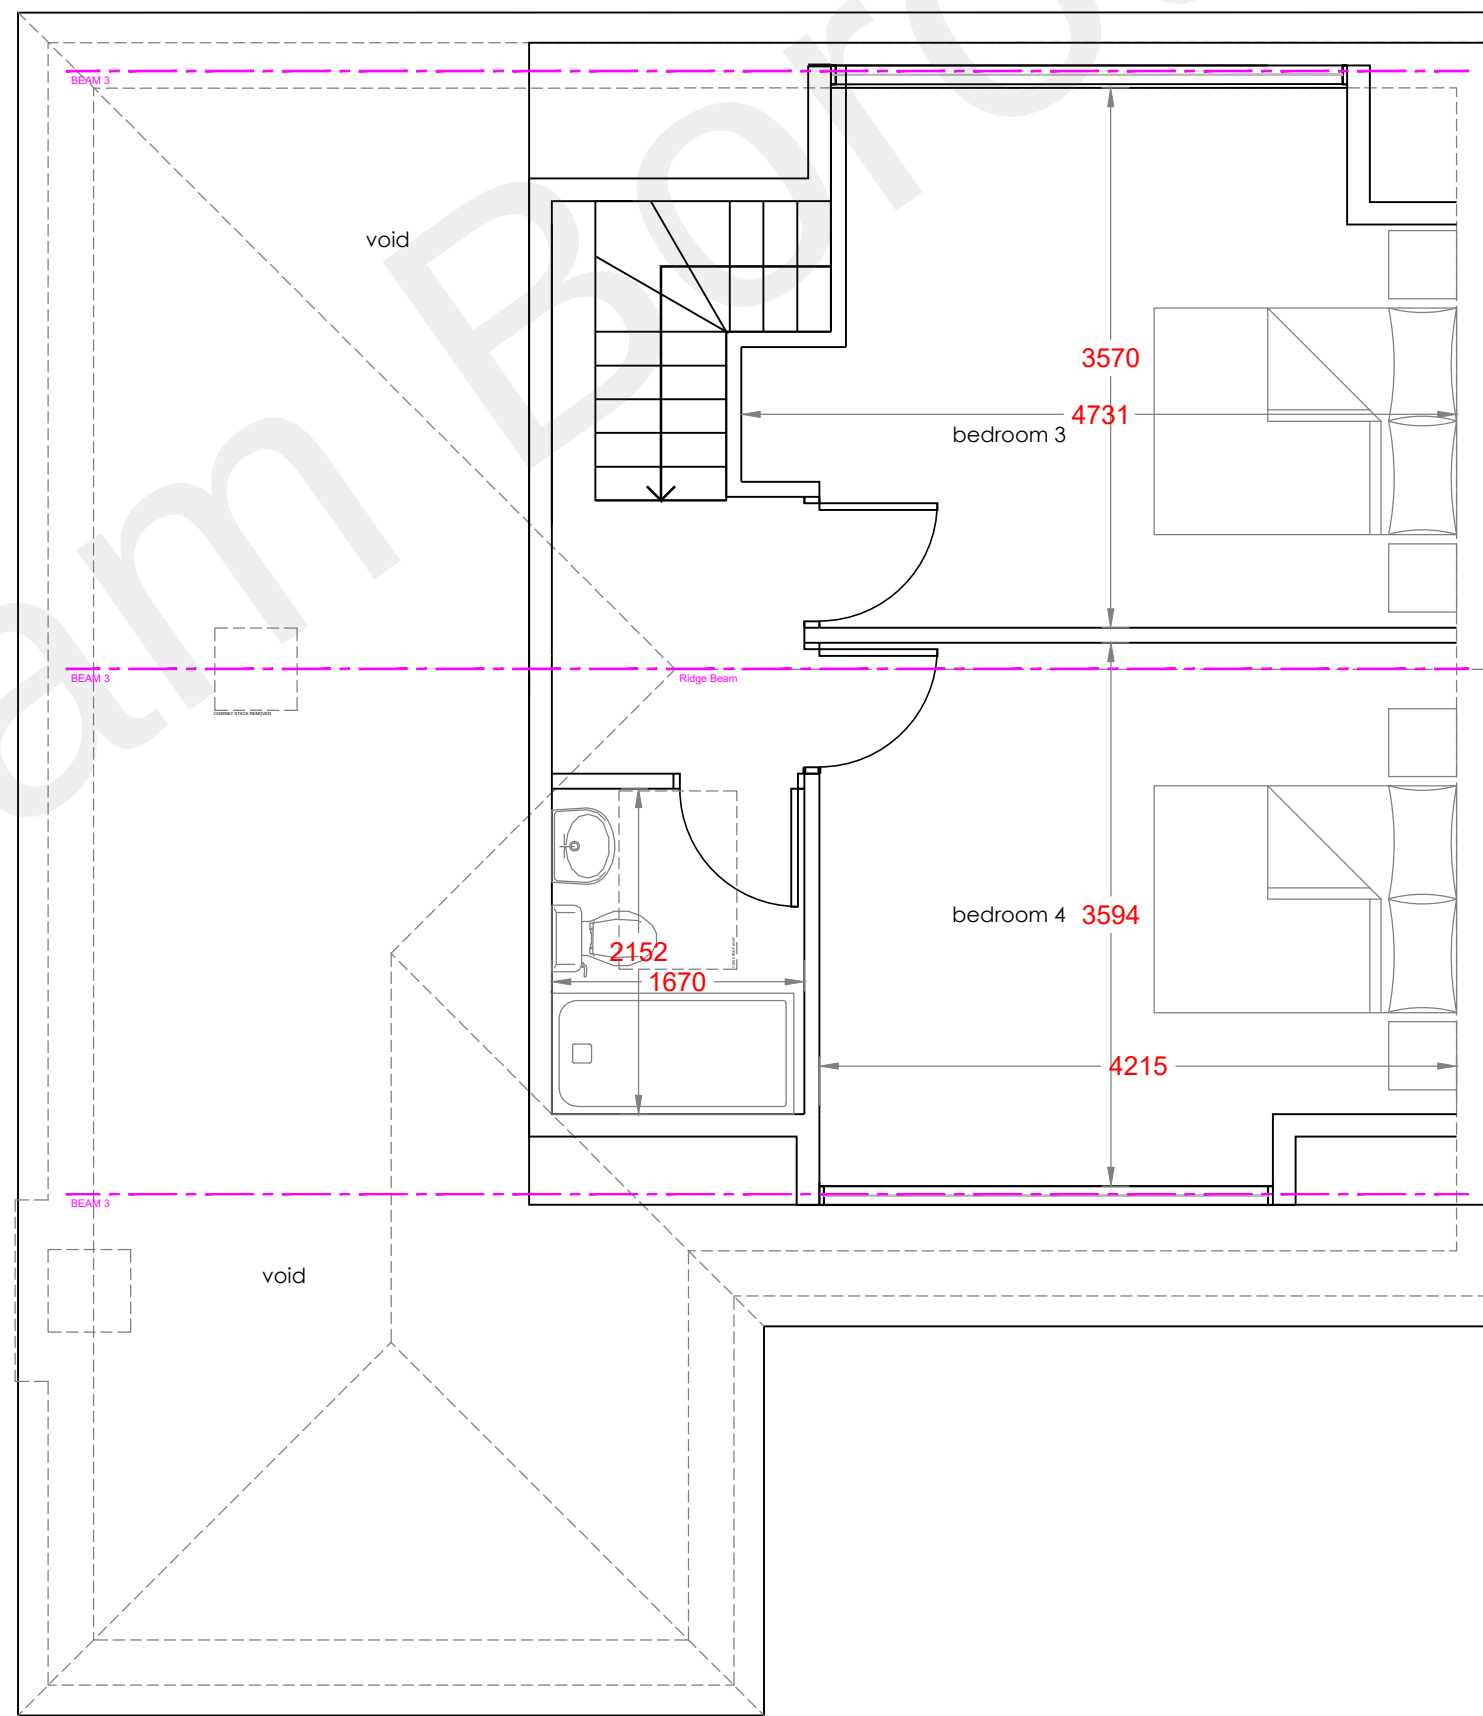

PROPOSED FIRST
FLOOR LAYOUT

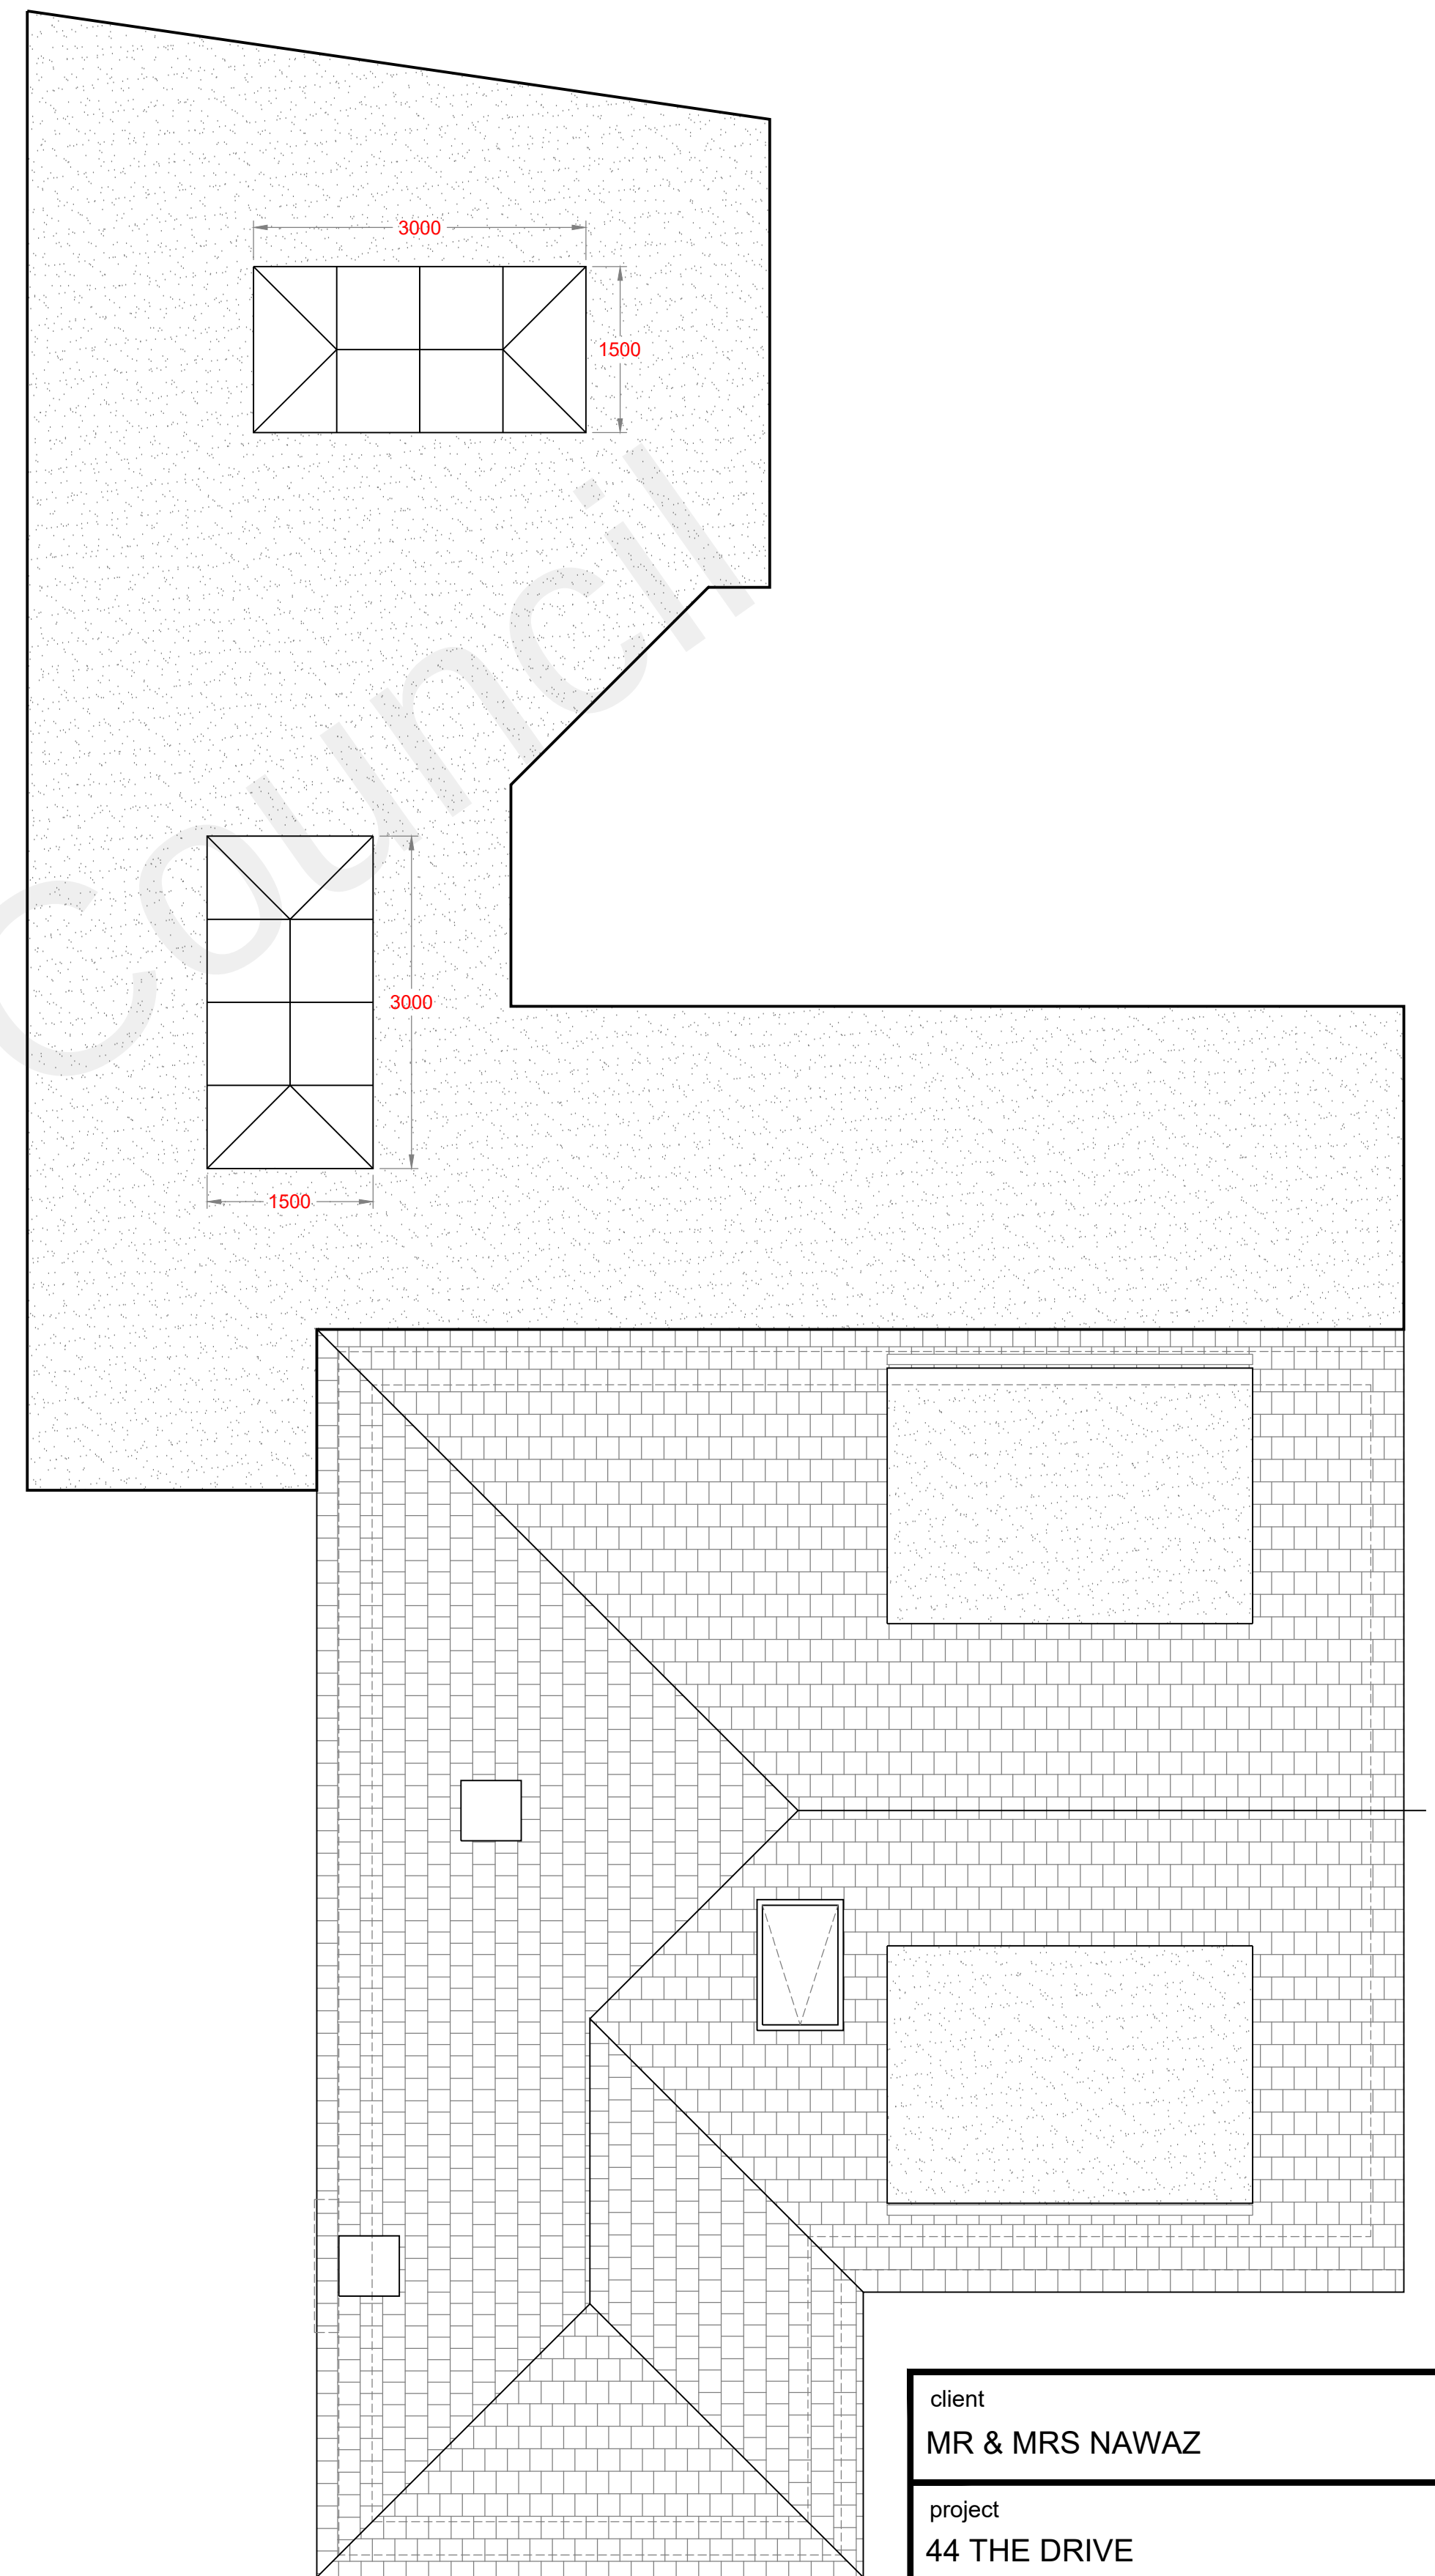

PROPOSED ROOF LAYOUT

client MR & MRS NAWAZ		
project 44 THE DRIVE GRAVESEND, KENT, DA12 4BZ		
title PROPOSED FLOOR PLANS		
scales 1:50 & 1:200 @ A1		
date 06.08.2021	drawn mss	size A1
drawing no. TD-001-200	revision P2	