



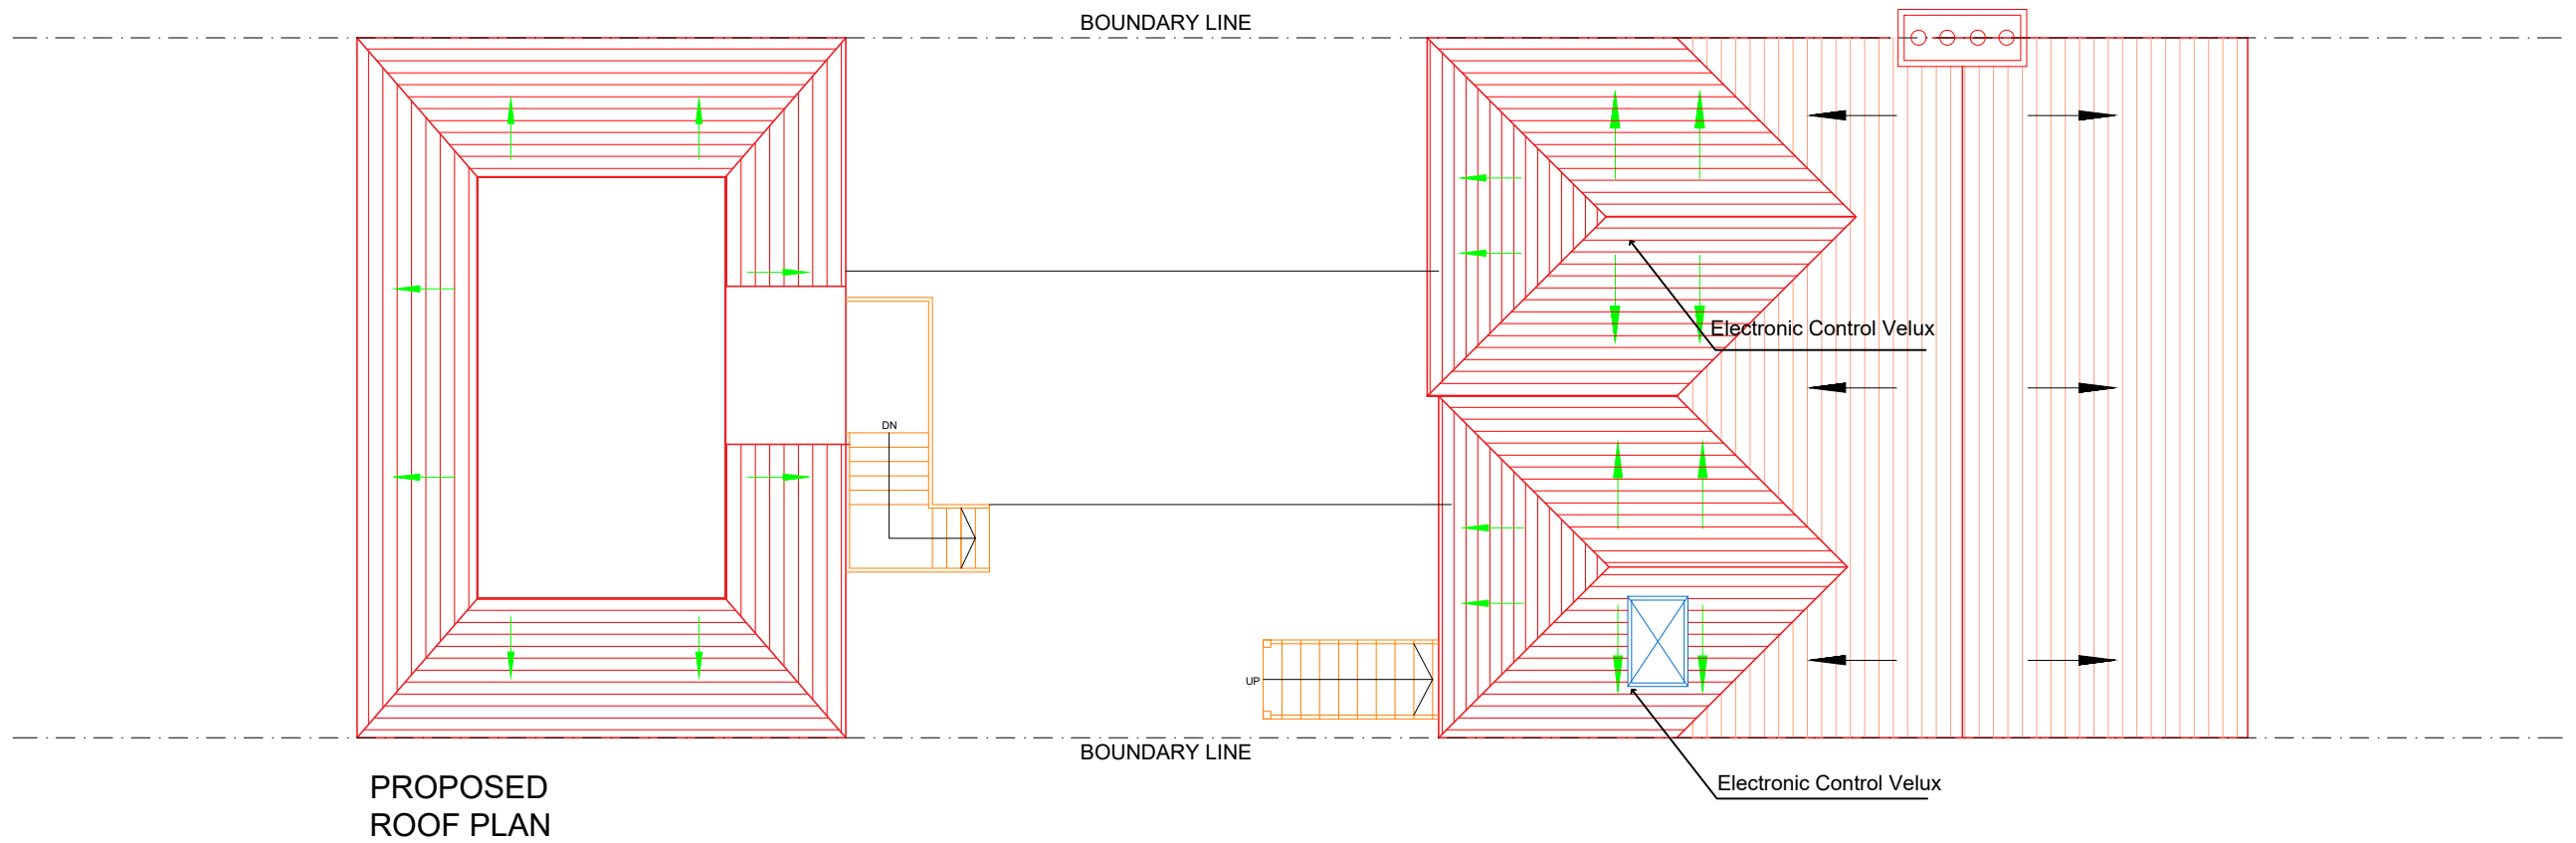

A	18.10.23	DA ISSUE AMENDMENT	GK BY

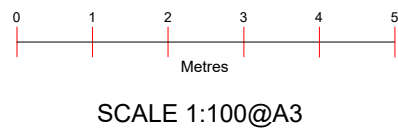

Project :
Proposed Rear Extension & New Garage

Date : 18/10/23

Sheet Title :
Proposed Roof Plans

Sheet no : 105 **Revision-A**

Address :
17-19 Perry St Northfleet
GRAVESEND
DA11 8RA

Applicant :