



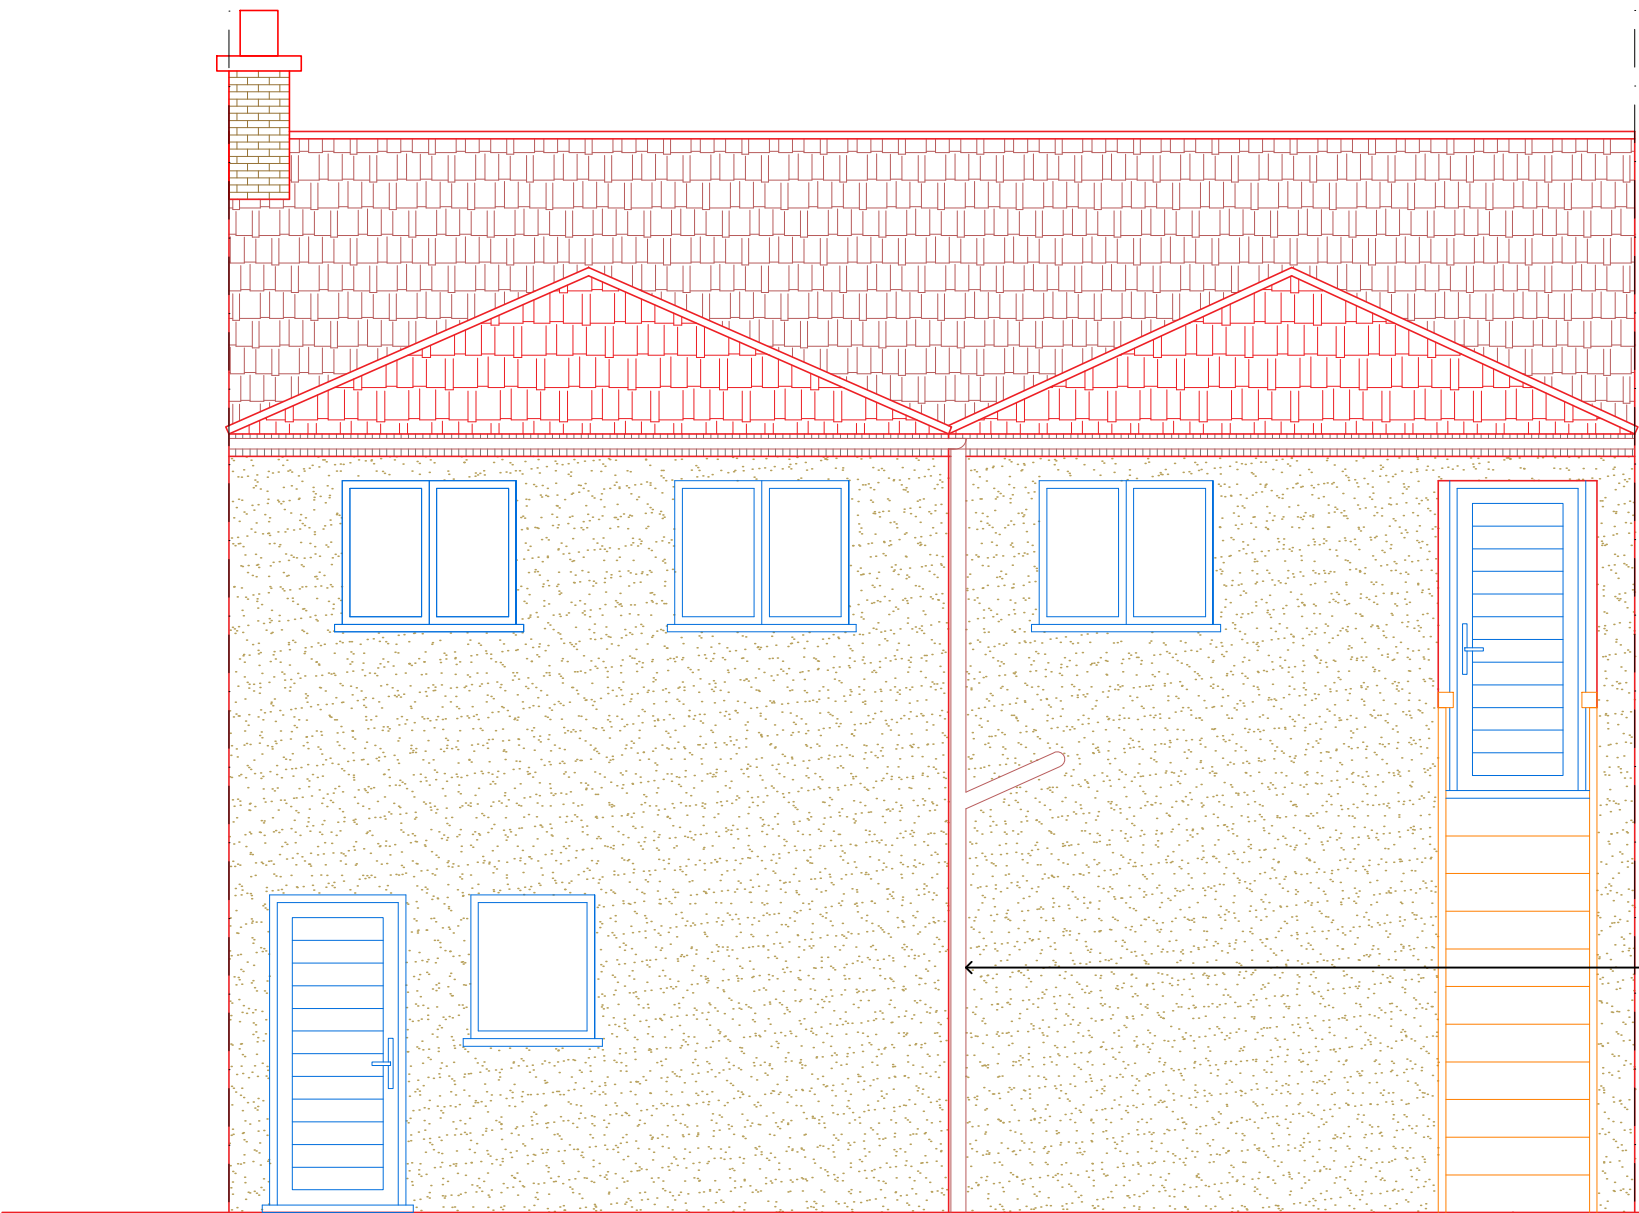

SOIL STACK
SERVING BOTH FLAT 19A AND
PROPOSED FLAT 17A CONNECTED TO
EXISTING MANHOLE CONNECTION

FRONT ELEVATION

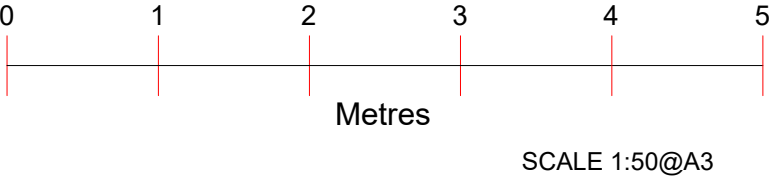

Project :
Proposed Rear Extension & New Garage

Date : 06/03/23

Sheet Title :
DRAIN

Sheet no : 106 **Revision-A**

Address :
17-19 Perry St Northfleet
GRAVESEND
DA11 8RA

Applicant :

A	06.03.23	DA ISSUE	GK
		AMENDMENT	BY