


Proposed lighting  
LED luminaires, lower intensity, good colour rendition and dimming capability;  
A warm white spectrum (<2700Kelvin) to reduce blue light component;  
Luminaires should feature peak wavelengths higher than 550nm to avoid the component of light most disturbing to bats;  
Upward light ratio of 0% and with good optical control should be used;  
Luminaires should always be mounted on the horizontal, i.e., no upward tilt; and  
Any external security lighting should be set on motion-sensors and short (1 min) timers.


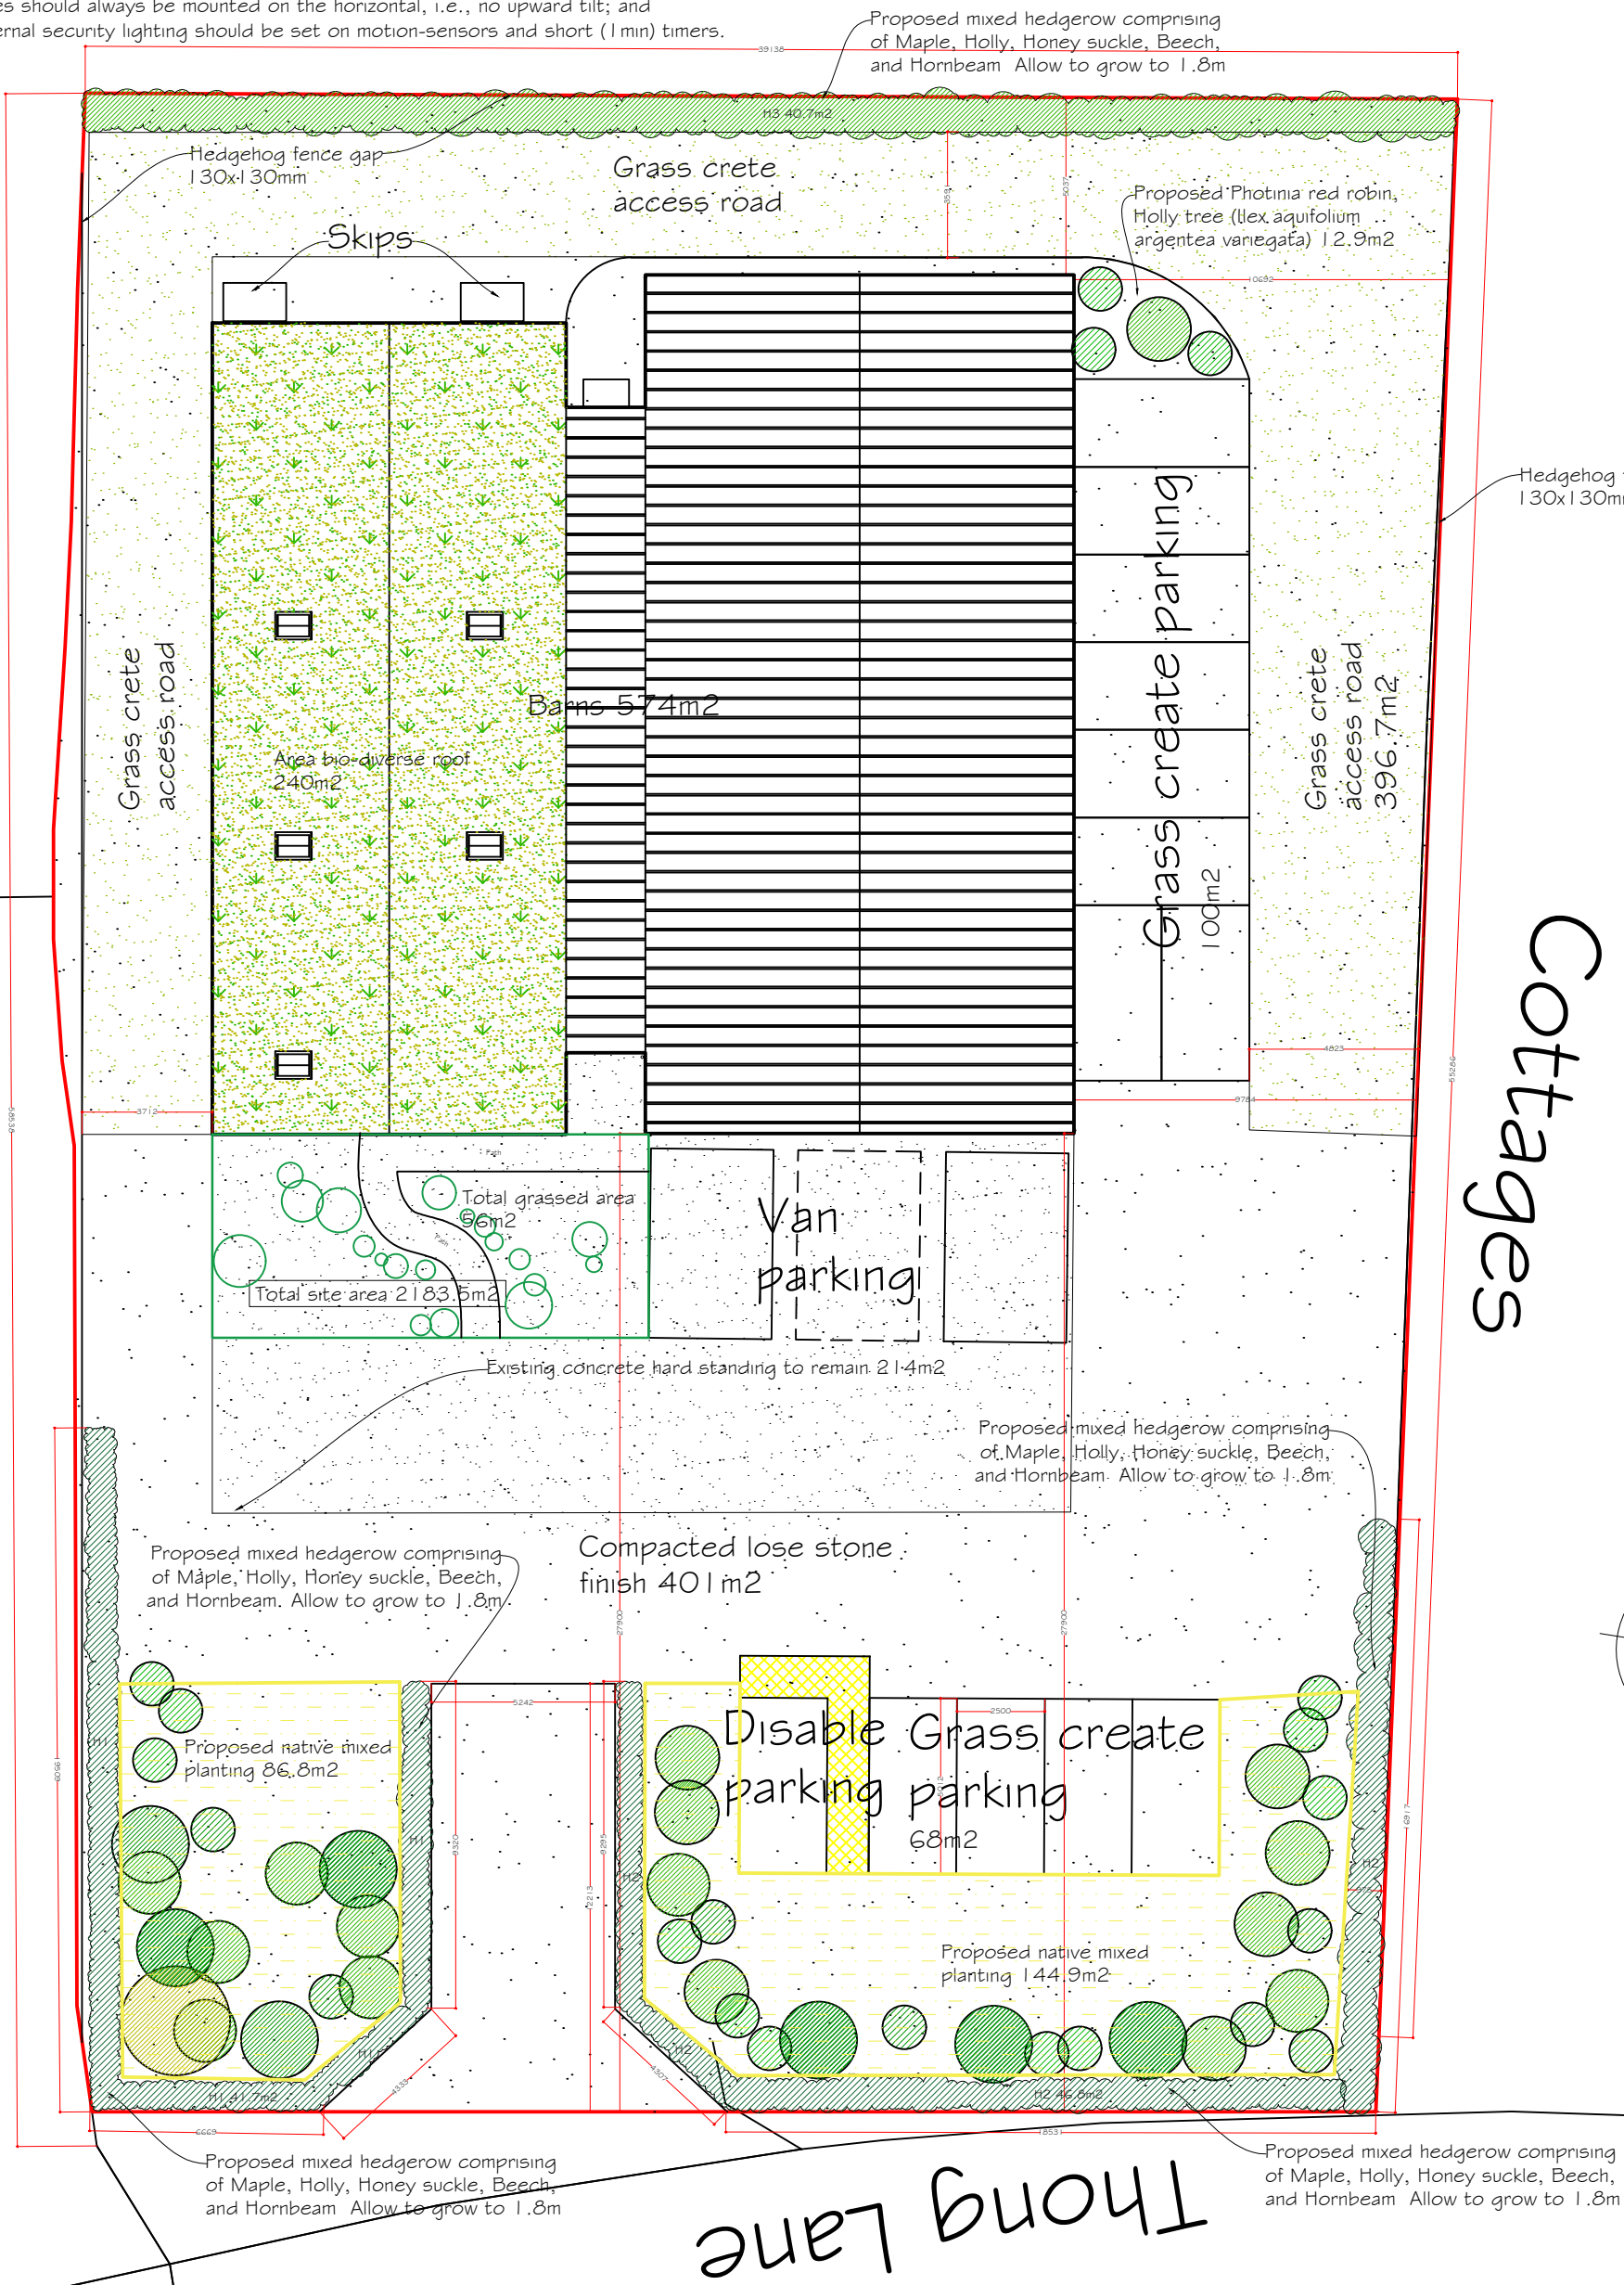


Site Plan  
Scale 1:200




Cottages

Gable

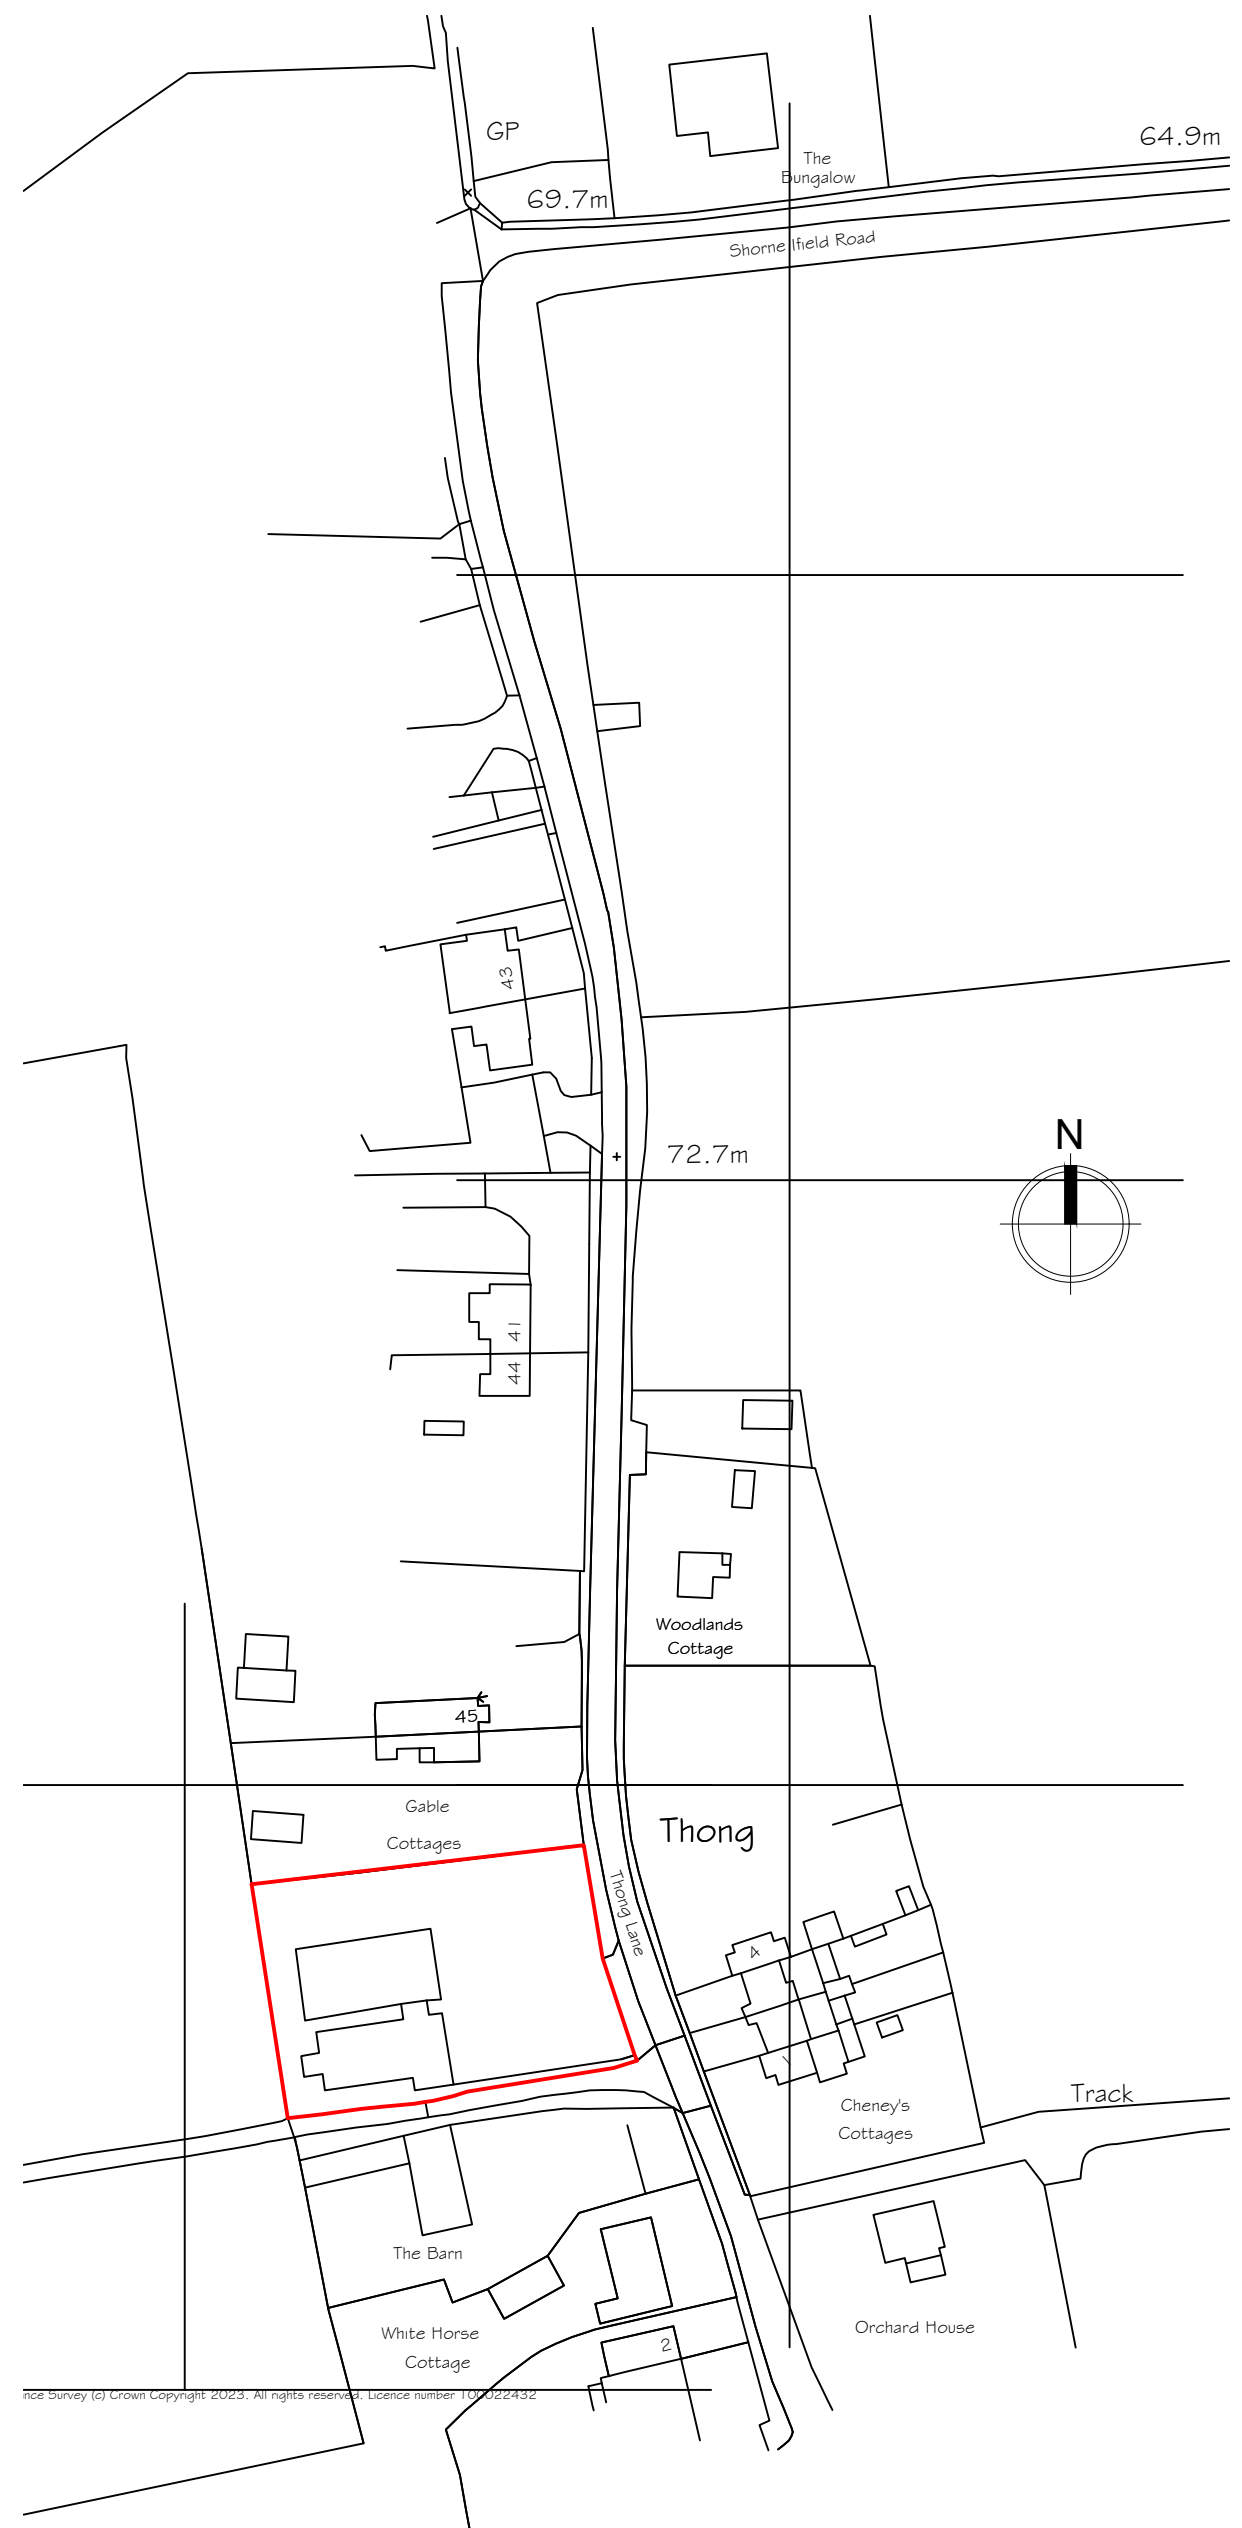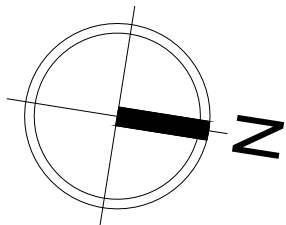

Location Plan  
Scale 1:1250

 

Rev C-Bio diverse roof added.  
Rev B-Planting area increased.  
Rev A-Planting area increased.

17 October 2024  
8 October 2024  
3 October 2024

|   |                                          |          |
|---|------------------------------------------|----------|
| <b>Synergy</b><br>Planning & Property Consultants Ltd<br>The Office<br>The Larches<br>Rochester<br>Kent ME3 7NQW |                                          |          |
| Client   | BB Contractor's                          |          |
| Address   | Cheney's Farm Barns Thong Lane Gravesend |          |
| Drawing title   | Proposed block plan                      |          |
| Scale   | 1:200                                    |          |
| Date   | February 2024                            | Drawn by |
| Drawing No   | 23/422/04                                | C        |