




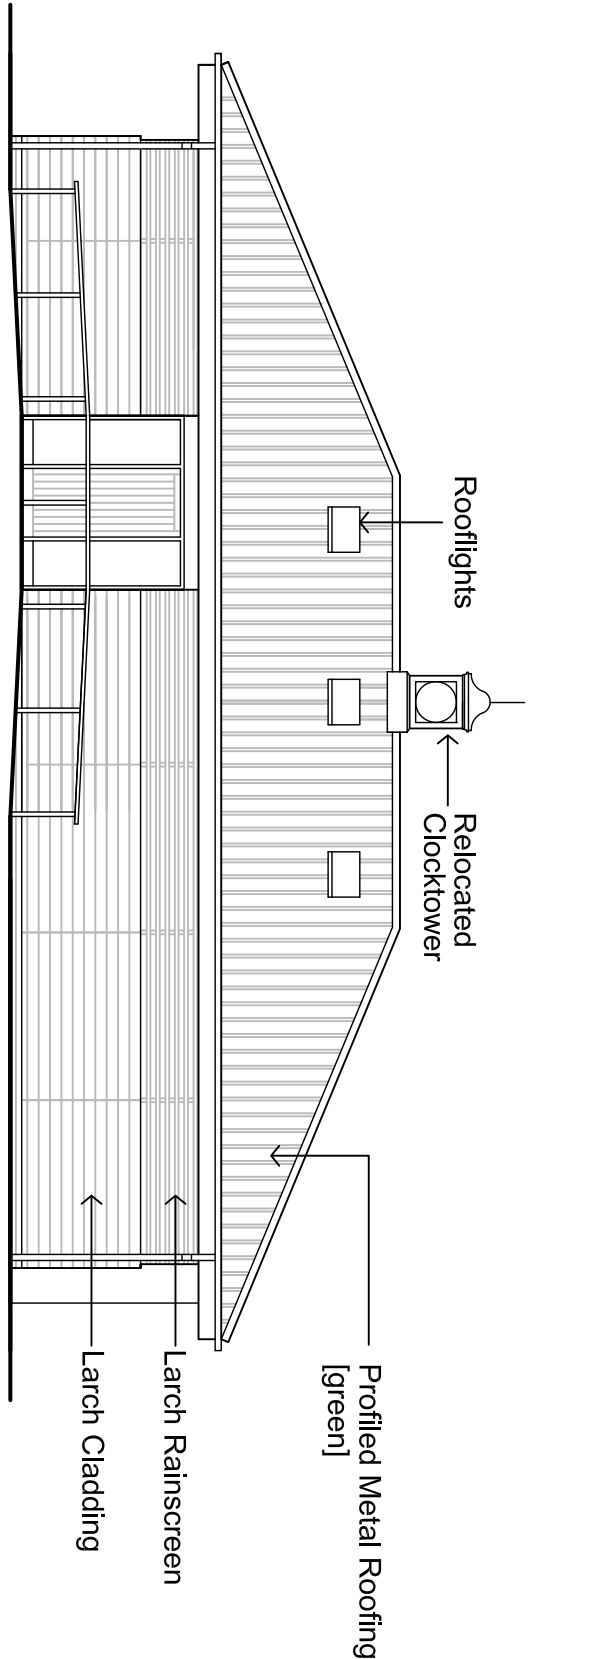


Proposed Front Elevation - View A - Scale 1-100

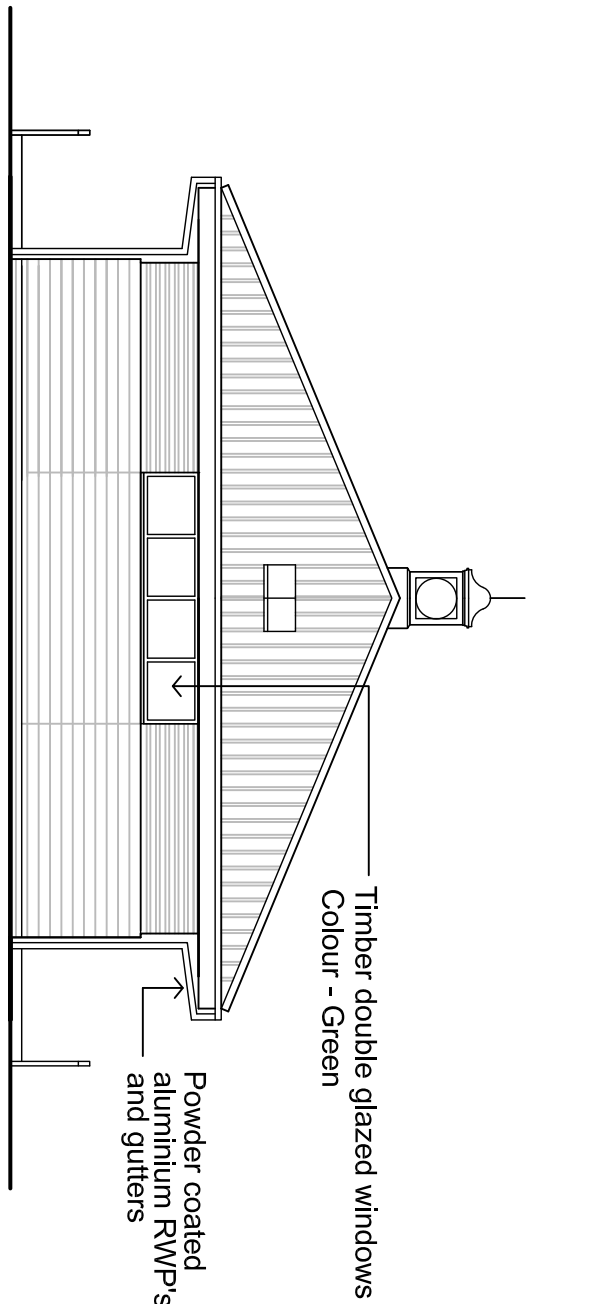


Proposed Side Elevation - View B - Scale 1-100

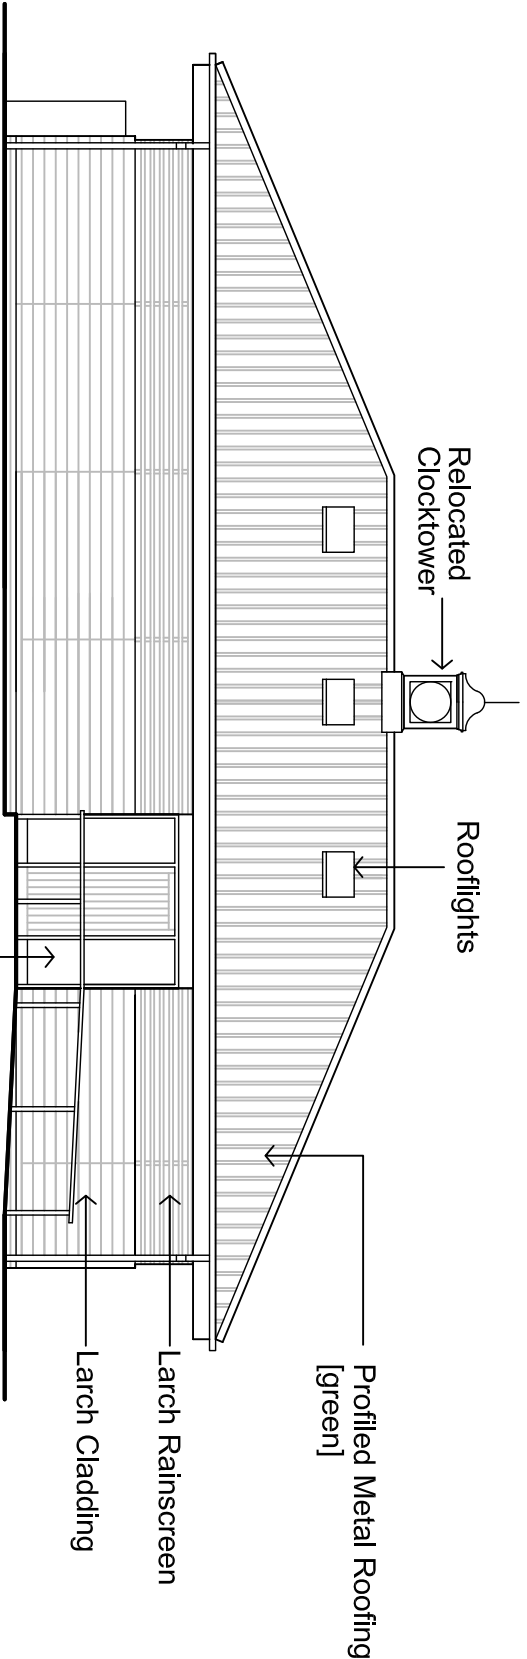


Proposed Rear Elevation - View C - Scale 1-100

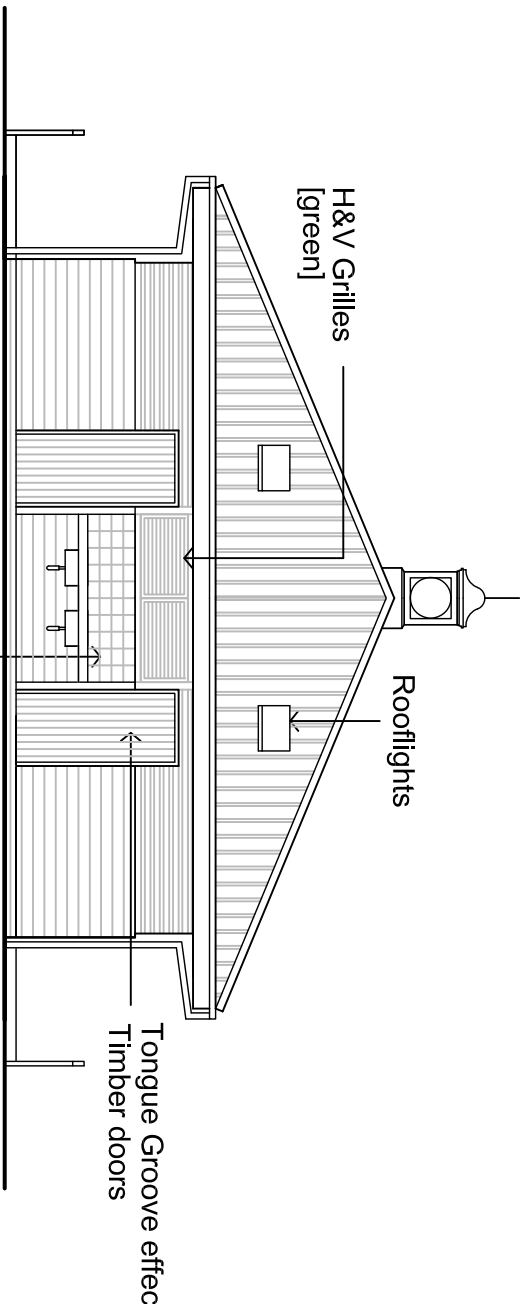



Proposed Side Elevation - View D - Scale 1-100

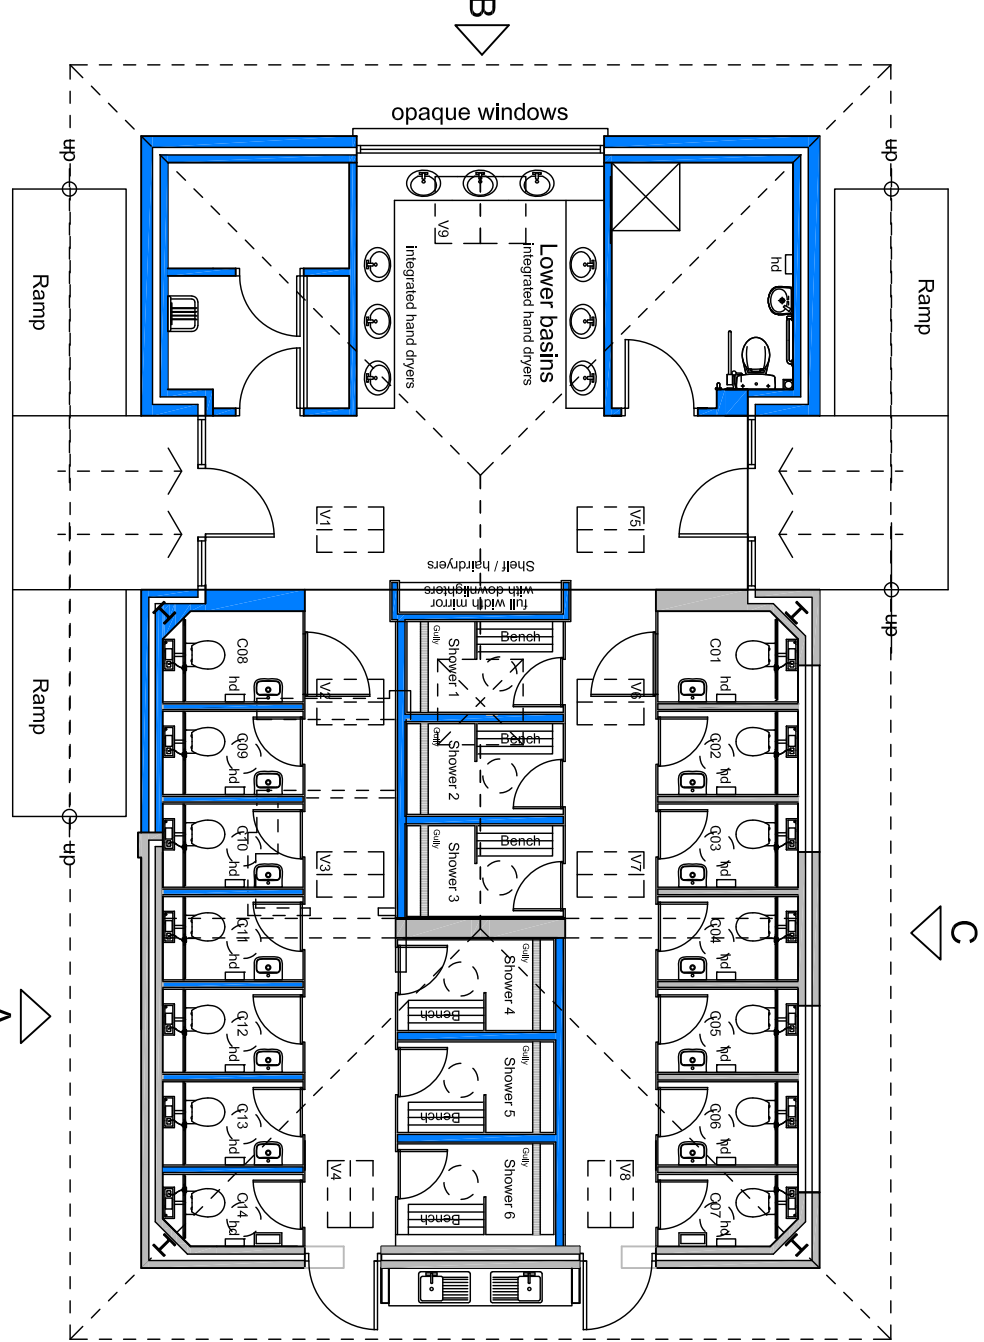


Proposed Toilet / Shower Block Plan - Scale 1-100

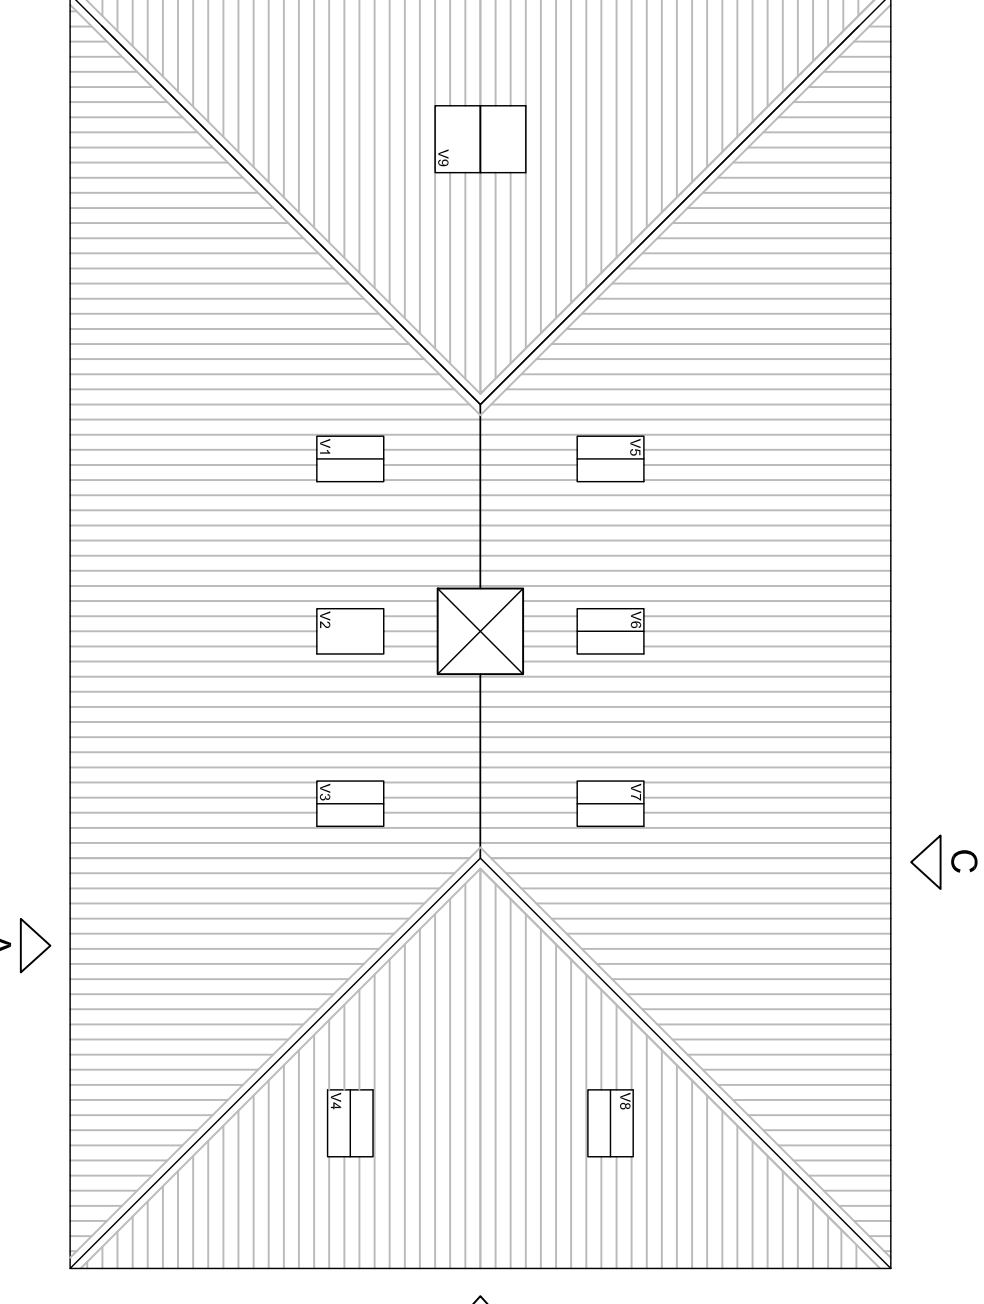

Proposed Toilet / Shower Roof Plan - Scale 1-100

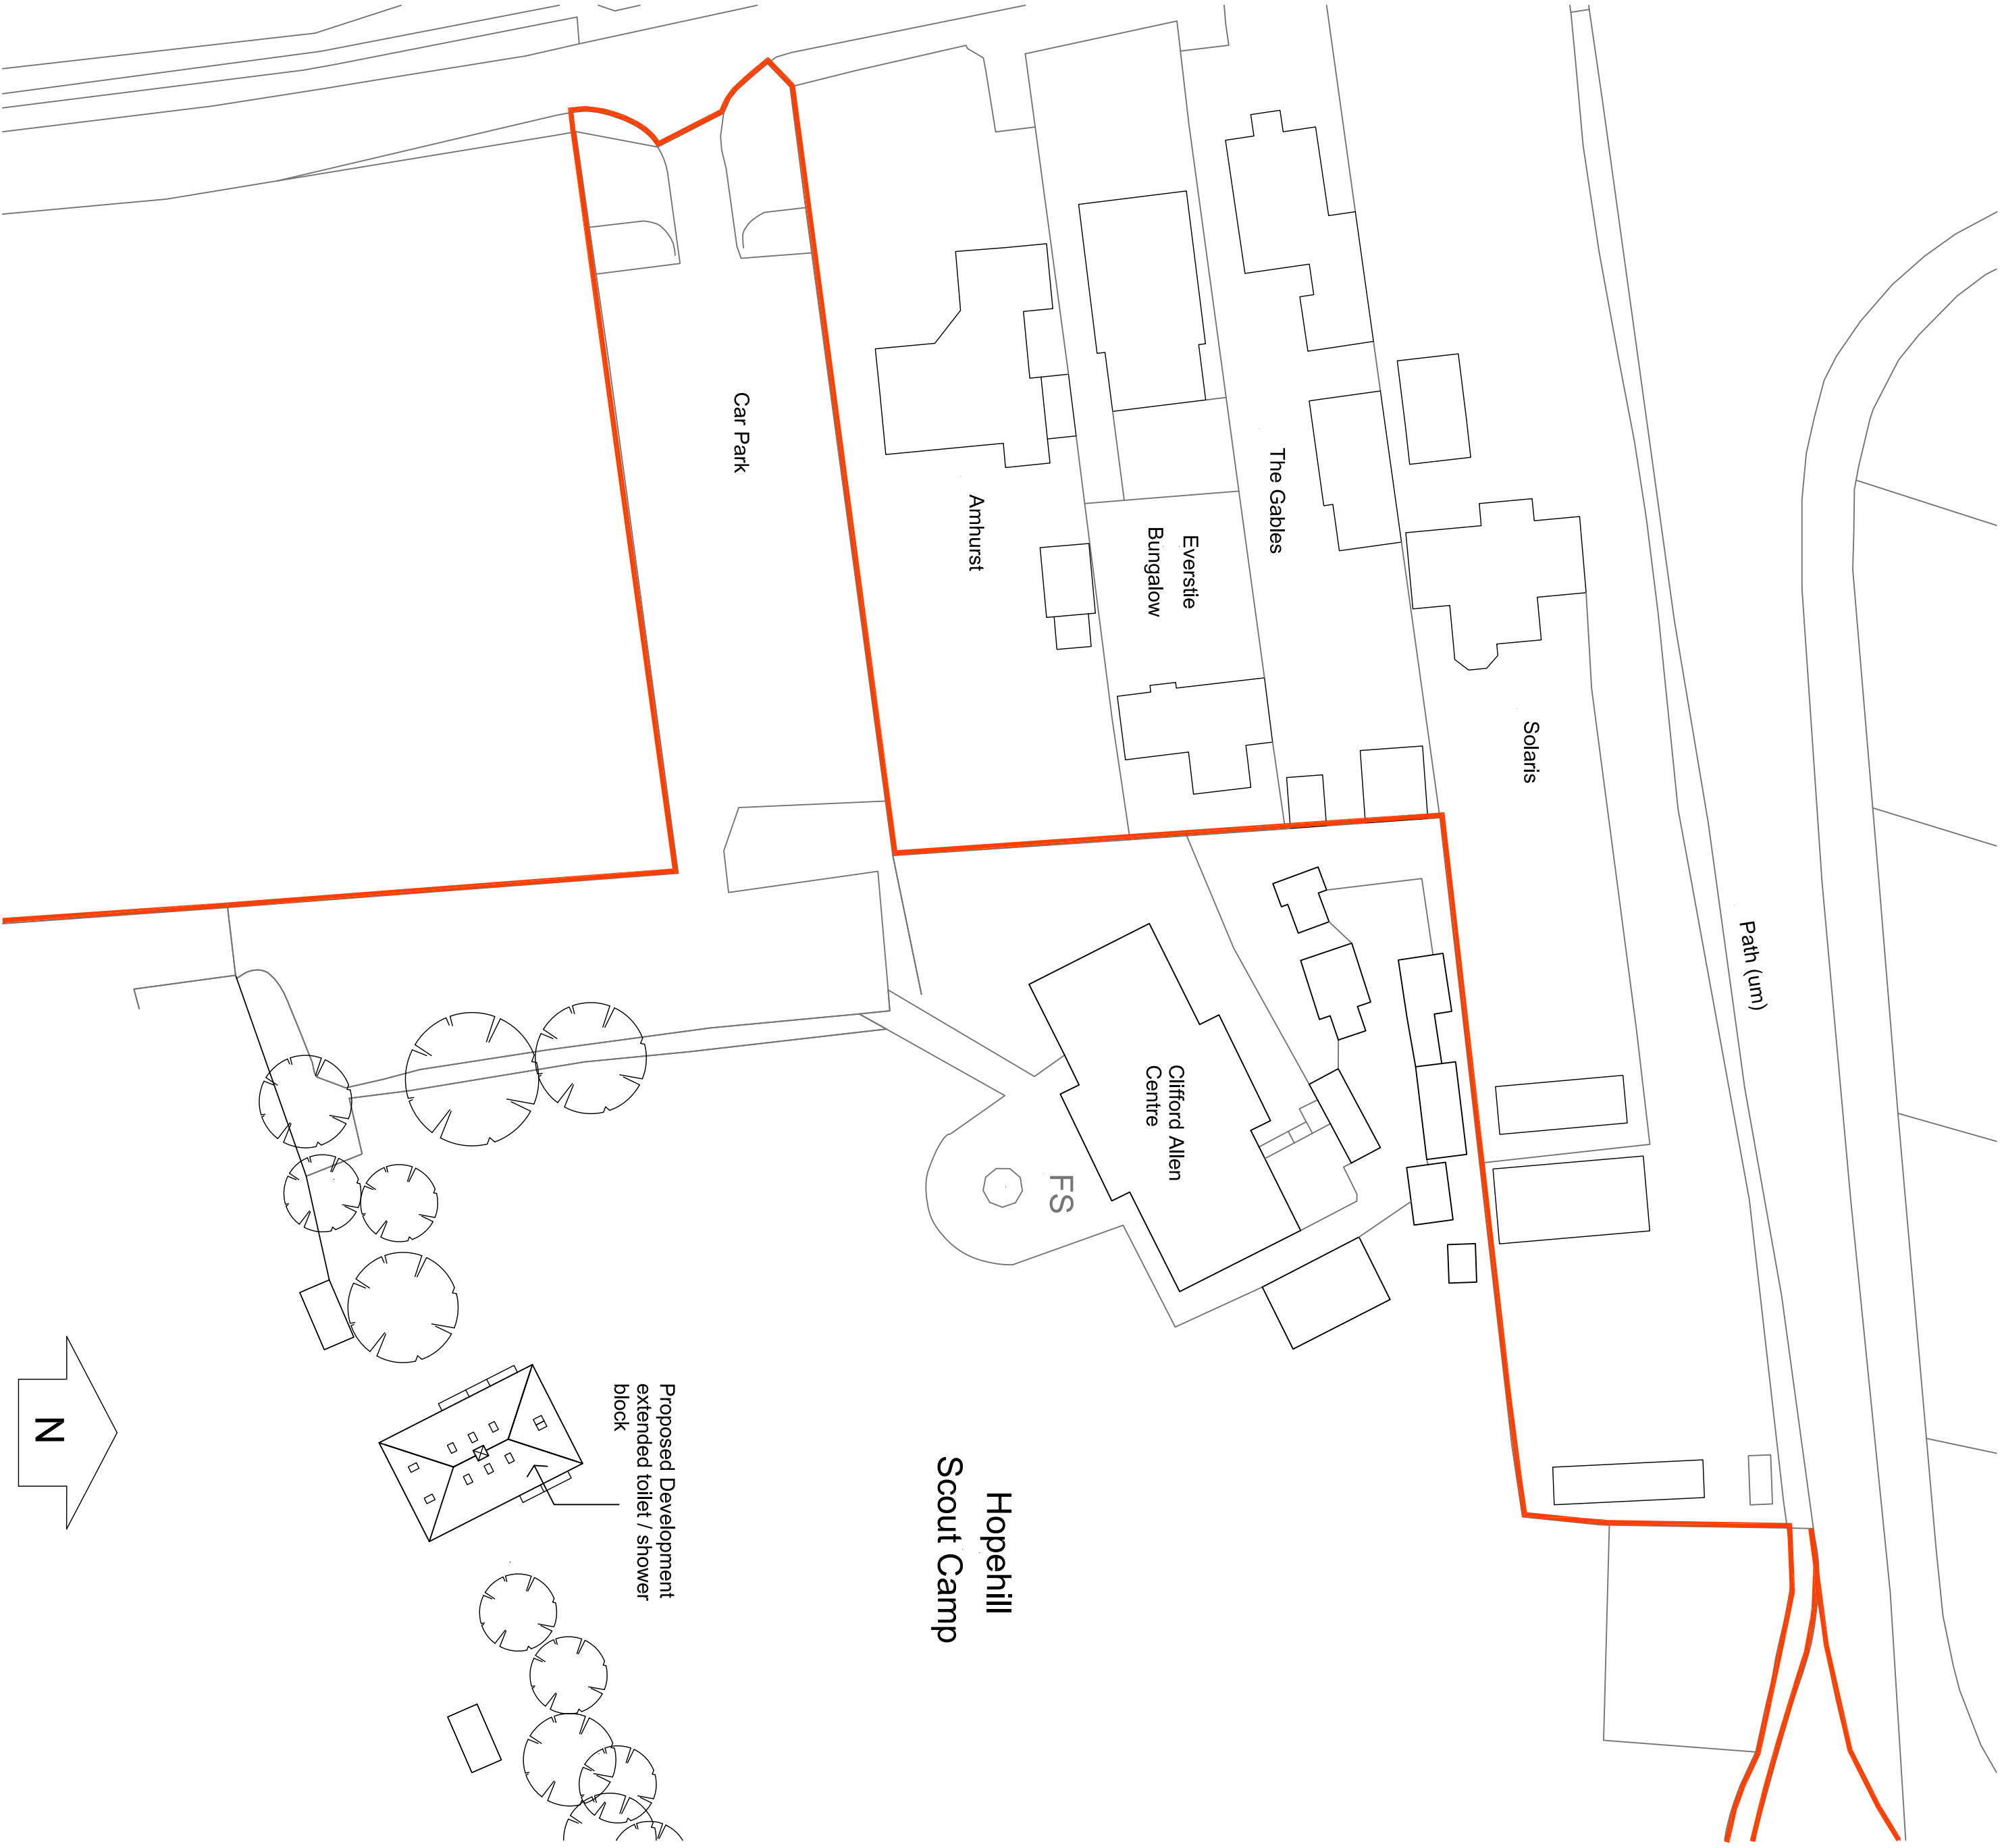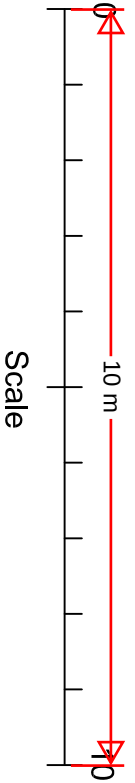

Block Plan - Scale 1:500

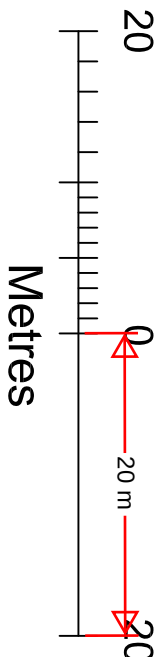

Figured dimensions and levels to be used.

Any inaccuracies must be notified to the architect.

Detail drawings and large scale drawings take precedence over smaller drawings.

Note: All references to structural elements are based on the structural engineers drawings.

Refer to the S/E Drawings for construction dwgs.

Revisions:

A	Detail Revised 28-10-2024
B	Detail Revised 28-10-2024
C	Detail Revised 05-11-2024

THIS DRAWING IS COPYRIGHT

ConceptWorld - Architects - Designers registered - Conceptworld Ltd - 8 Main Street - Billton - Rugby - Warwickshire CV22 7NB

PLANNING	
BUILDING CONTROL	
DESIGN	
CONSTRUCTION	Approved

conceptworld architects designers	Drawing No. 1218/A02	Rev. C
Contract: PROPOSED ALTERATIONS AND EXTENSION TO EXISTING TOILET AND SHOWER BLOCK, HOPEHILL SCOUT CAMPSITE SOUTH ST, WROTHAM RD, WROTHAM, KENT DA3 0J3 PROPOSED LAYOUT PLAN & ROOF PLAN	Scale: 1/100, 1/200@A1 Date: DEC2023 Drawn: GI Checked:	