




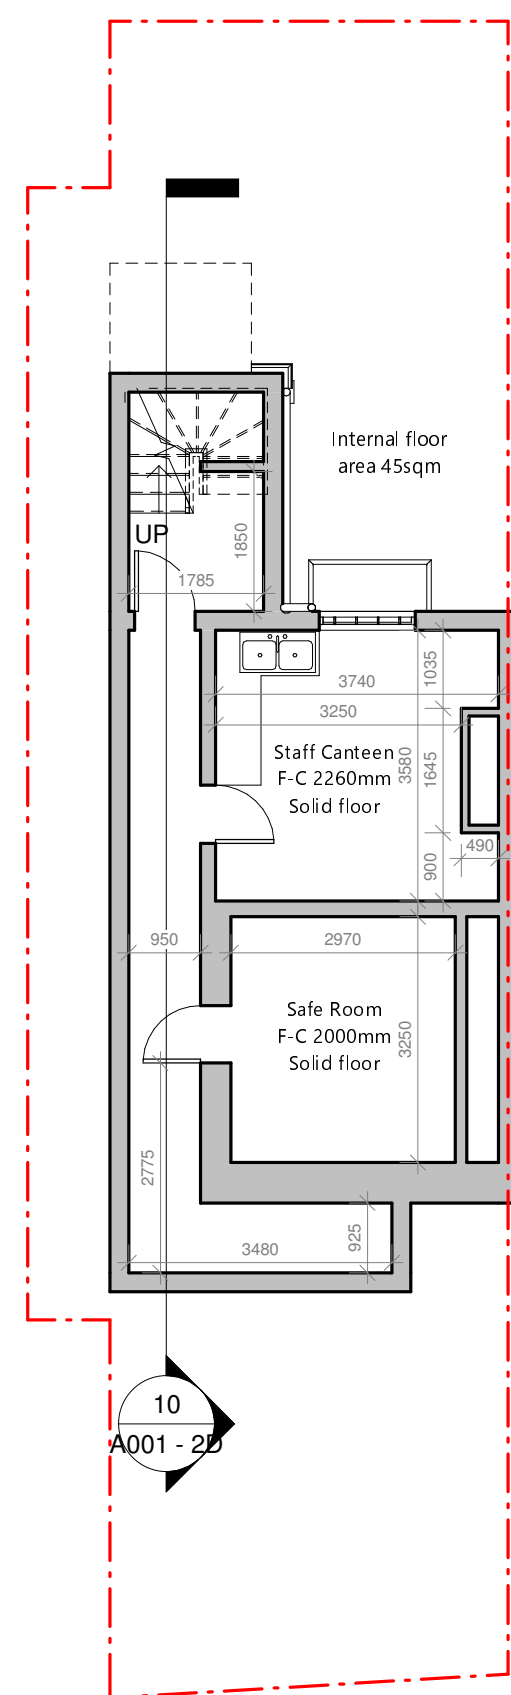


1 Basement
1 : 100

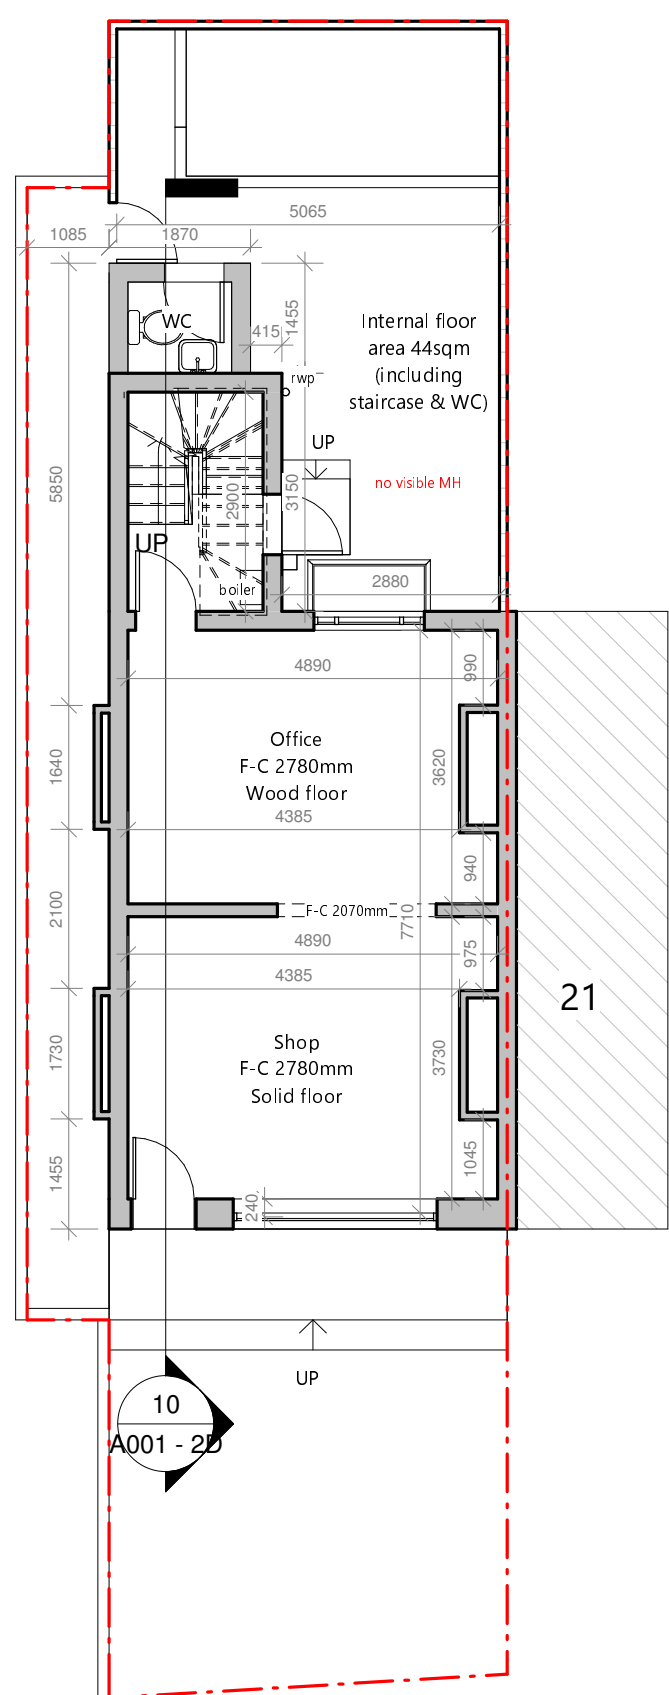


2 Existing Ground Floor
1 : 100

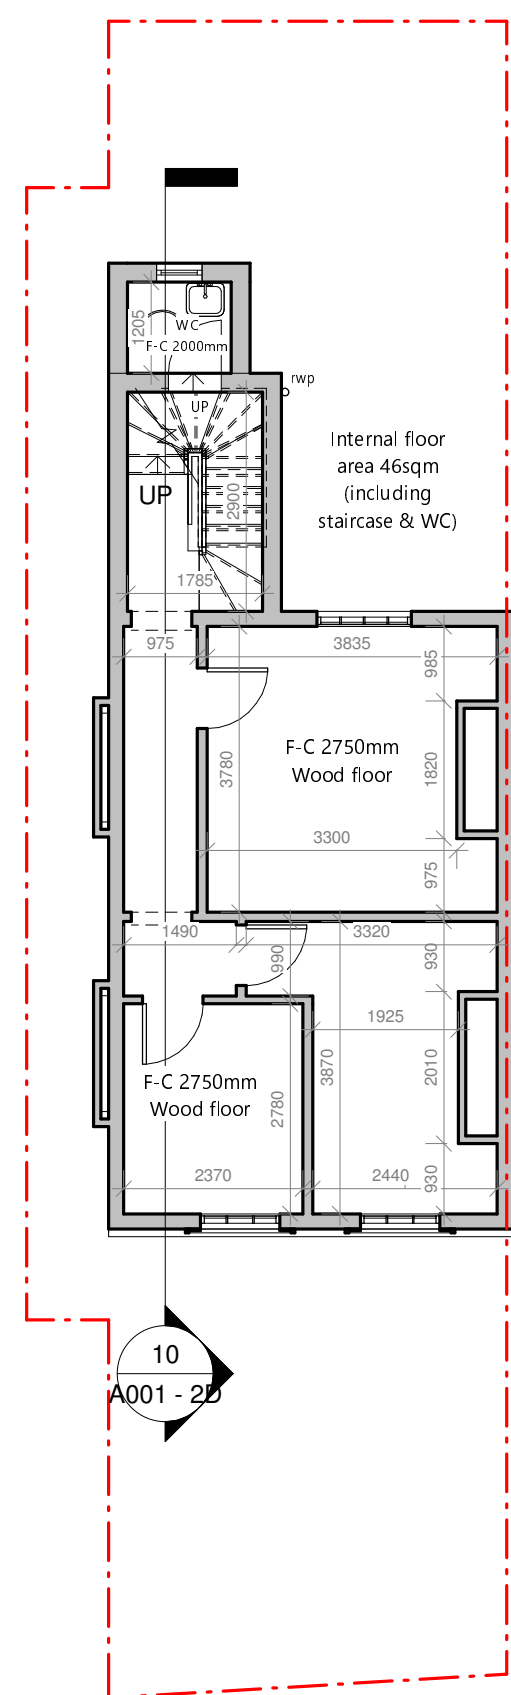


3 Existing First Floor
1 : 100

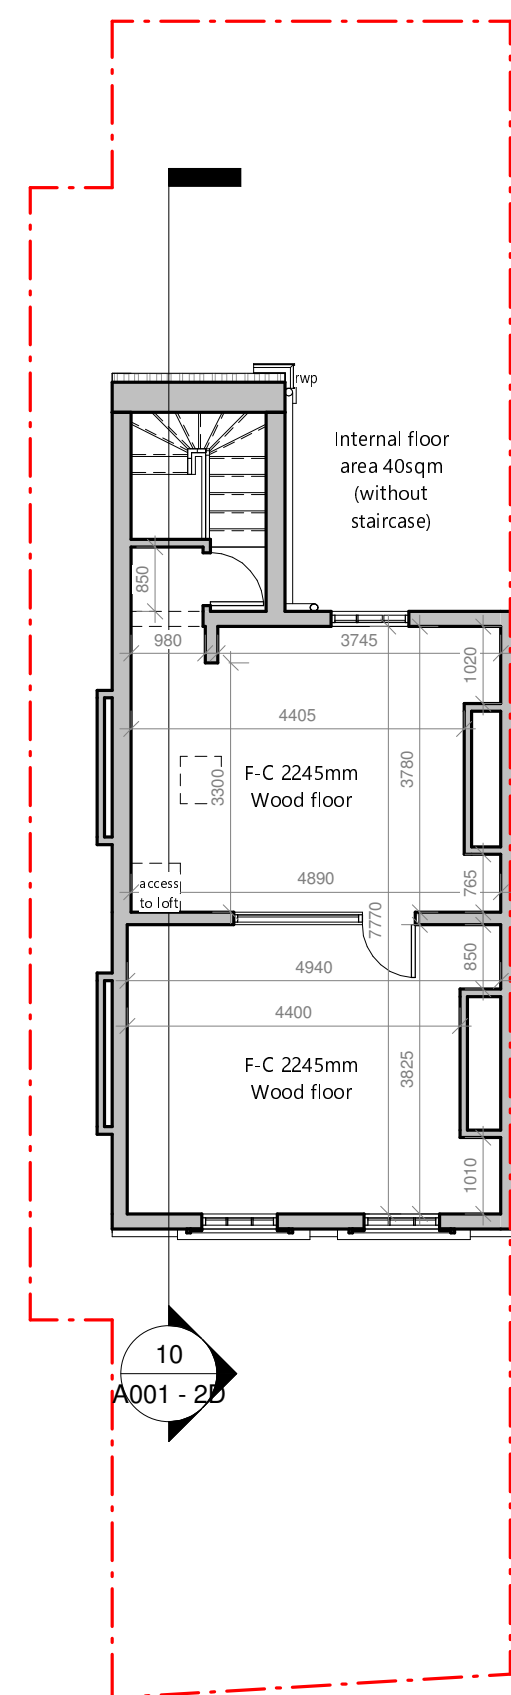


4 Existing Second Floor
1 : 100

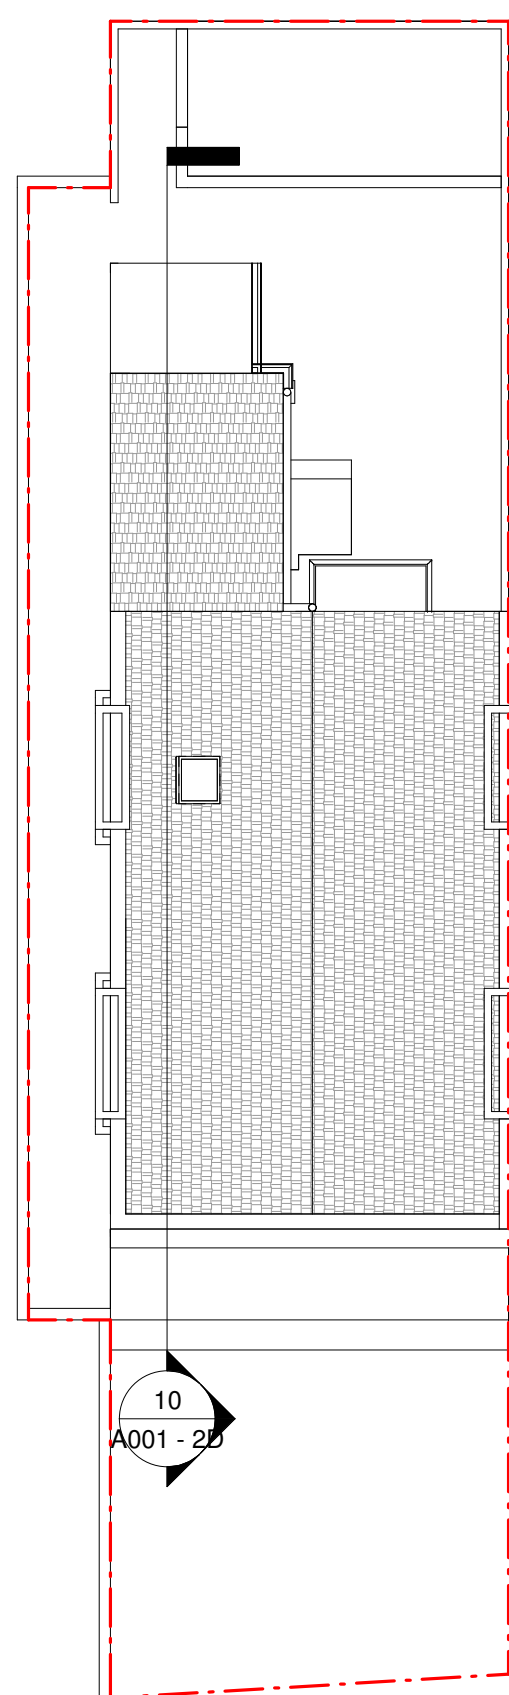


5 Existing Roof
1 : 100

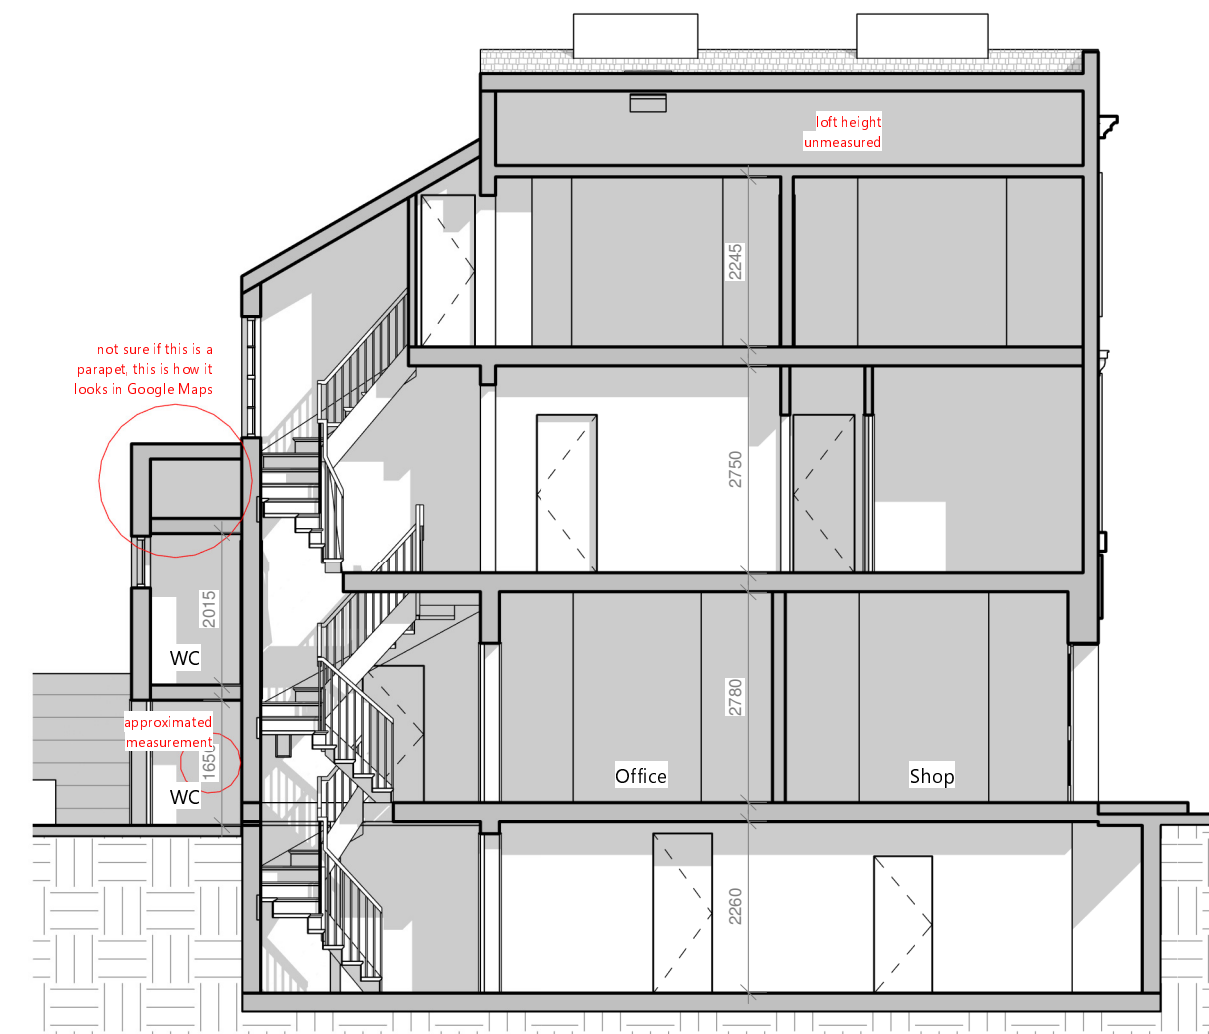


10 Existing section
1 : 100

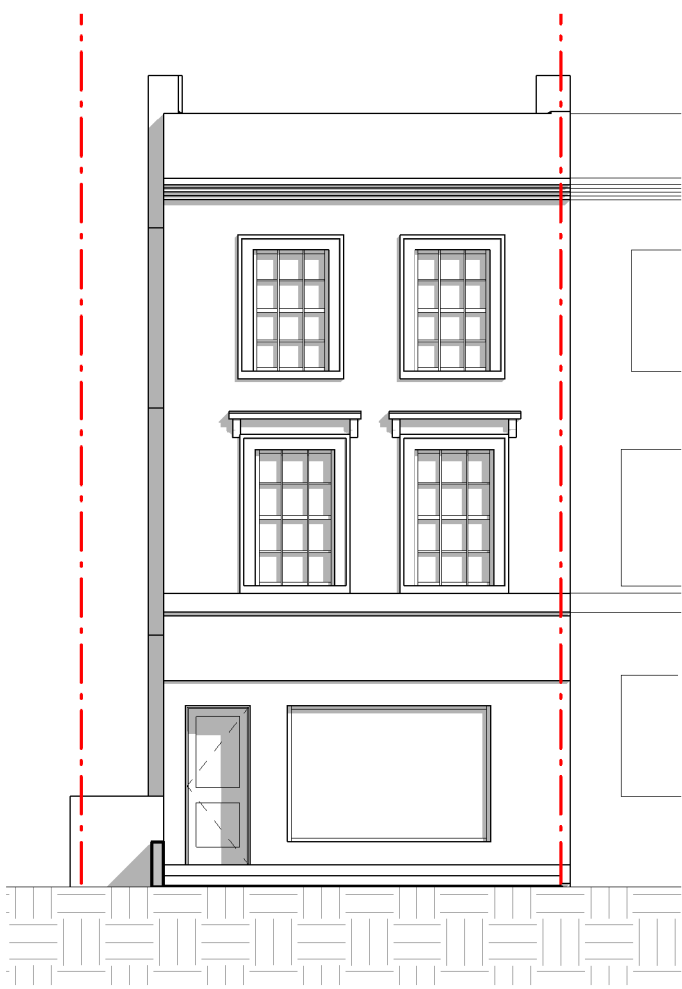


6 Ex Front Elevation
1 : 100

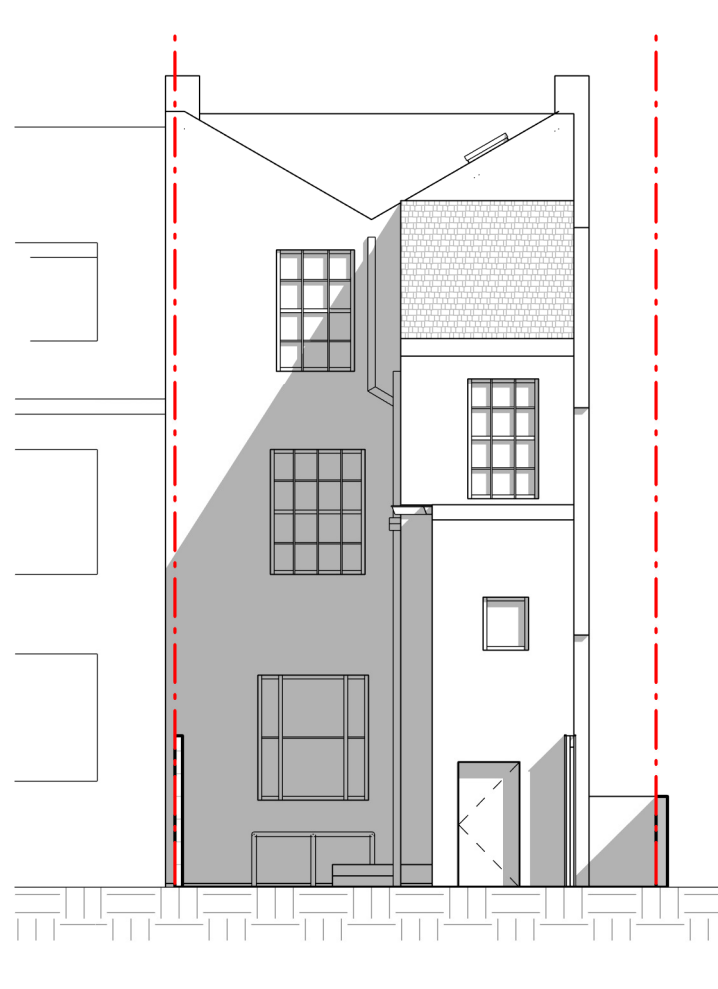


7 Ex Rear Elevation
1 : 100

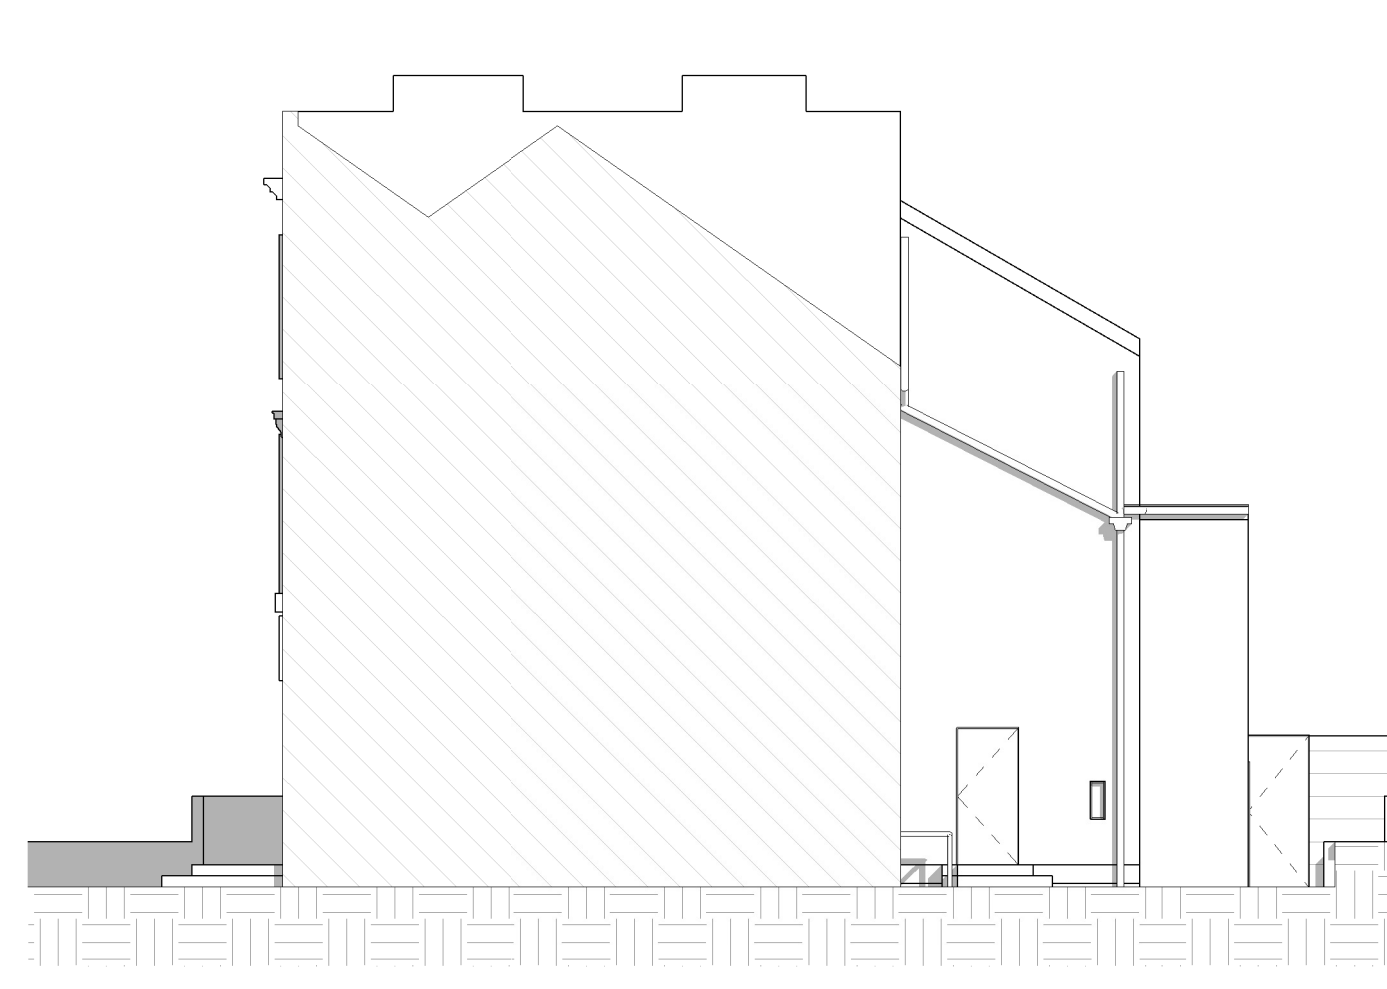

8 Ex Side Elevation (From no.21)
1 : 100

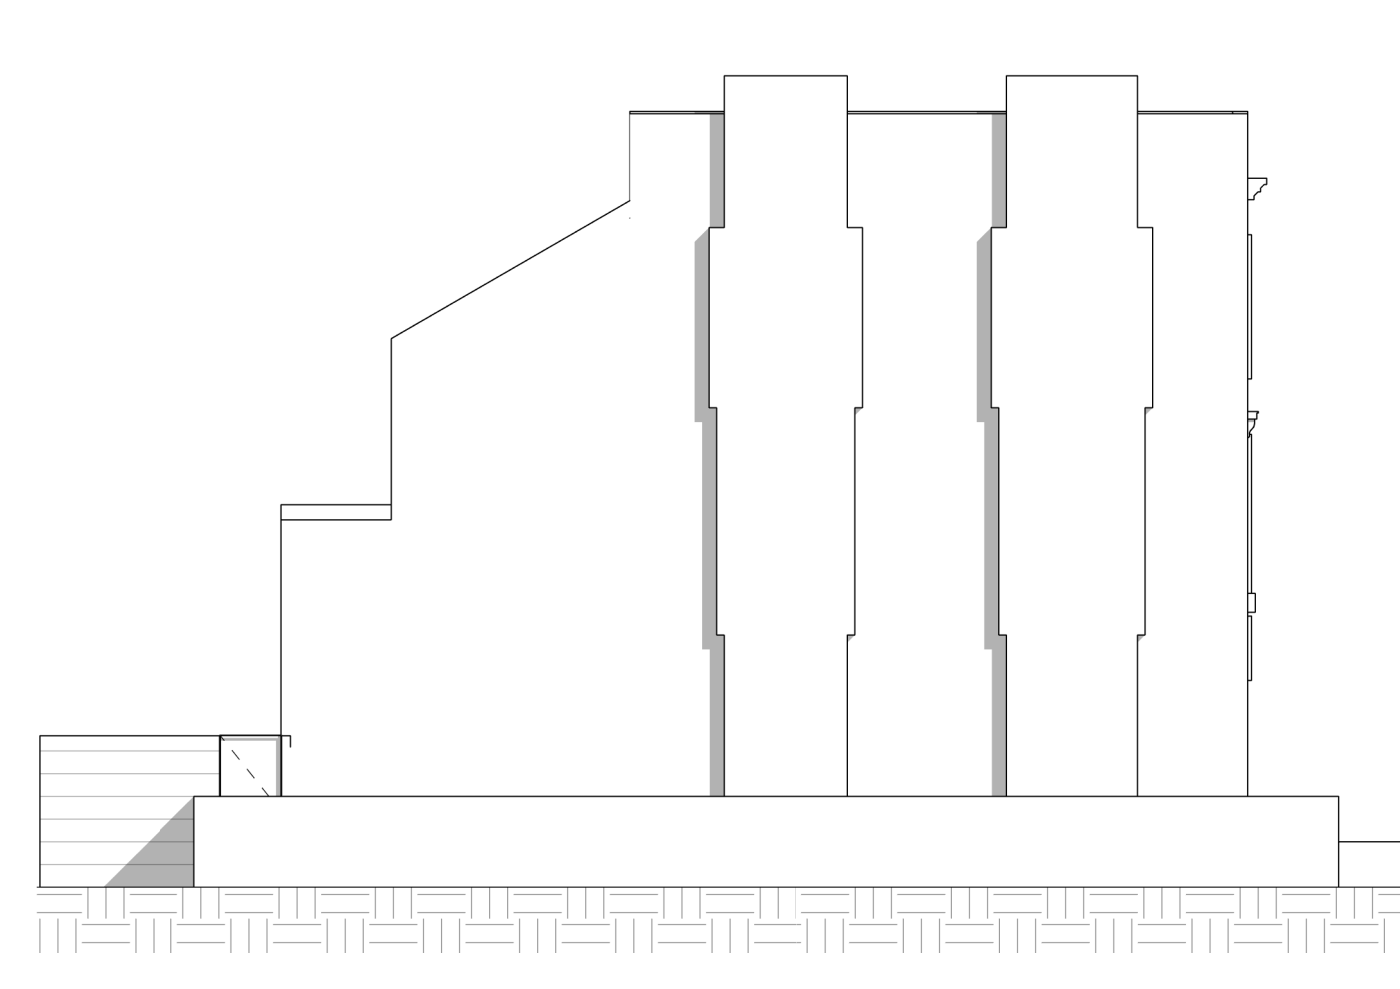

9 Ex Side Elevation (From Rathmore Rd)
1 : 100

 

VISUAL SCALE 1:100

PROJECT Survey		
ADDRESS 20 Stone Street, Gravesend DA11 0NP		
CLIENT NAME J. Johal		
PROJECT STATUS Project Status		
SHEET N. A001 - 2D	DRAWING TITLE Existing Drawings	
DESIGNED BY: Gopians	DRAWN BY: KC	CHECKED BY: Gopians
DATE: 12/02/2024	SCALE As Indicated @ A1	
Demolished existing Item above cut Headheight of 1.8m (estimated) Road lights All dimensions to be cross-checked on site prior to completing drawings for a party wall process, ordering and/or structural purposes		
 gopians		
gopians.co.uk 020 3633 0928		