




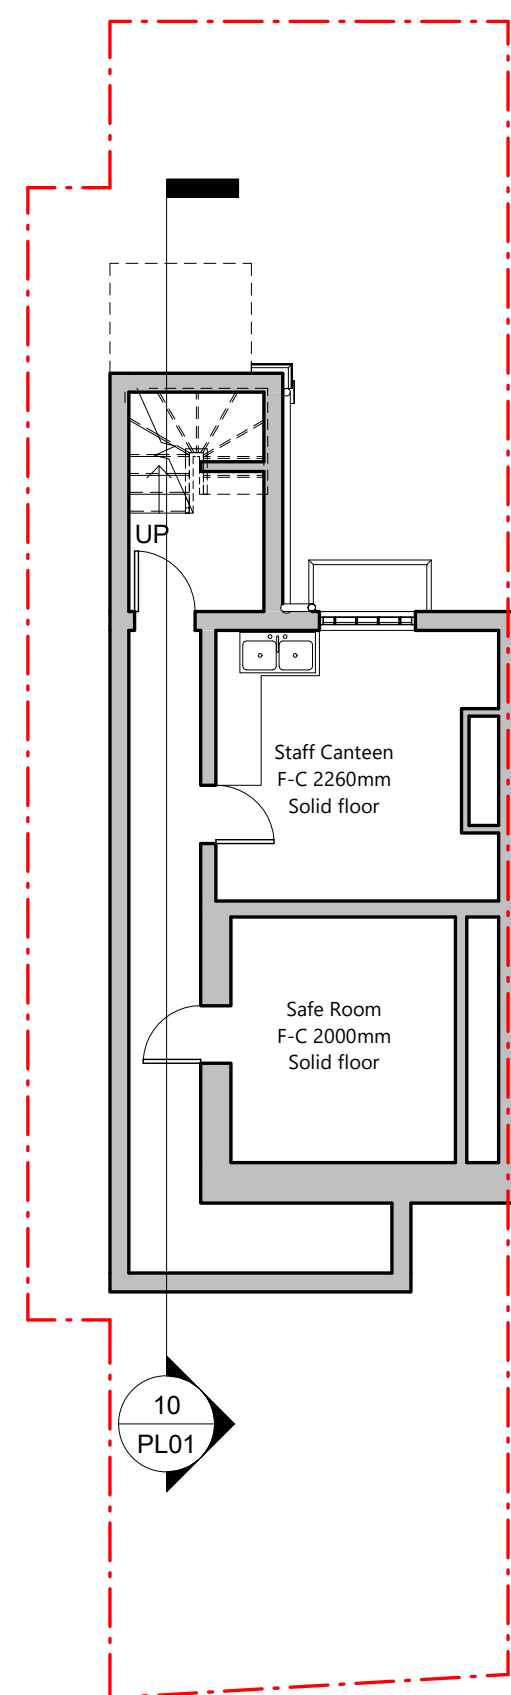


1 Basement
1 : 100

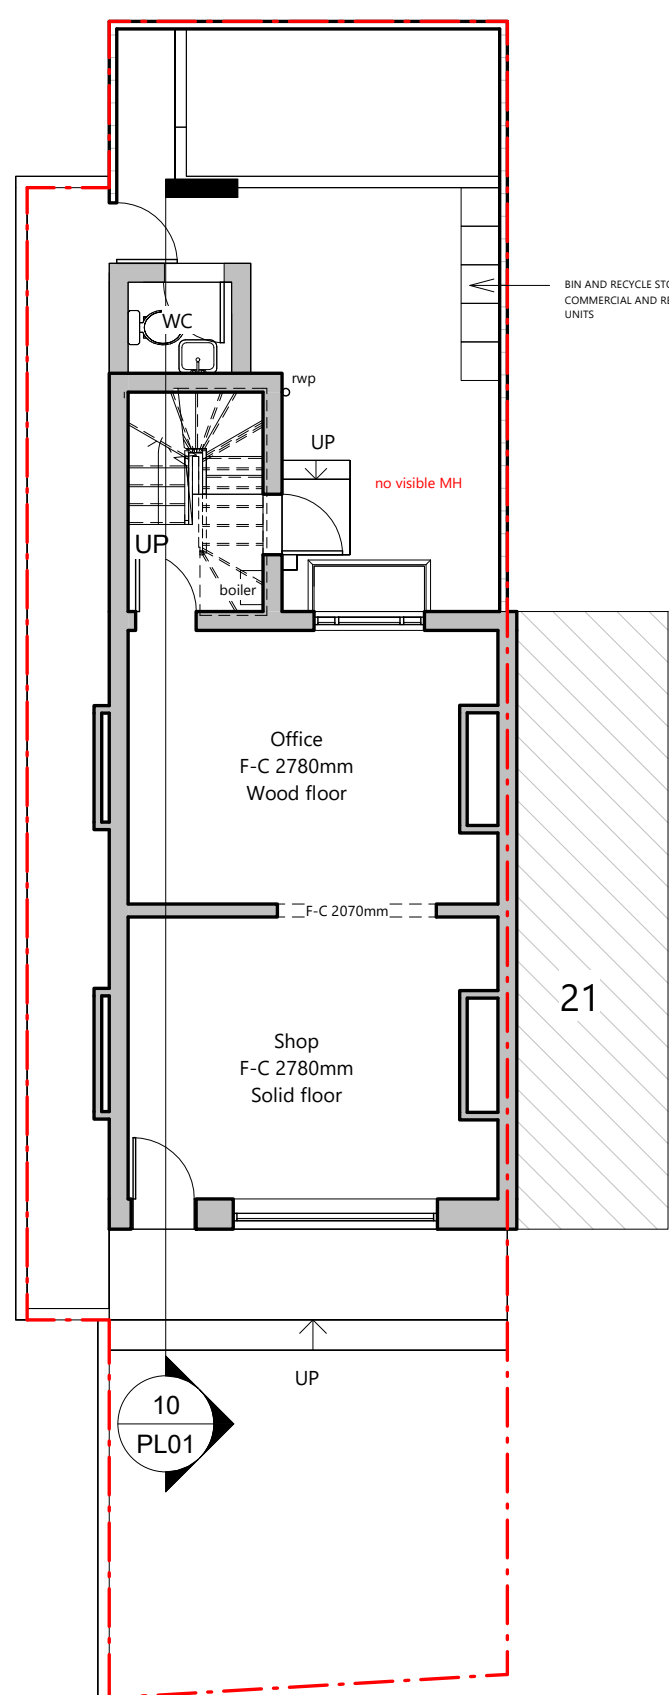


2 Proposed Ground Floor
1 : 100

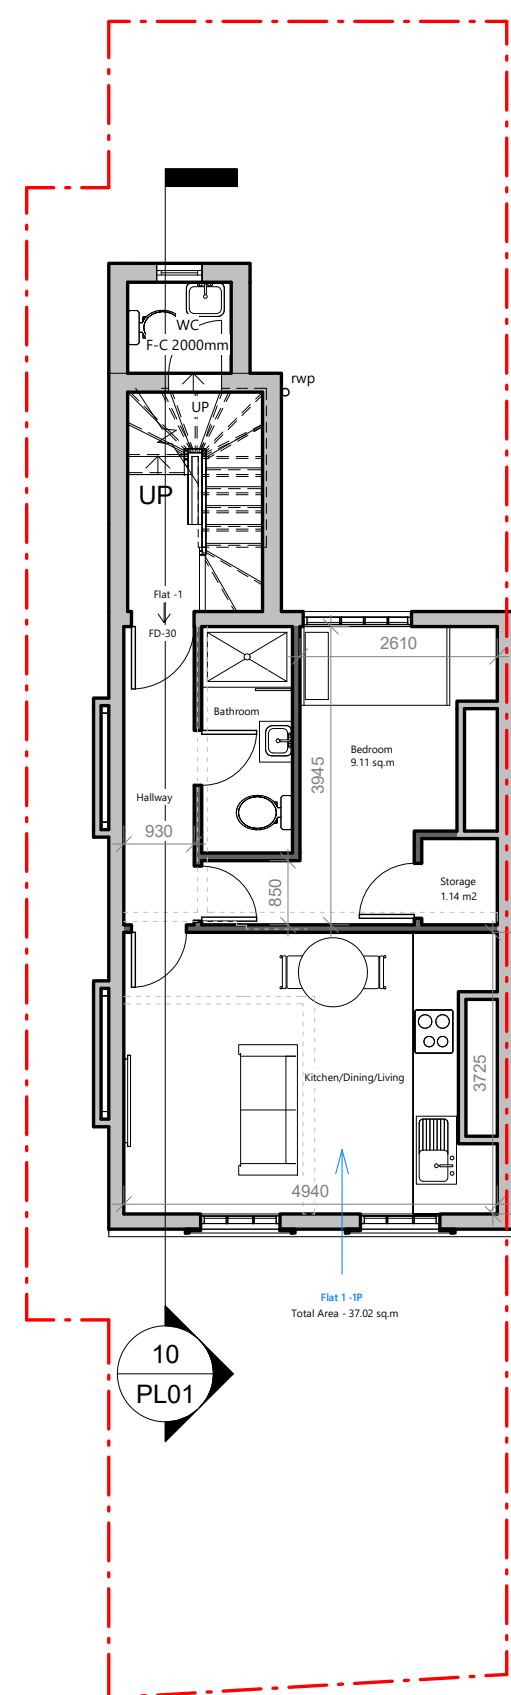


3 Proposed First Floor
1 : 100

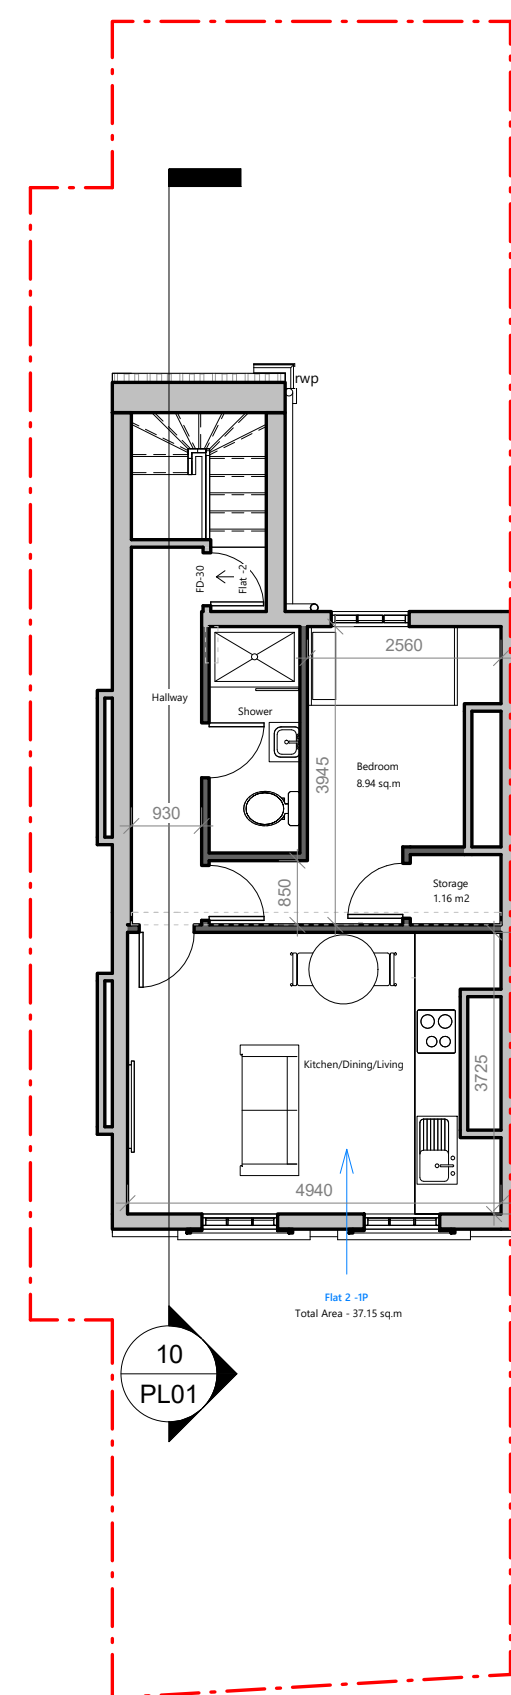


4 Proposed Second Floor
1 : 100

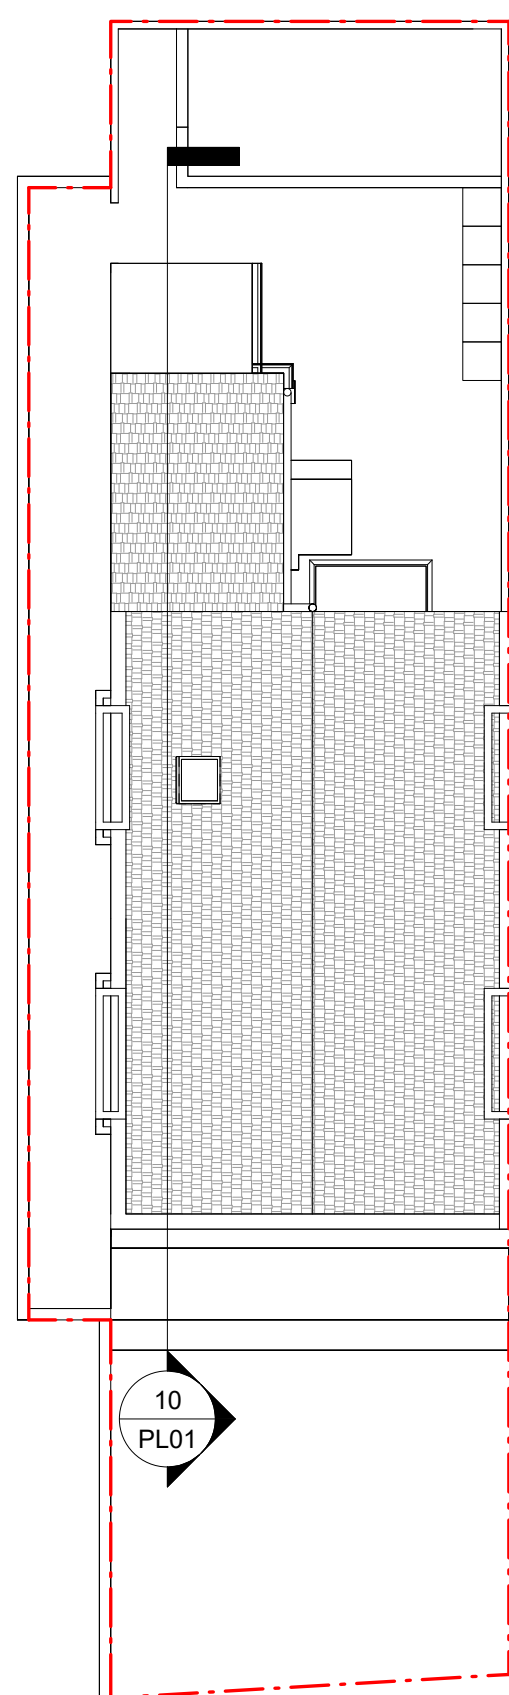


5 Proposed Roof
1 : 100

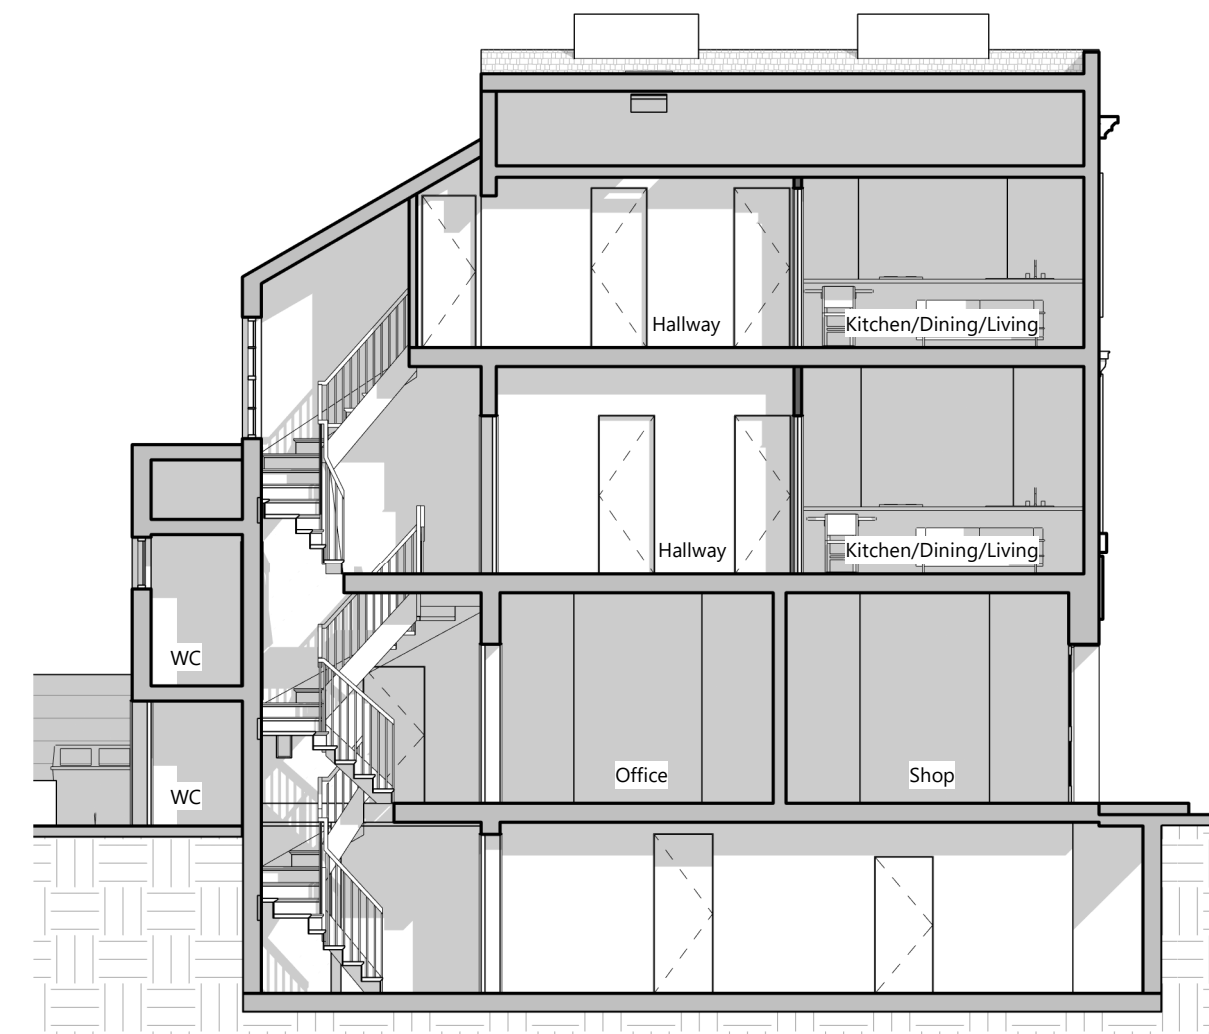


10 Proposed section
1 : 100

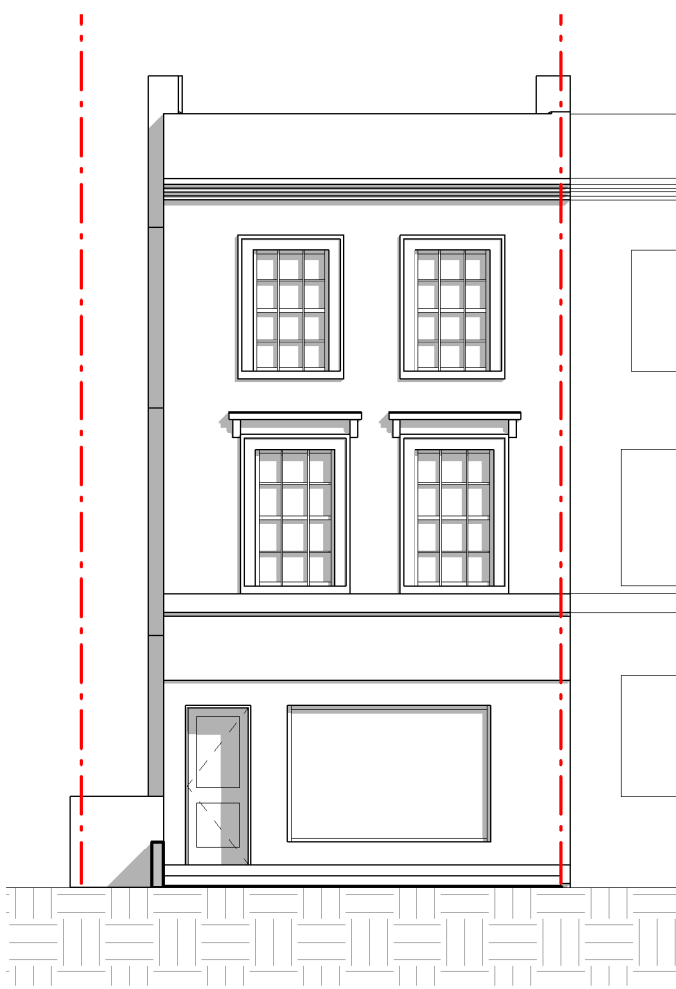


6 Proposed Front Elevation
1 : 100

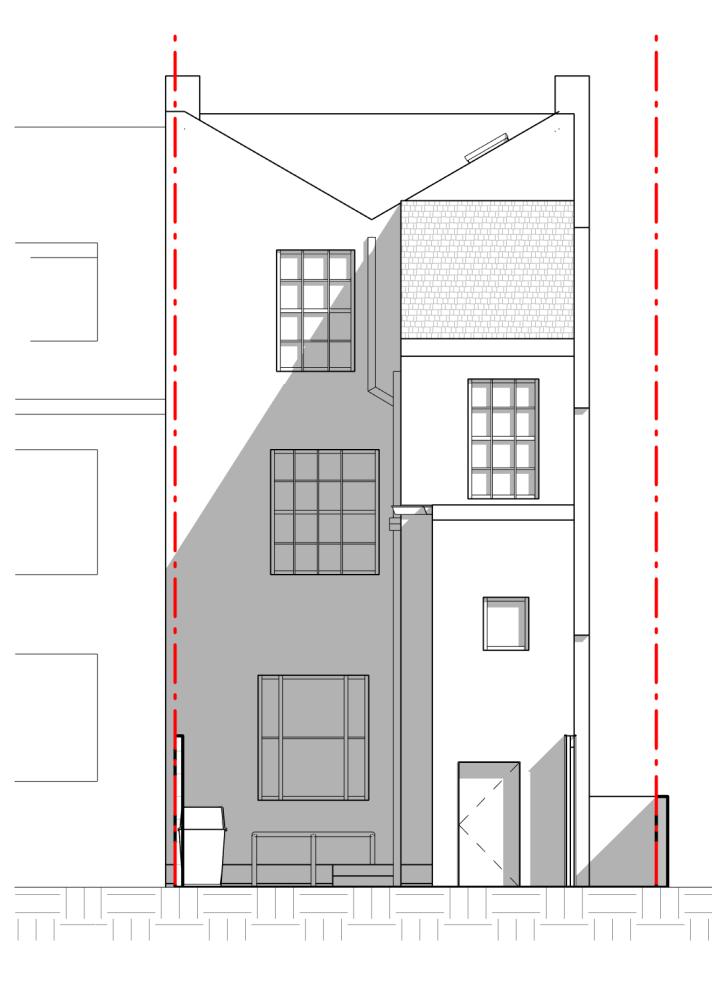


7 Proposed Rear Elevation
1 : 100

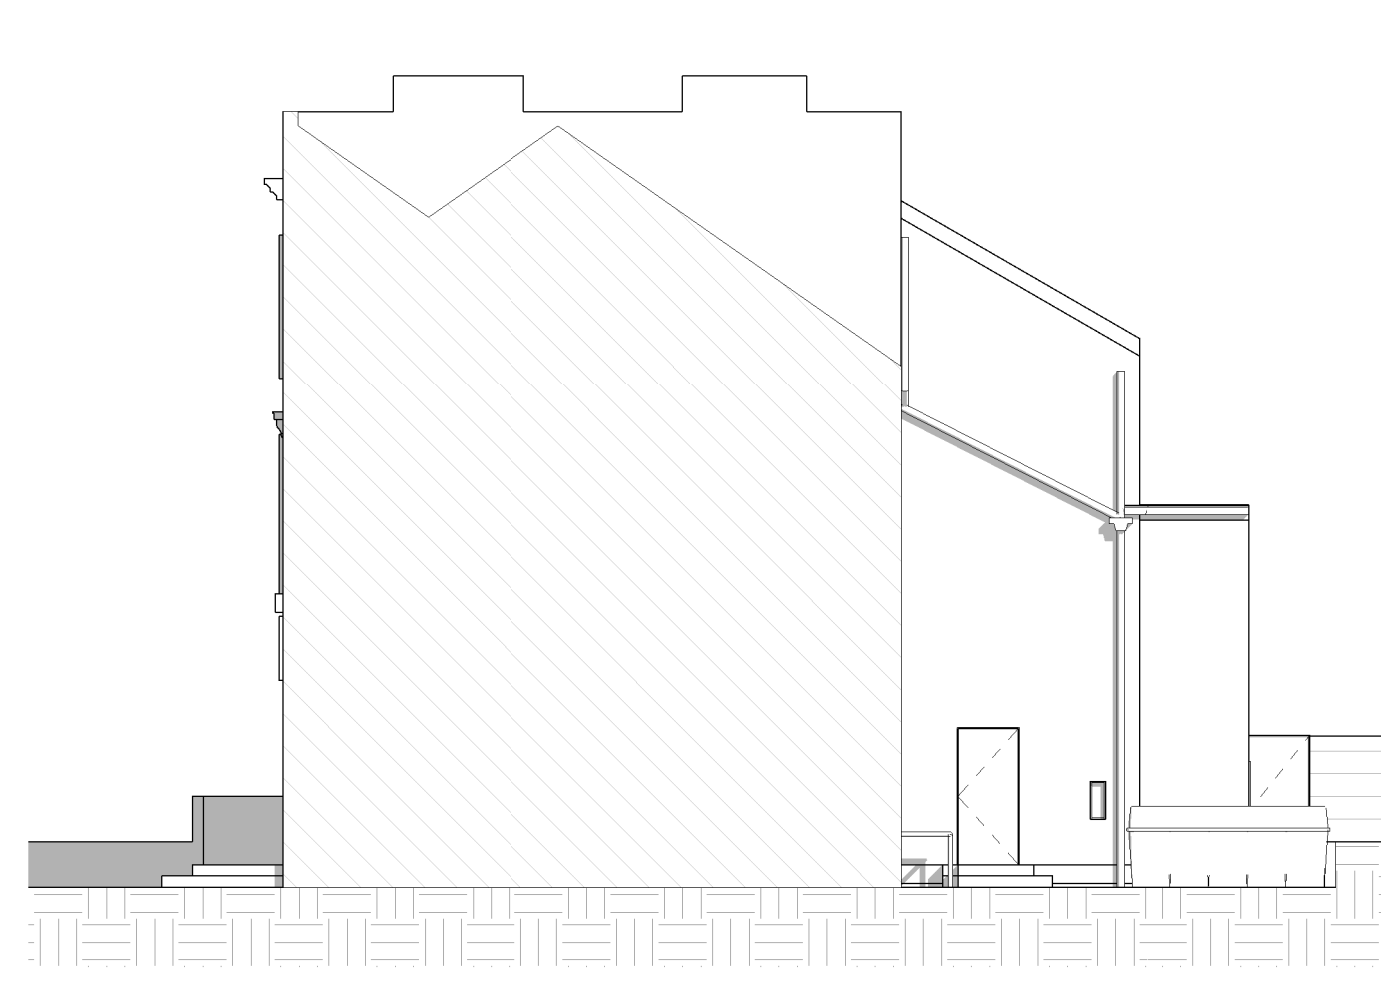


8 Proposed Side Elevation (From no.21)
1 : 100

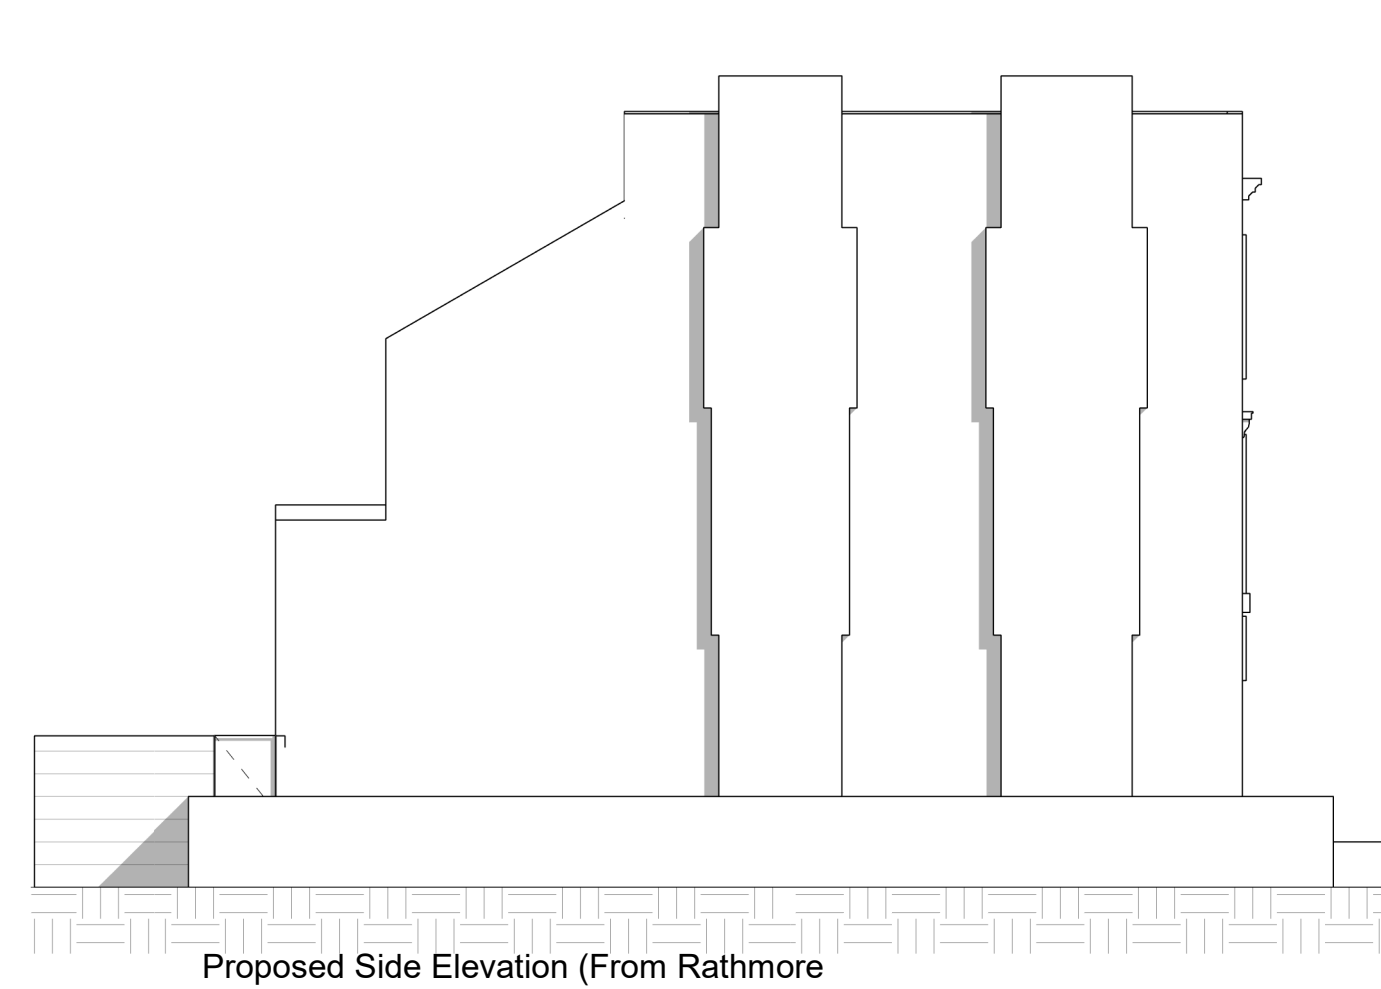

9 Proposed Side Elevation (From Rathmore Rd)
1 : 100

 

VISUAL SCALE 1:100

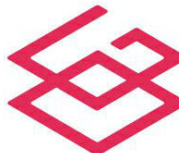PROJECT Flat Conversion		
ADDRESS 20 Stone Street, Gravesend DA11 0NP		
CLIENT NAME J. Johal		
PROJECT STATUS Planning		
SHEET N. PL01	DRAWING TITLE Proposed Drawings	
DESIGNED BY: GOPLANS	DRAWN BY: SD	CHECKED BY: GOPLANS
DATE: 16/07/2024	SCALE As Indicated @ A1	
..... Demolished existing - - - - - Item above cut - - - - - Headheight of 1.8m (estimated) Roof lights  All dimensions to be cross-checked on site prior to completing drawings for a party wall process, ordering and/or structural purposes.		
 goplans goplans.co.uk 020 3633 0928		