


existing store garden leisure room existing barn

front elevation




side elevation

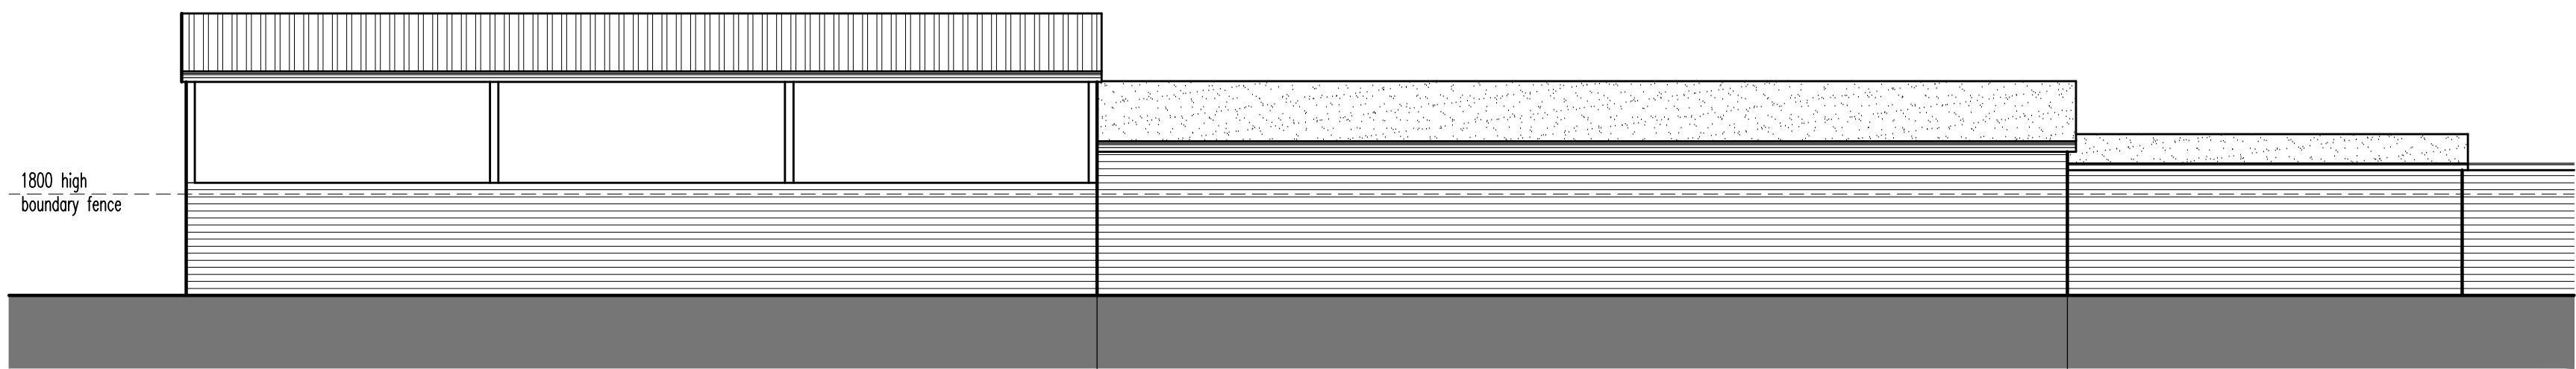


existing barn garden leisure room existing store


rear elevation

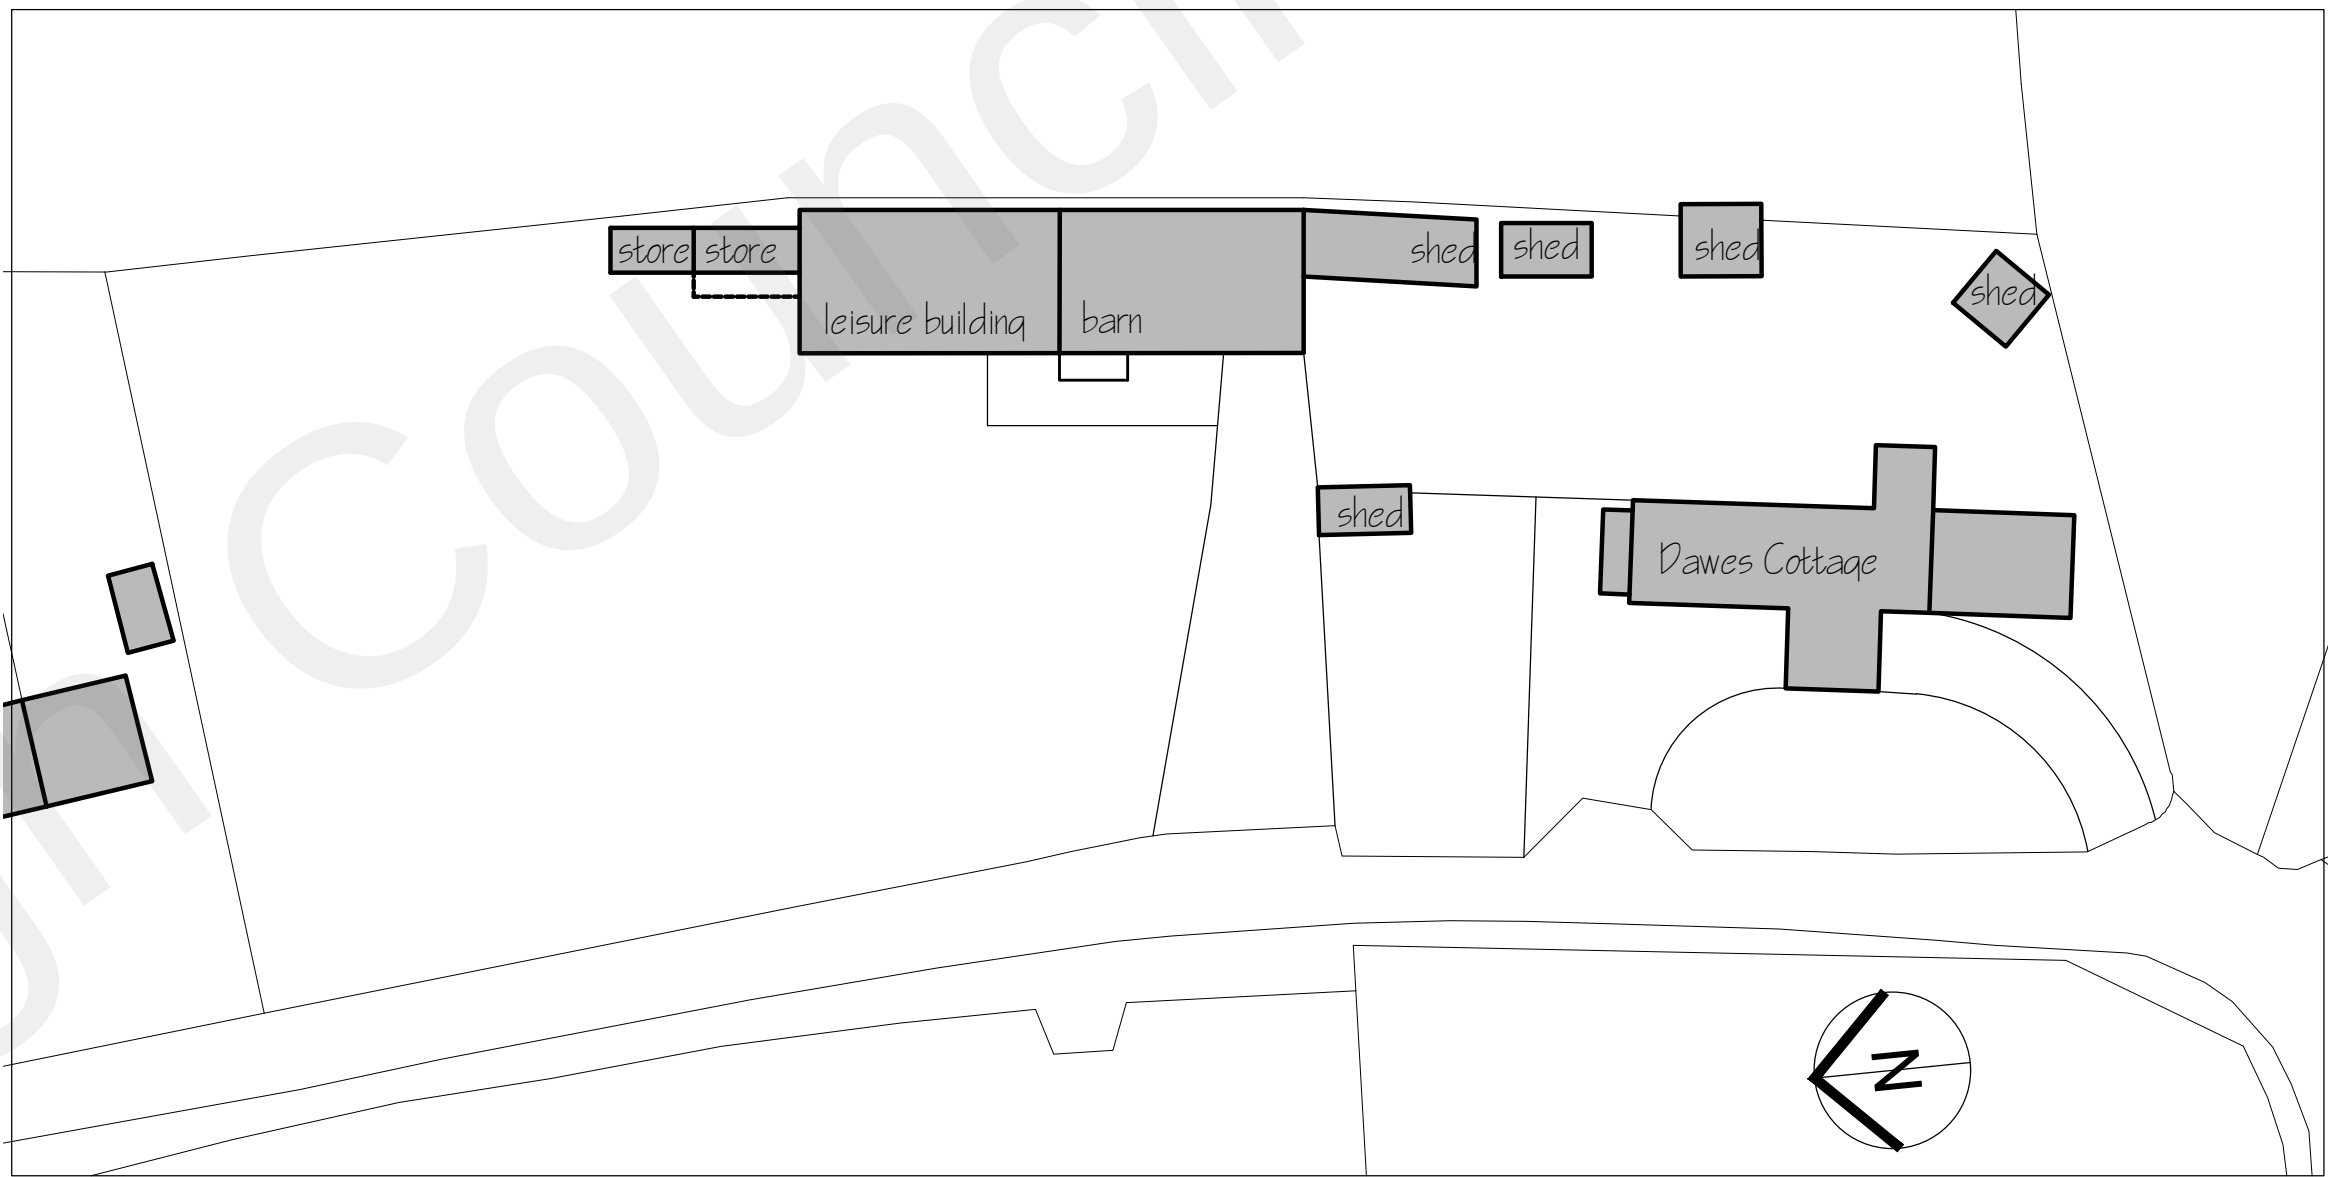

Block Plan
1:500

 



Although PDF files provide accurate printouts of what is on screen, small discrepancies can occur which may affect the sizes of scale drawings; check the size against the scale below and contact D+G if you require a paper original

 

Figured dimensions are to be taken in preference to scaled dimensions, no work is to be put in hand until site dimensions have been checked and any discrepancies reported to the Architects.

The copyright of this drawing and design remains with The Duncan+Graham Partnership.

Revisions

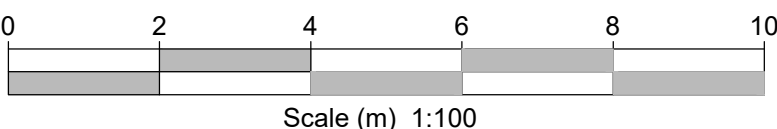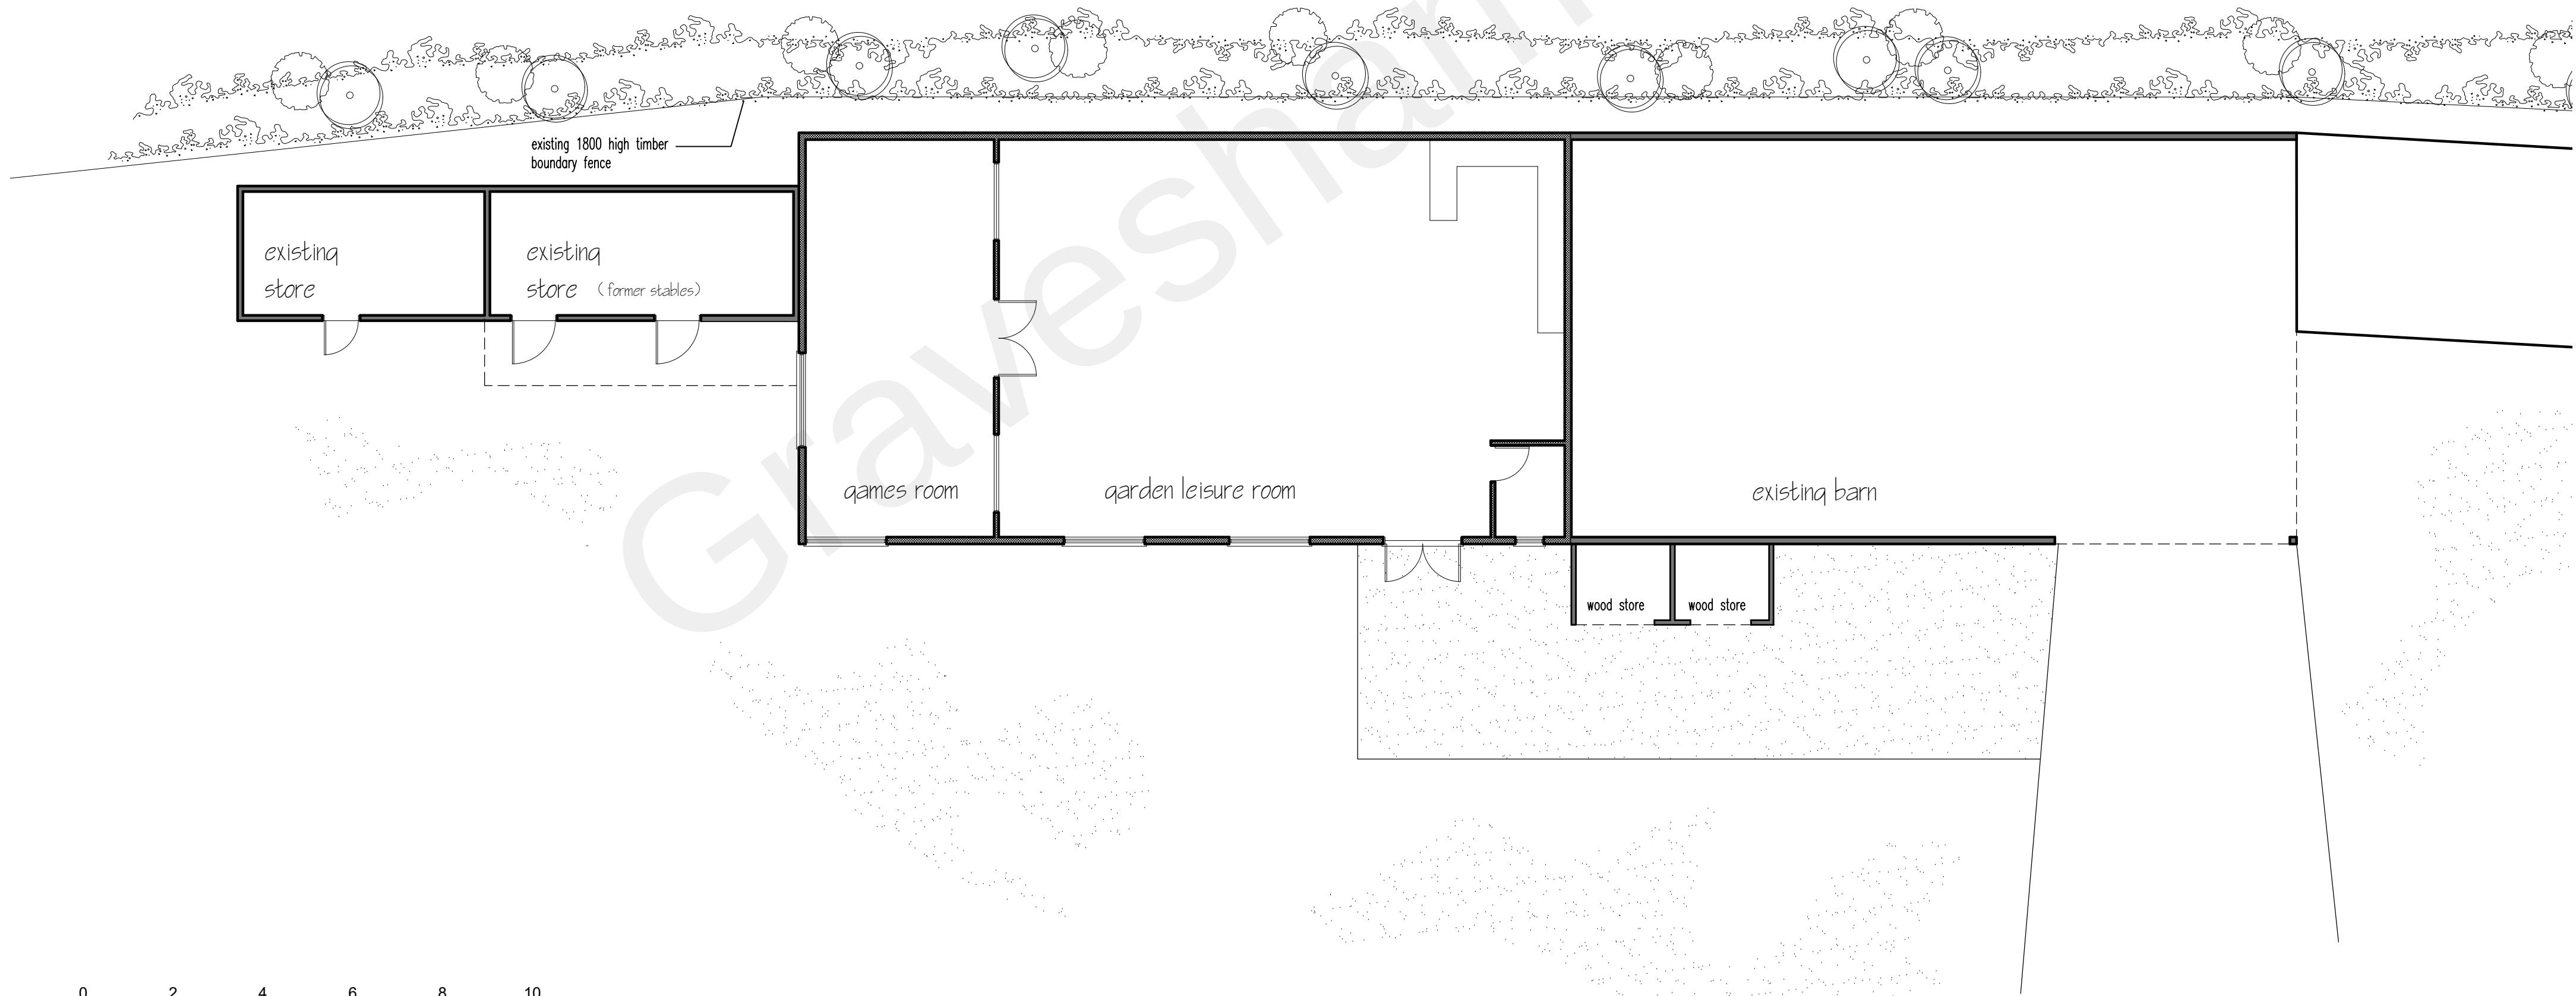

Scale (m) 1:100

Job title

New Leisure Building

at

Dawes Cottage
Northfleet Green Road
Istead Rise

for

Mr and Mrs P Martin

Drawing title

EXISTING

floor plan, elevations
block plan

the duncan+graham
partnership



Scale

1 : 100

Date

Nov 2021

Drawn

PG

Job no

21.029

Dwg no

03

Rev

Original drawing size: A0 ☐ A1 ☒ A2 ☐ A3 ☐ A4 ☐ Other ☐

8 Cecil Square Margate Kent CT9 1BD

tel

01843 223488

email

margate@duncan-graham.co.uk

web

www.duncan-graham.co.uk