




front elevation

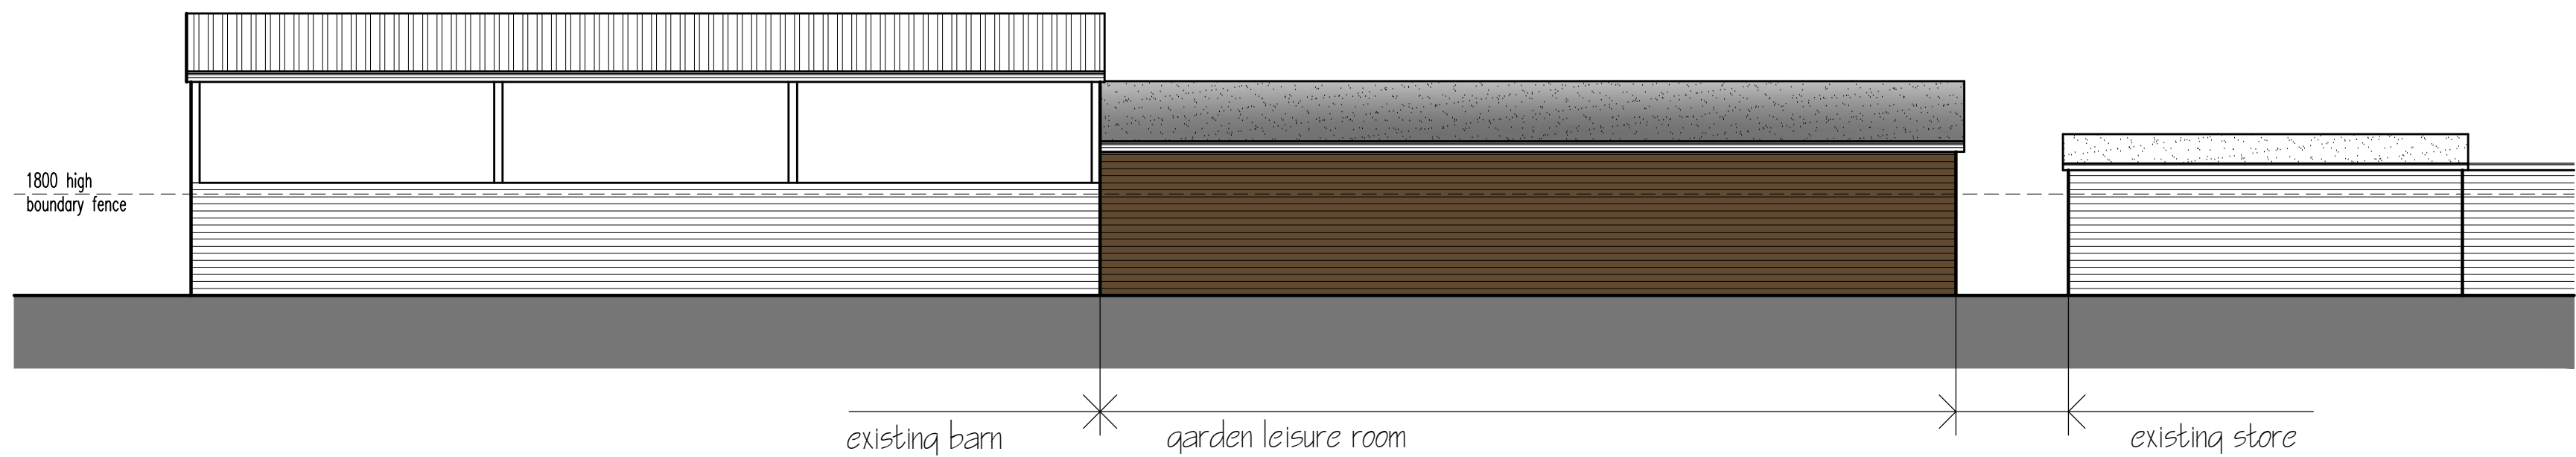


rear elevation

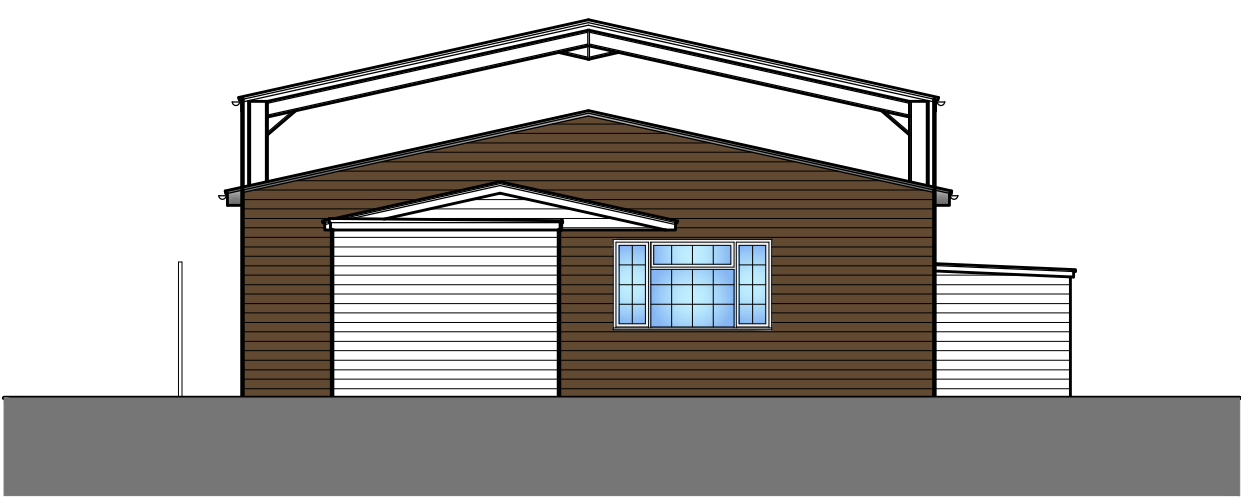


side elevation

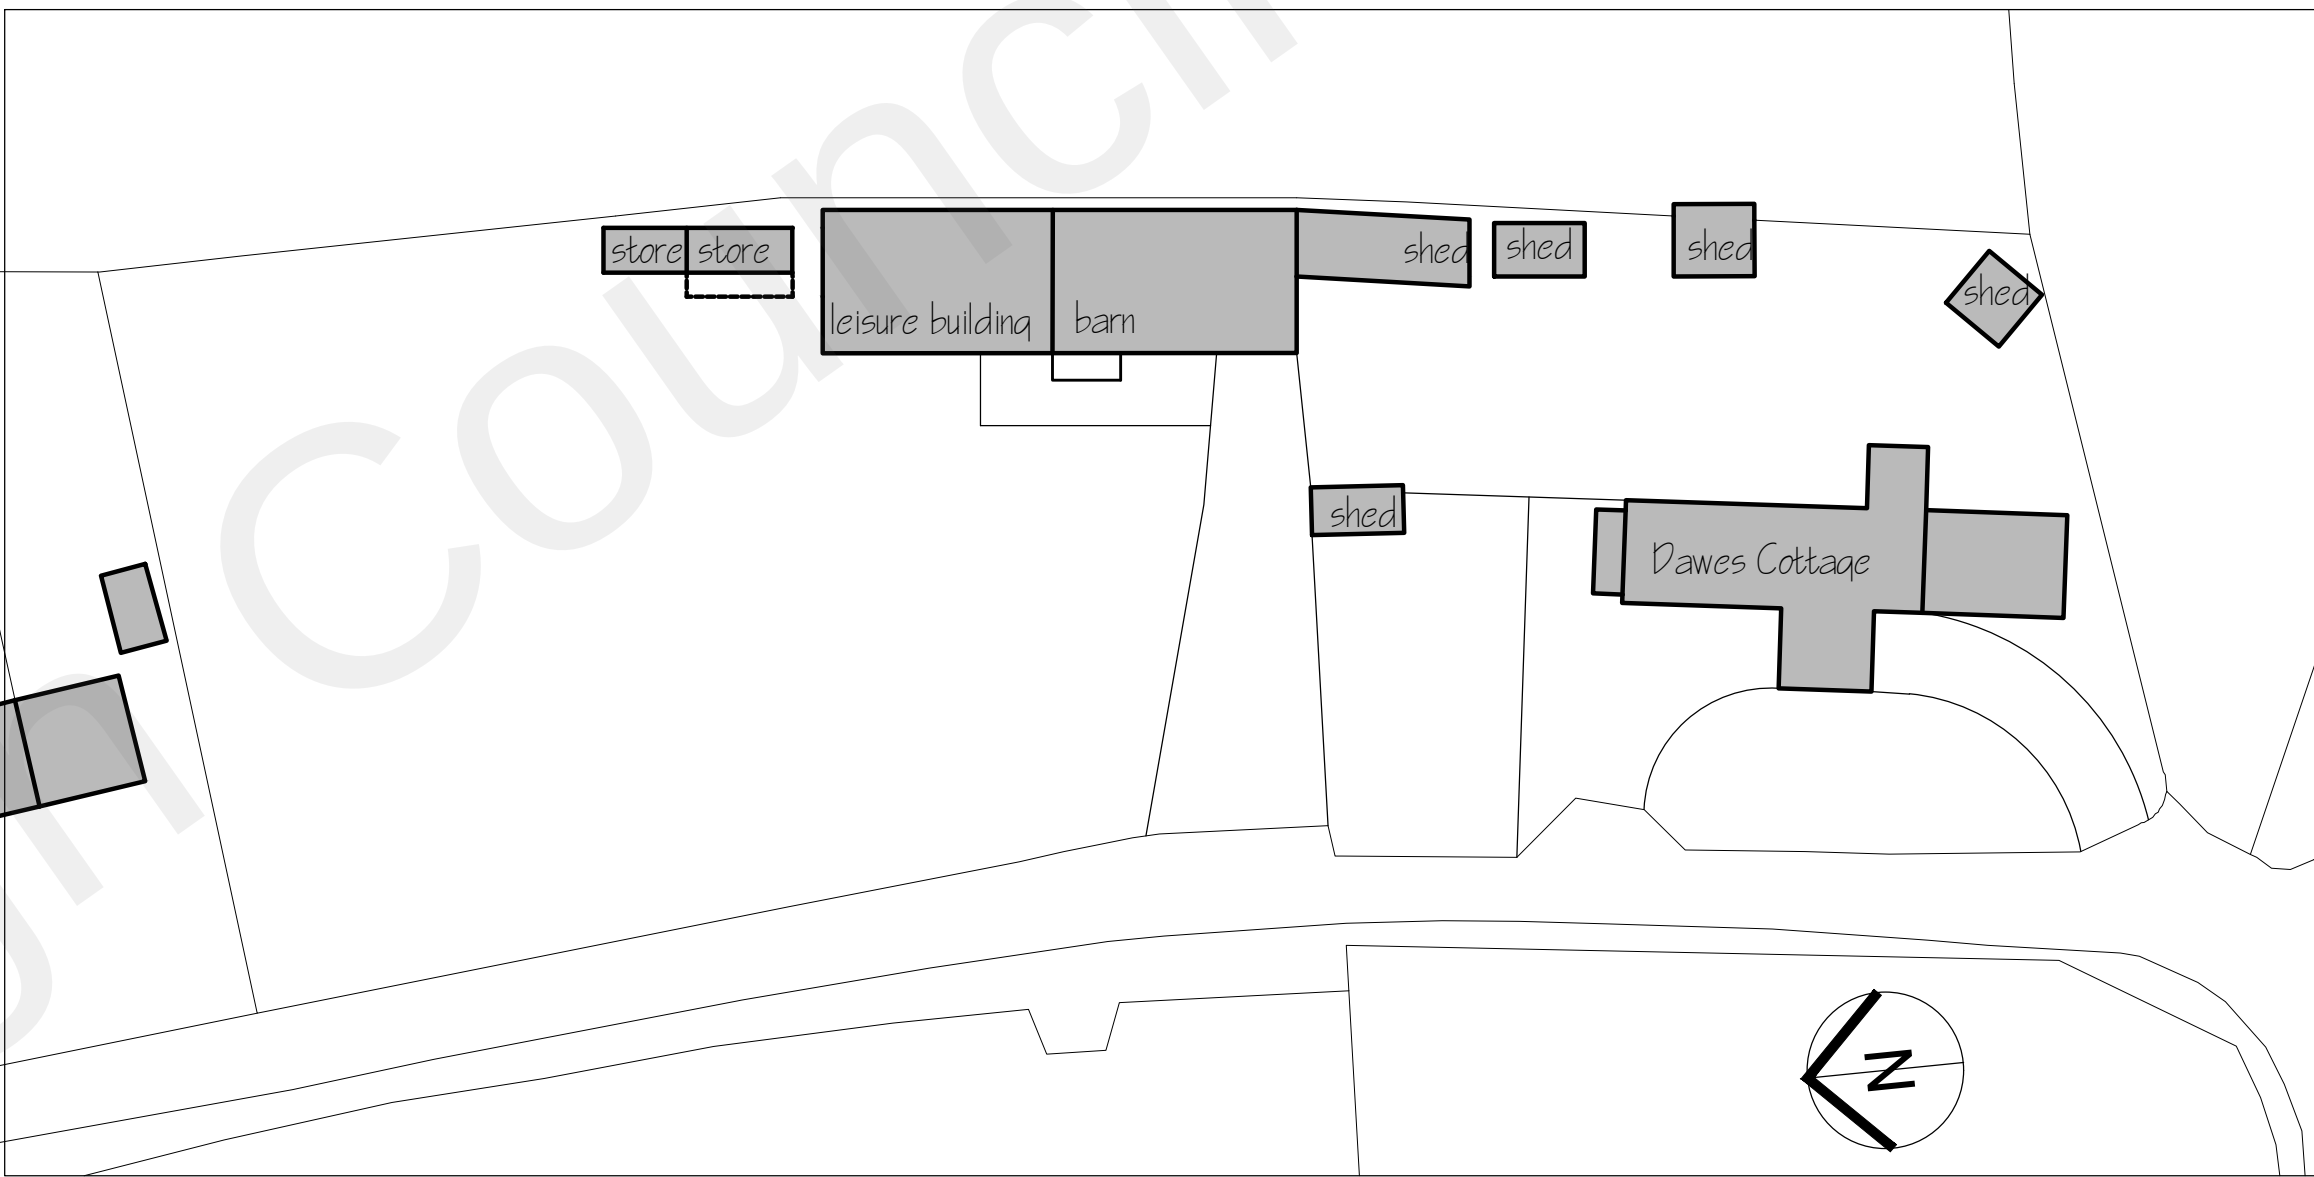

Block Plan
1:500

 


Although PDF files provide accurate printouts of what is on screen, small discrepancies can occur which may affect the sizes of scale drawings; check the size against the scale below and contact D+GP if you require a paper original

 

Figured dimensions are to be taken in preference to scaled dimensions, no work is to be put in hand until site dimensions have been checked and any discrepancies reported to the Architects.

The copyright of this drawing and design remains with The Duncan+Graham Partnership.

Revisions

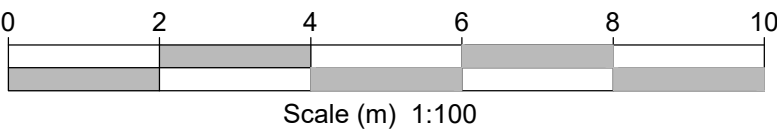

Job title

New Leisure Building

at

Daves Cottage
Northfleet Green Road
Istead Rise

for

Mr and Mrs P Martin

Drawing title

PROPOSED SCHEME

floor plan, elevations
block plan

the duncan+graham partnership



chartered architects

8 Cecil Square Margate Kent CT9 1BD

tel 01843 223488

email margate@duncan-graham.co.uk

web www.duncan-graham.co.uk

Scale
1 : 100
Date
Nov 2021
Drawn
PG
Job no
21.029
Dwg no
04
Rev
/

Original drawing size: A0 ☐ A1 ☒ A2 ☐ A3 ☐ A4 ☐ Other ☐