




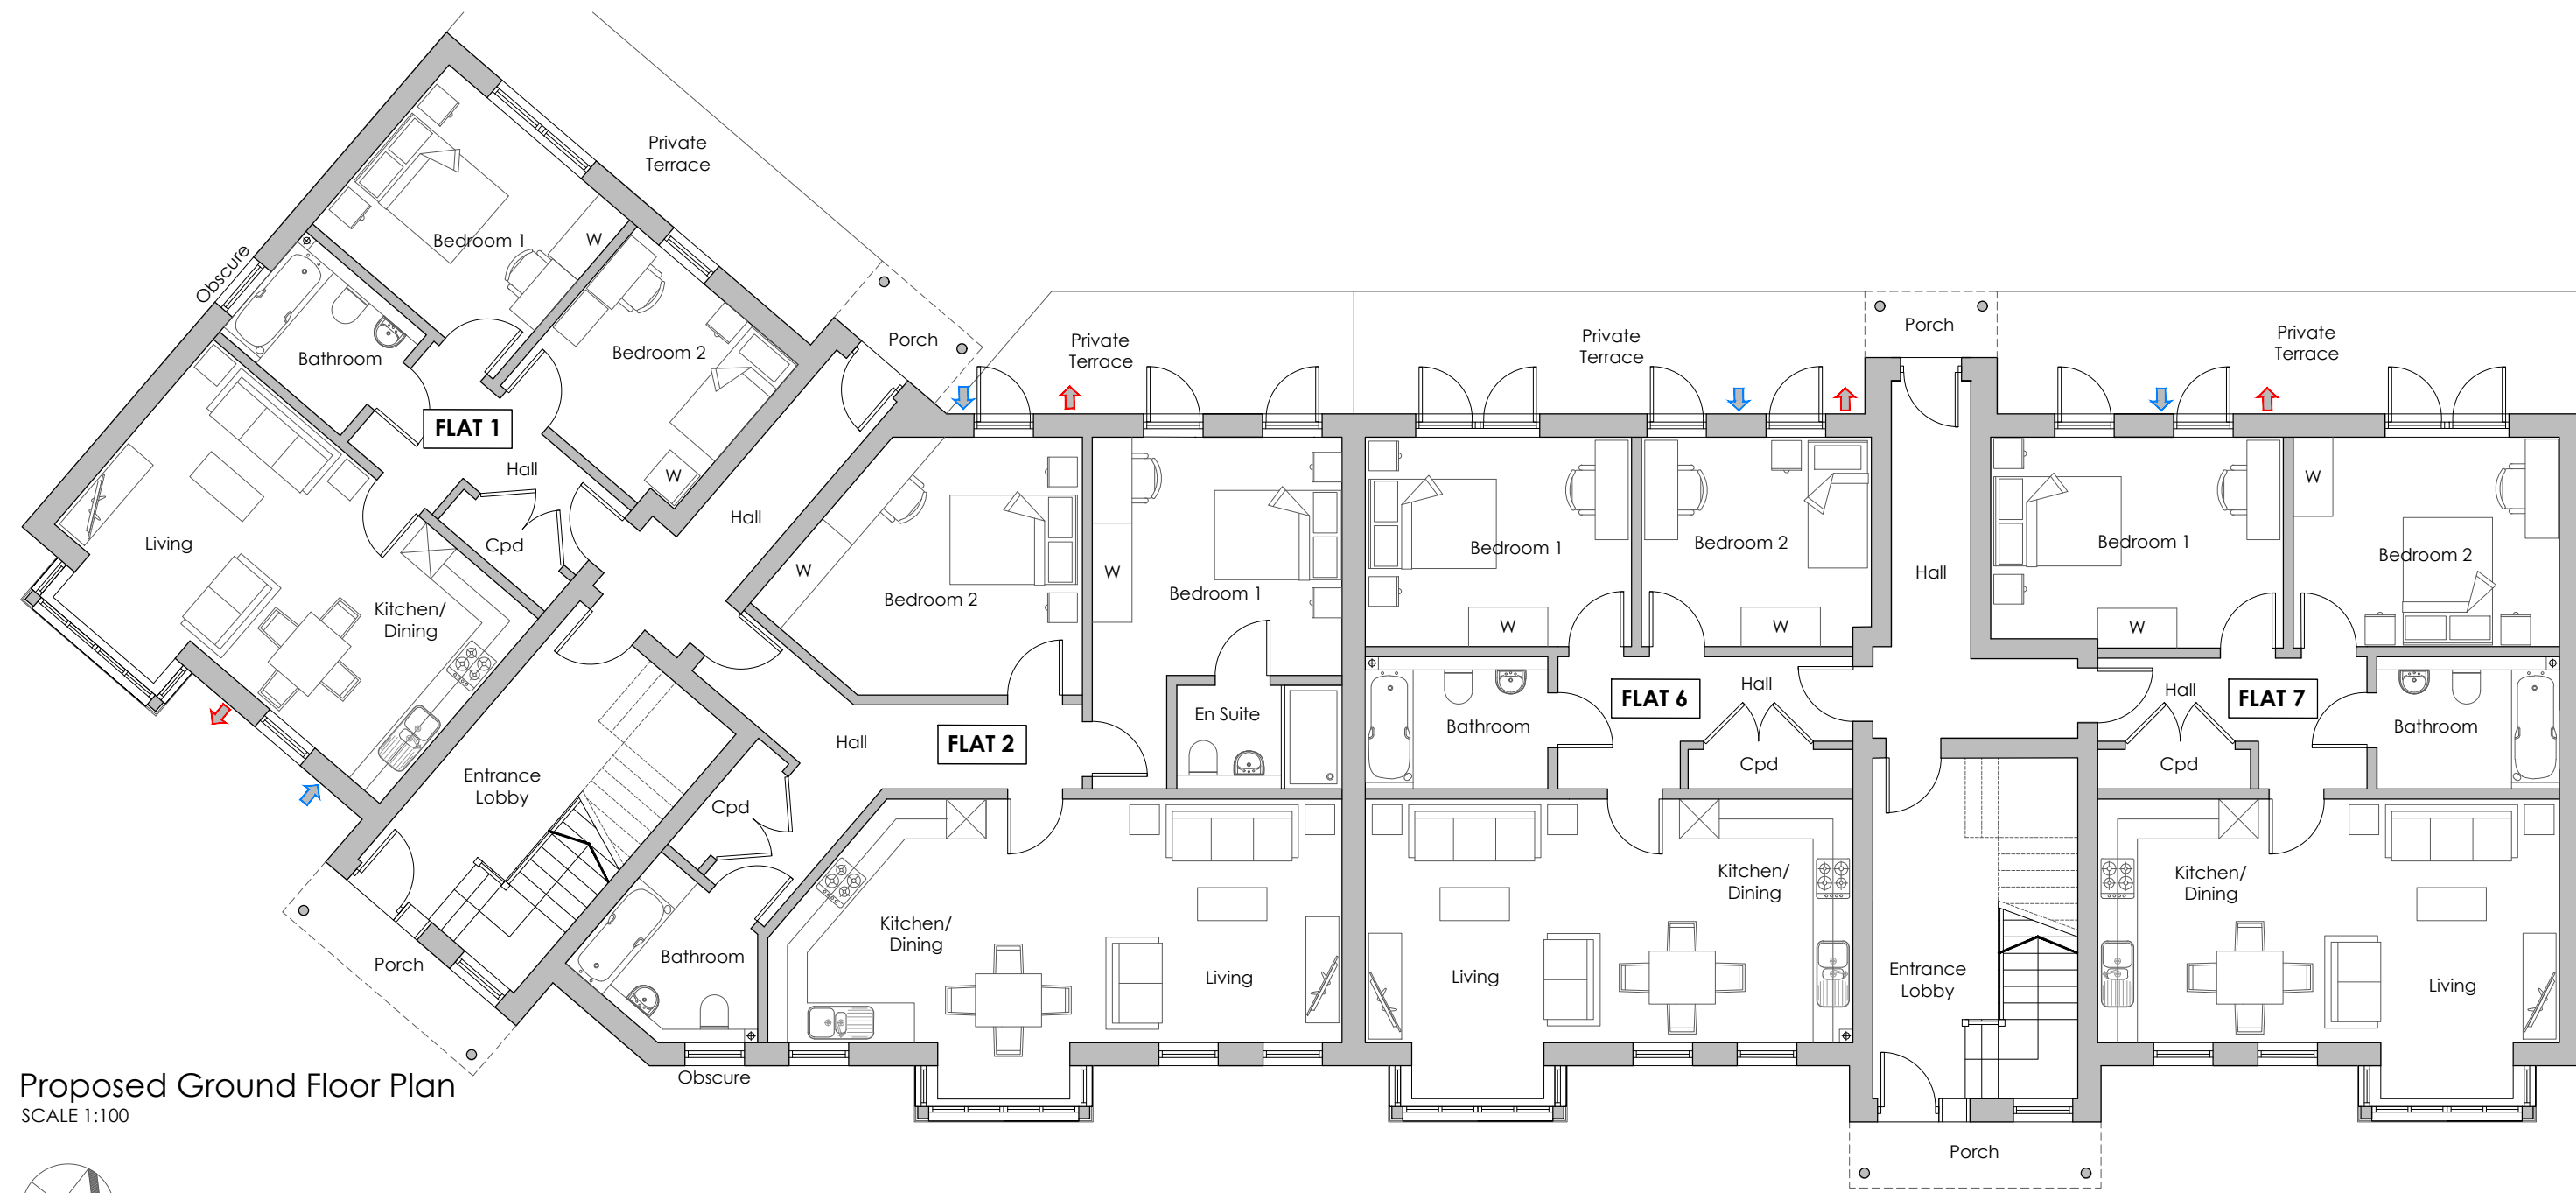

Proposed Ground Floor Plan
SCALE 1:100

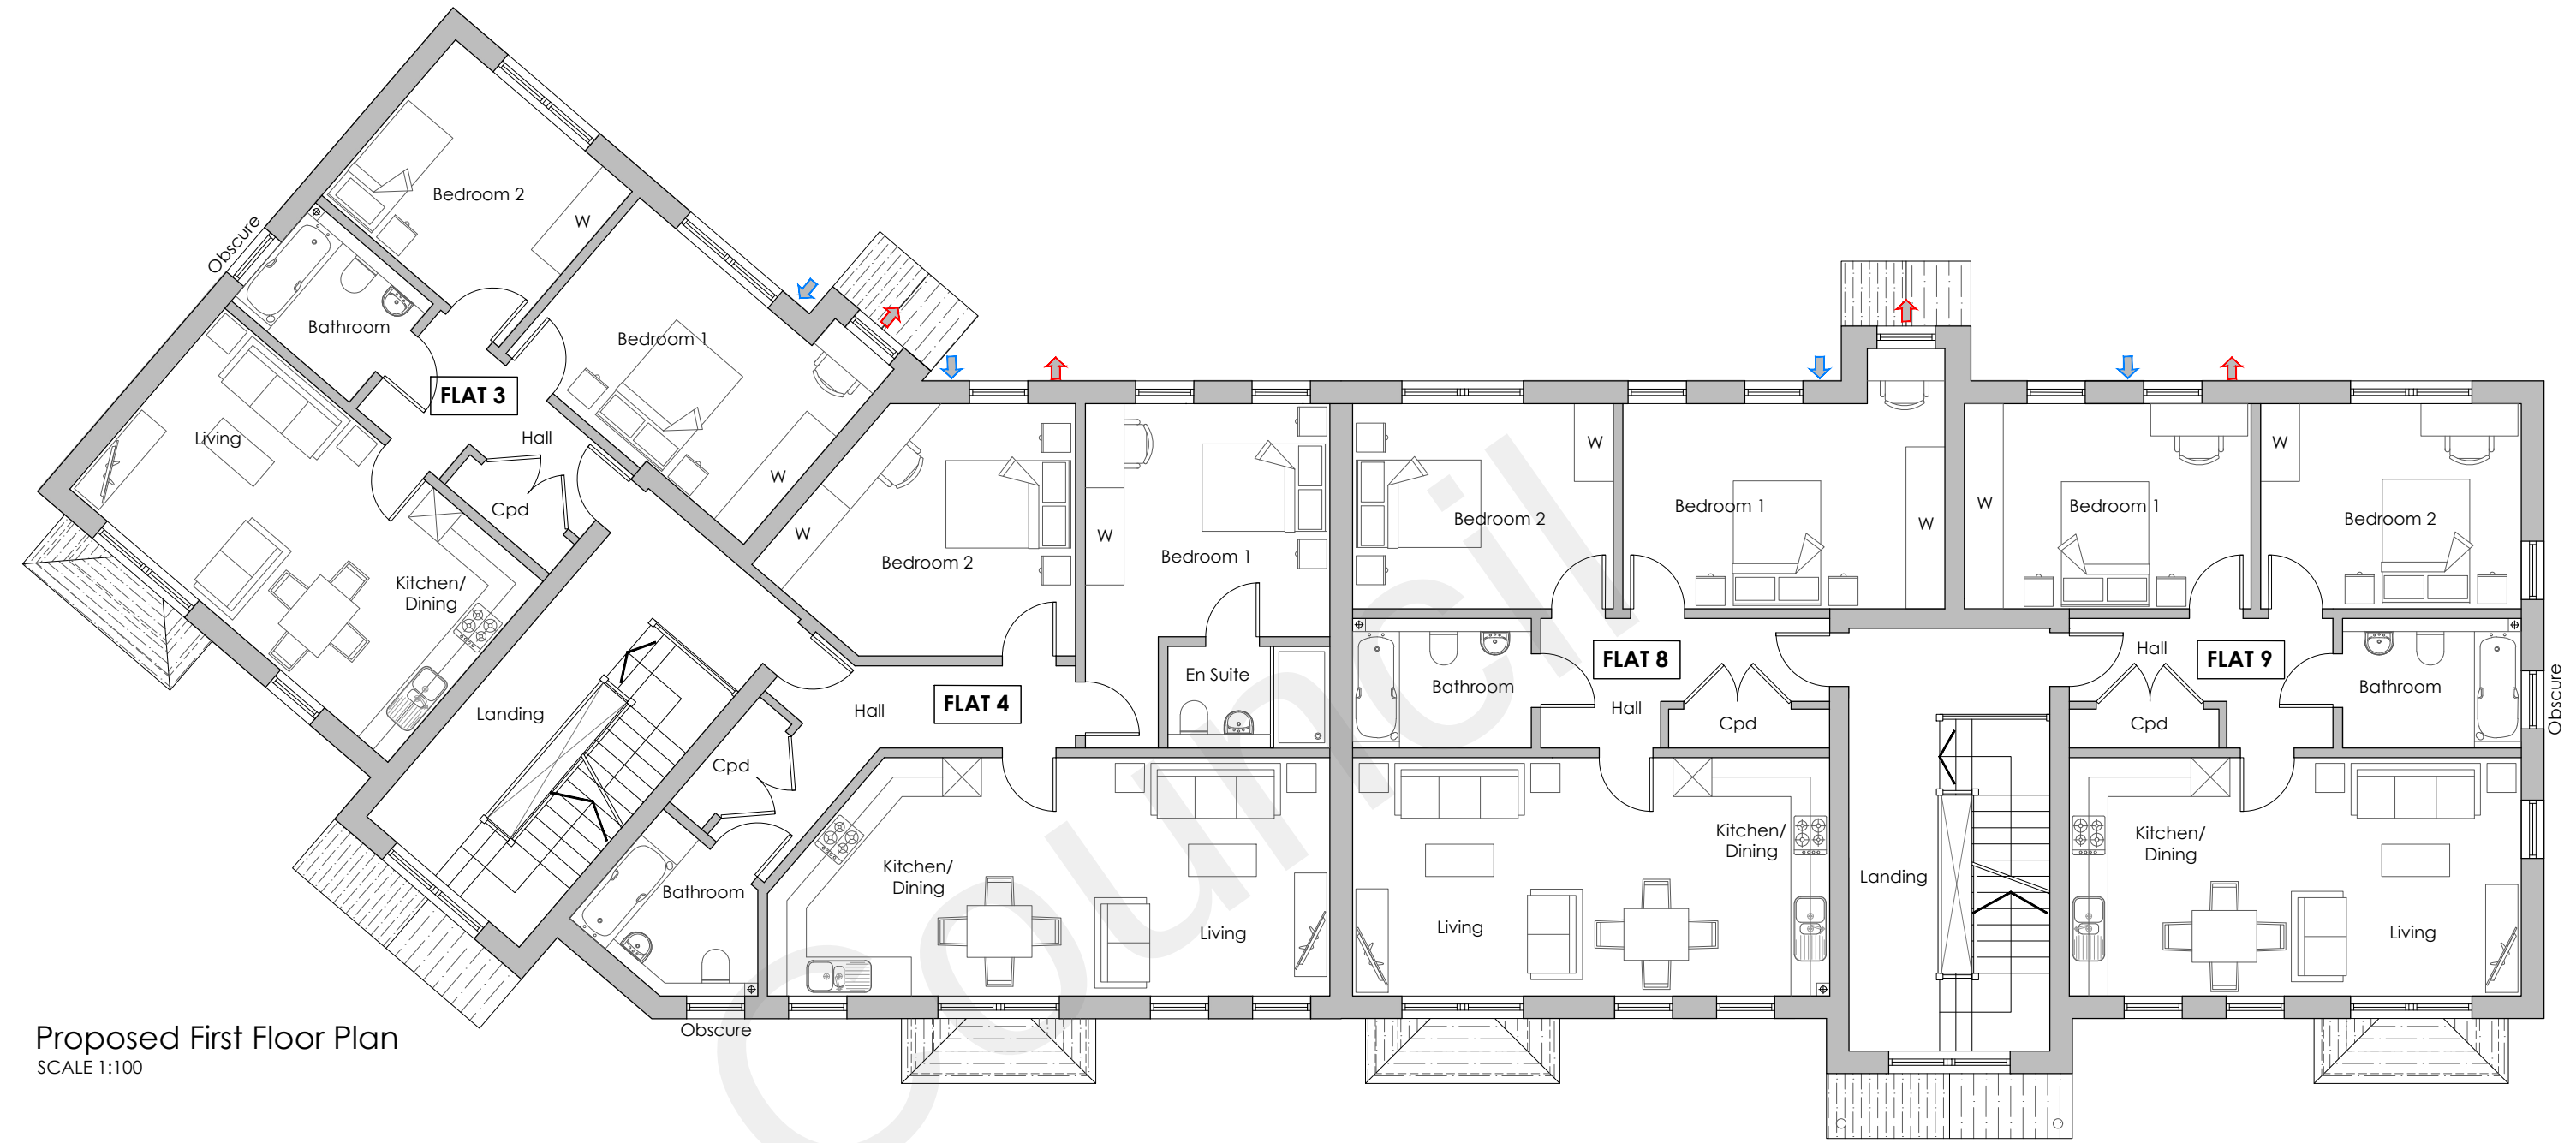

Proposed First Floor Plan
SCALE 1:100

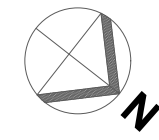


- AIR HANDLING SYSTEM FAN INTAKE GRILLE
 AIR HANDLING SYSTEM FAN EXTRACT GRILLE

READ IN CONJUNCTION WITH INDIVIDUAL APARTMENT PLANS
BY ZEHNDER SHOWING PROPOSED AIR HANDLING UNIT
LOCATIONS AND DUCTWORK ROUTING.


PROPOSED AIR HANDLING UNITS FOR UNITS 1,2, 3,4, 6, 7, 8, & 9
= CEILING MOUNTED **CA155CM-GB (RH) MVHR**

PROPOSED AIR HANDLING UNITS FOR UNITS 5 & 10
= WALL MOUNTED **CA155WM-GB MVHR**

ALL UNITS HAVE **CA125600 ATTENUATORS** FITTED TO SUPPLY
AND EXTRACT DUCTS.

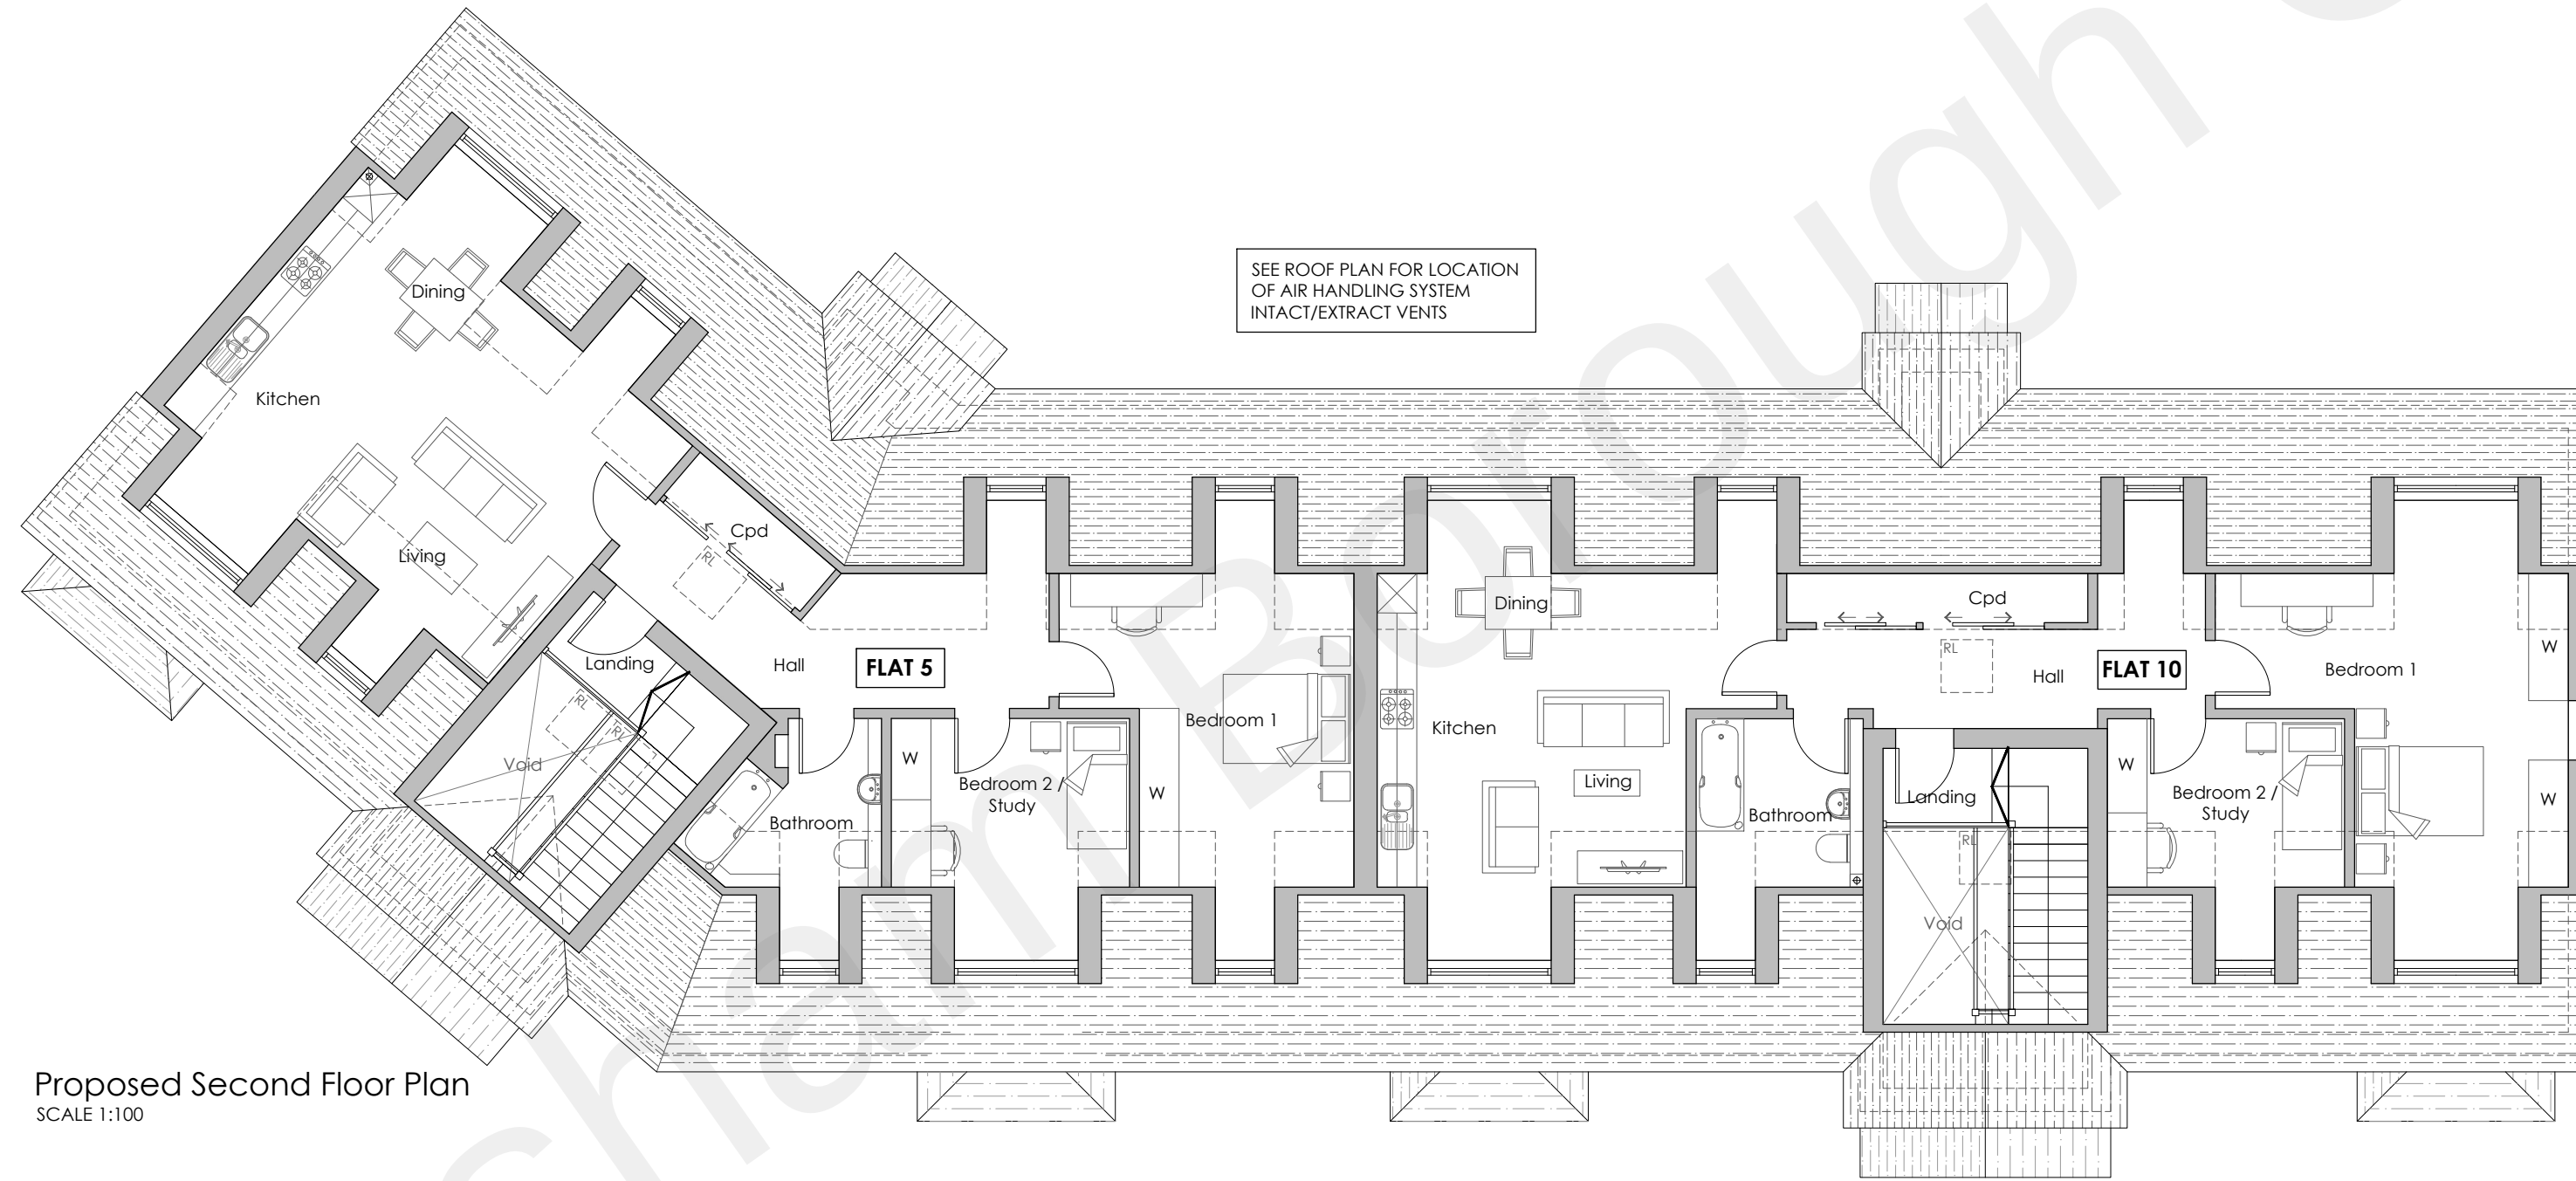

Proposed Second Floor Plan
SCALE 1:100

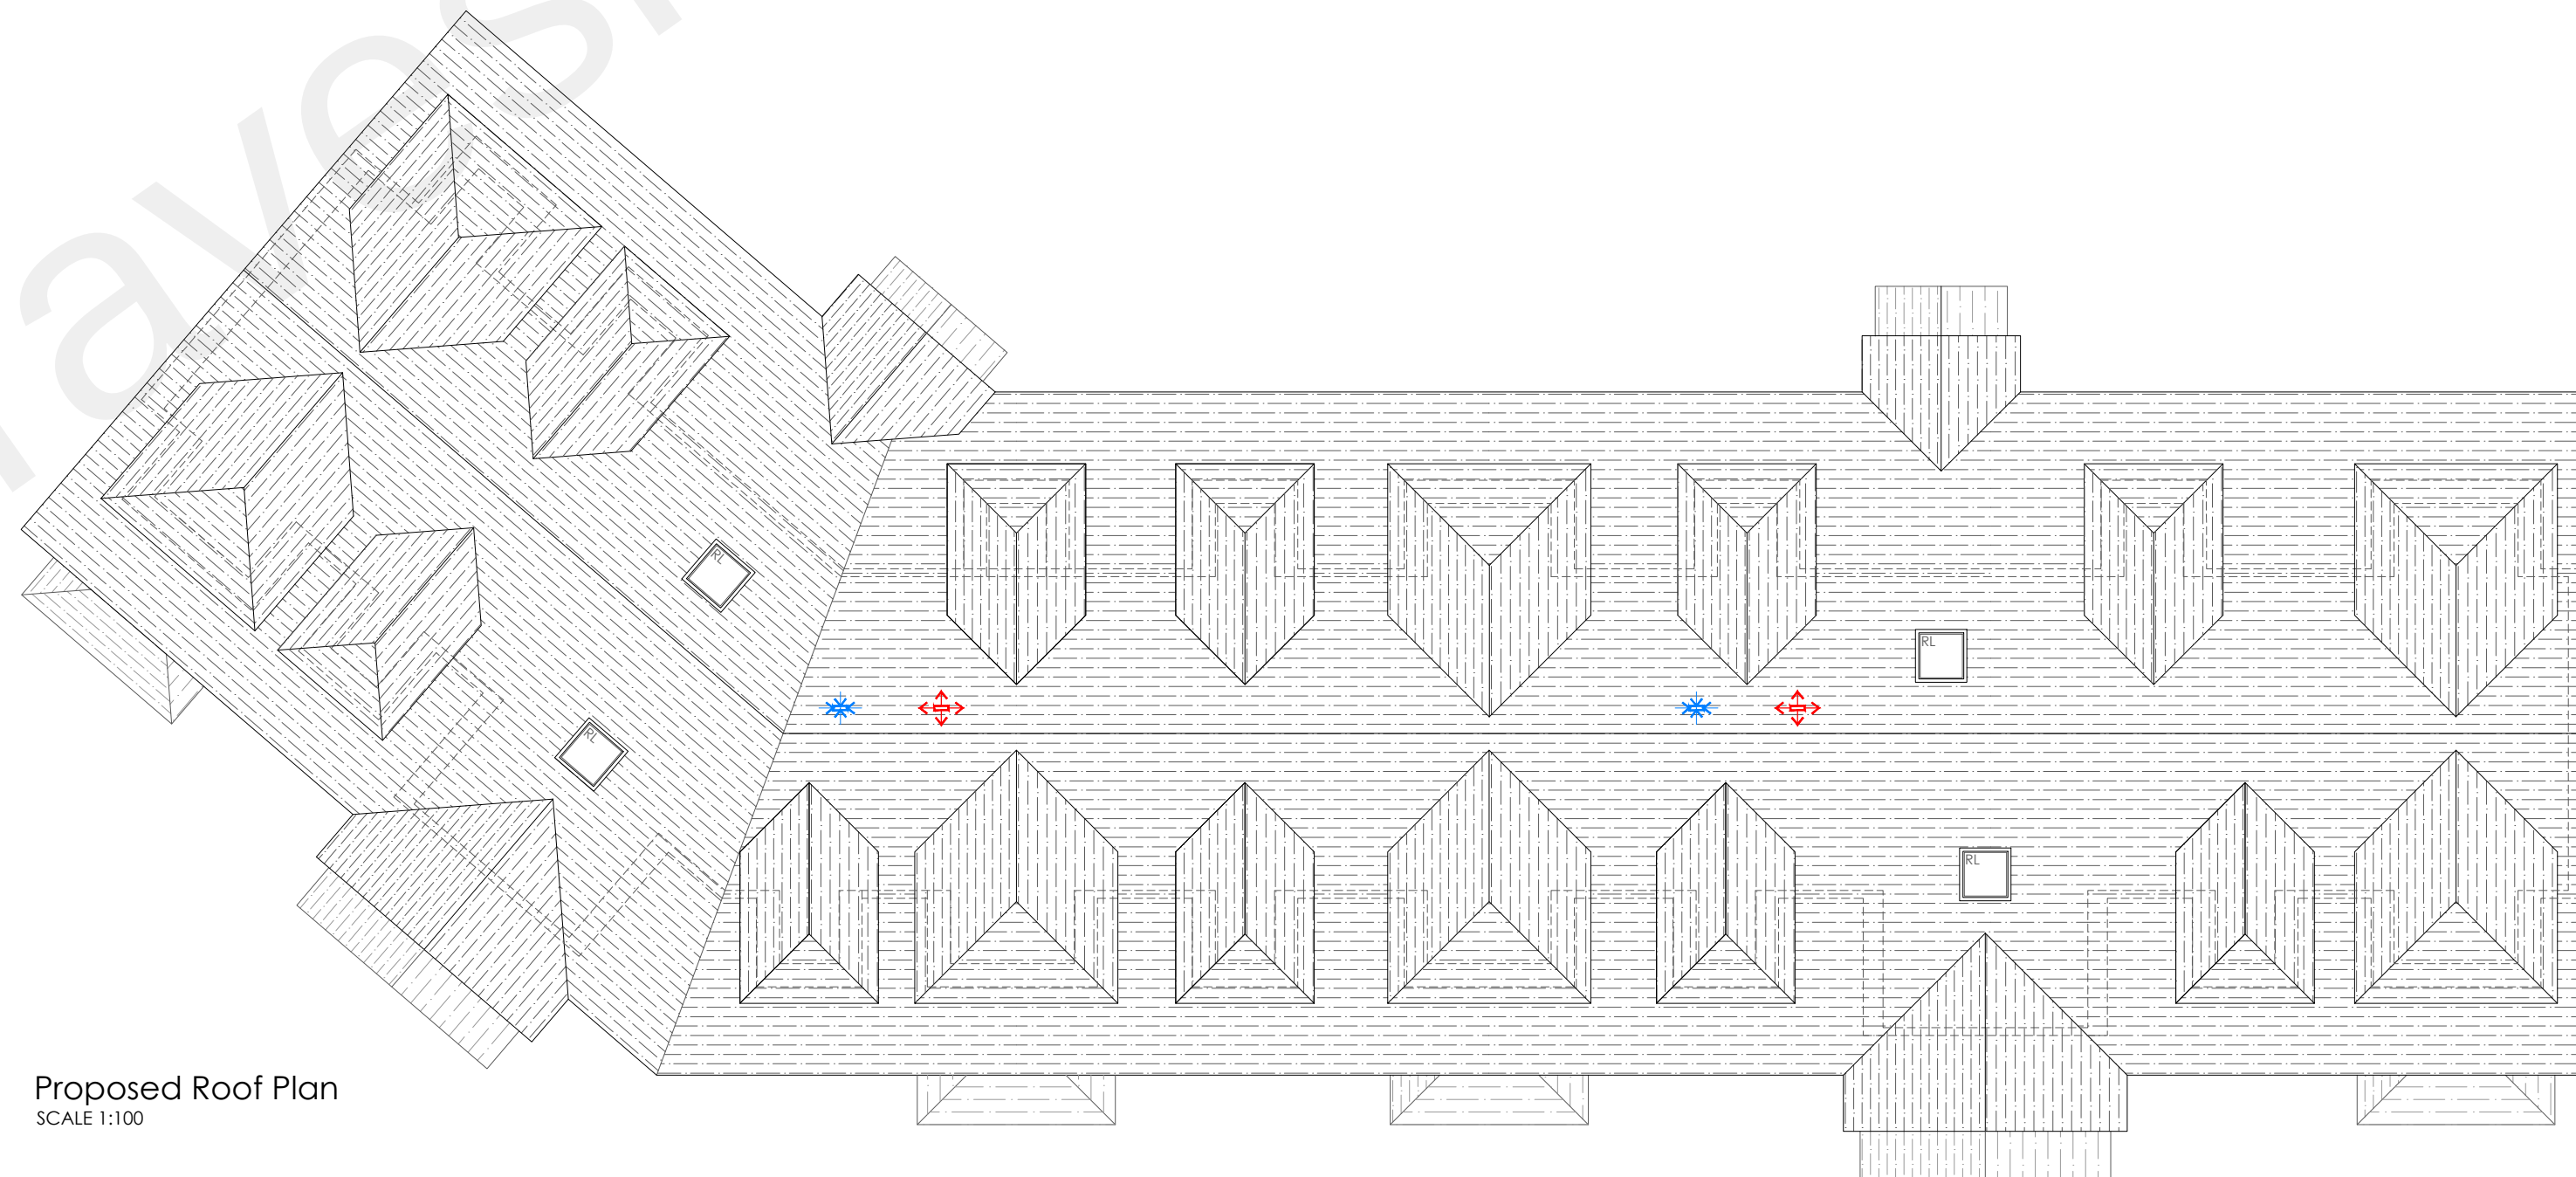

Proposed Roof Plan
SCALE 1:100

0m 2.5m 5m 7.5m 10m
Scale Bar 1:100

B	26.11.21	Location of air handling system grilles added.
A	10.01.19	Amendments based on Planning Officers comments
Rev	Date	Comments

PLANNING

Client
BRT Properties Kent Ltd

Project
2 Vale Road,
Northfleet,
Gravesend,
Kent,
DA11 8BZ

Title
Proposed Floor Plans

Project No.	Date
6223	AUG 2018
Drawing No.	Revision
6223-PD-21	B
Scale	Drawn
AS SHOWN @A1	DR
	Check
	RR

Napier House, London Road
Wrotham Heath, TN15 7RS
phone: 01732 753333
fax: 01732 753334
info@offsetarchitects.co.uk
www.offsetarchitects.co.uk

