



Proposed Front Elevation 1 (South-East Facing)
SCALE 1:100



Proposed Front Elevation 2 (North-East Facing)
SCALE 1:100



Proposed Rear Elevation 1 (South-West Facing)
SCALE 1:100





Proposed Rear Elevation 2 (North-West Facing)
SCALE 1:100




Proposed Right-Flank Elevation (North Facing)
SCALE 1:100


Proposed Rear Elevation 2 (South Facing)
SCALE 1:100

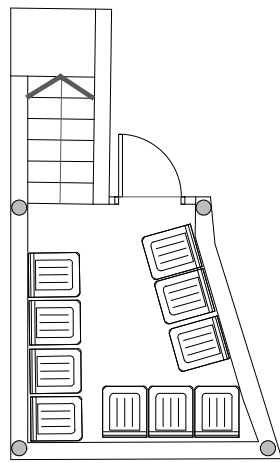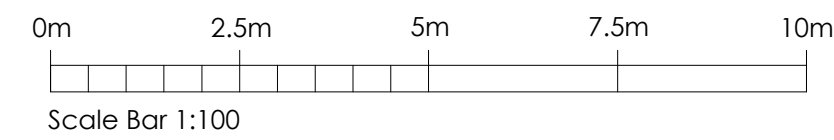


Proposed Floor Plan
SCALE 1:100

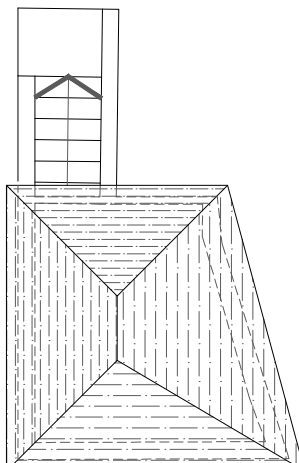


Proposed Roof Plan
SCALE 1:100

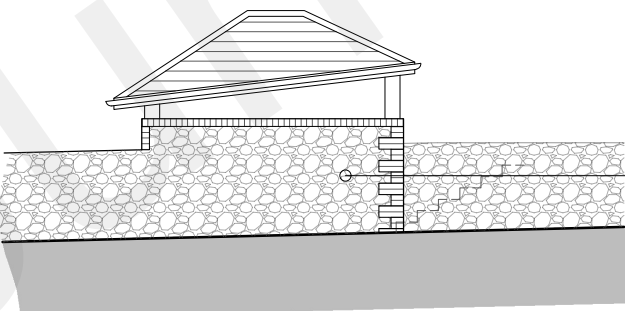


Proposed Front Elevation
SCALE 1:100

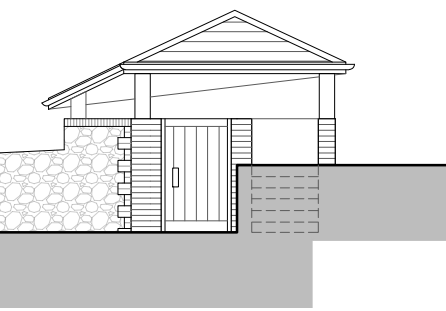


Proposed Right Flank Elevation
SCALE 1:100

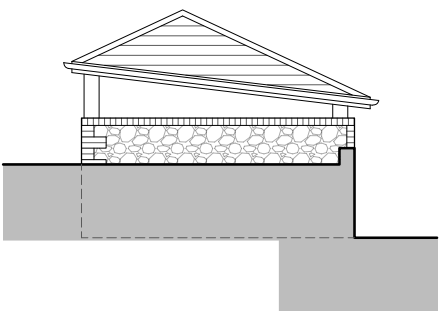


Proposed Left Flank Elevation
SCALE 1:100

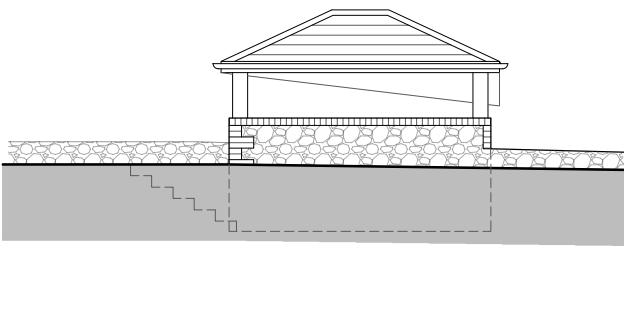


Proposed Rear Elevation
SCALE 1:100

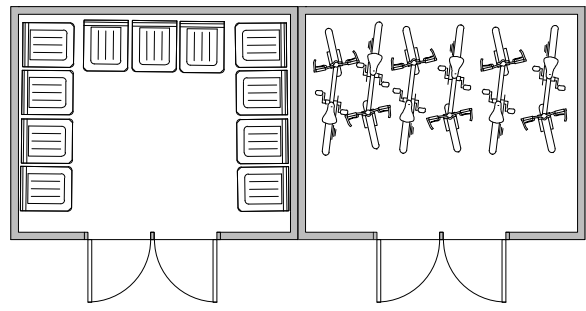


Proposed Floor Plan
SCALE 1:100

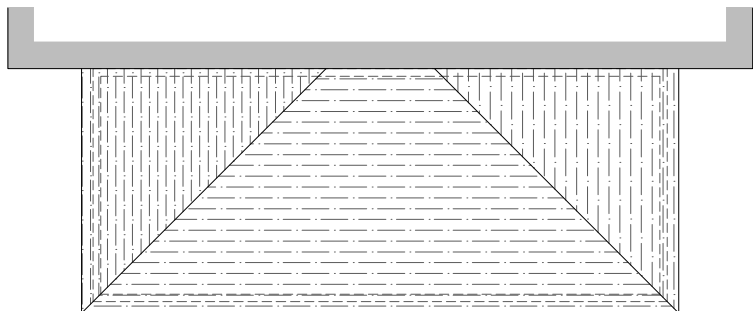


Proposed Roof Plan
SCALE 1:100

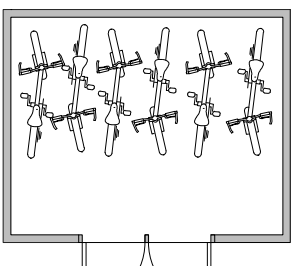


Proposed Floor Plan
SCALE 1:100

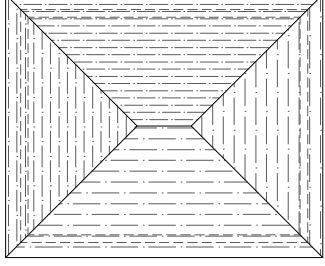


Proposed Roof Plan
SCALE 1:100

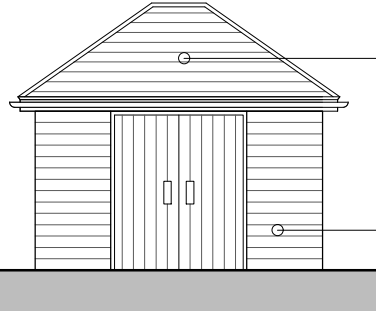


Proposed Front Elevation
SCALE 1:100

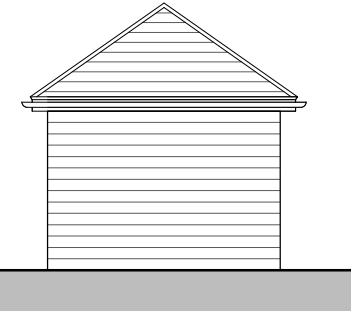


Proposed Right Flank Elevation
SCALE 1:100

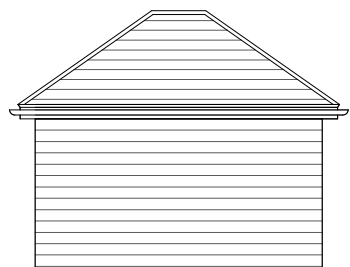

Proposed Rear Elevation
SCALE 1:100

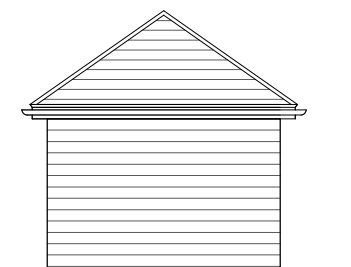

Proposed Left Flank Elevation
SCALE 1:100

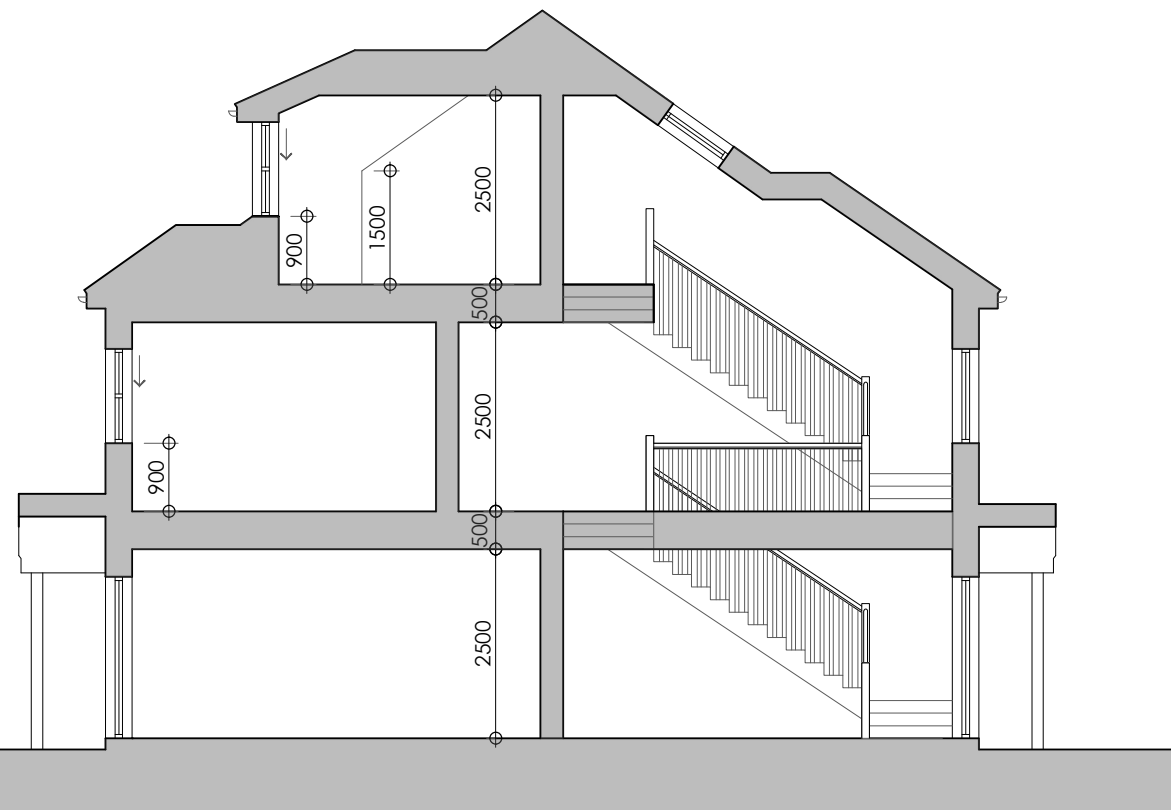

Proposed Indicative Section
SCALE 1:100

B	26.11.21	Air handling system inlets/outlets added to elevs
A	10.01.19	Amendments based on Planning Officers comments

Rev	Date	Comments
-----	------	----------

PLANNING

Client
BRT Properties Kent Ltd

Project
2 Vale Road,
Northfleet,
Gravesend,
Kent,
DA11 8BZ

Title
Proposed Elevations & Indicative Section

Project No.	Date
6223	AUG 2018
Drawing No.	Revision
6223-PD-22	B
Scale	Drawn
AS SHOWN @A1	DR
	Check
	RR

Napier House, London Road
Wrotham Heath, TN15 7RS
phone: 01732 753333
fax: 01732 753334
info@offsetarchitects.co.uk
www.offsetarchitects.co.uk

