




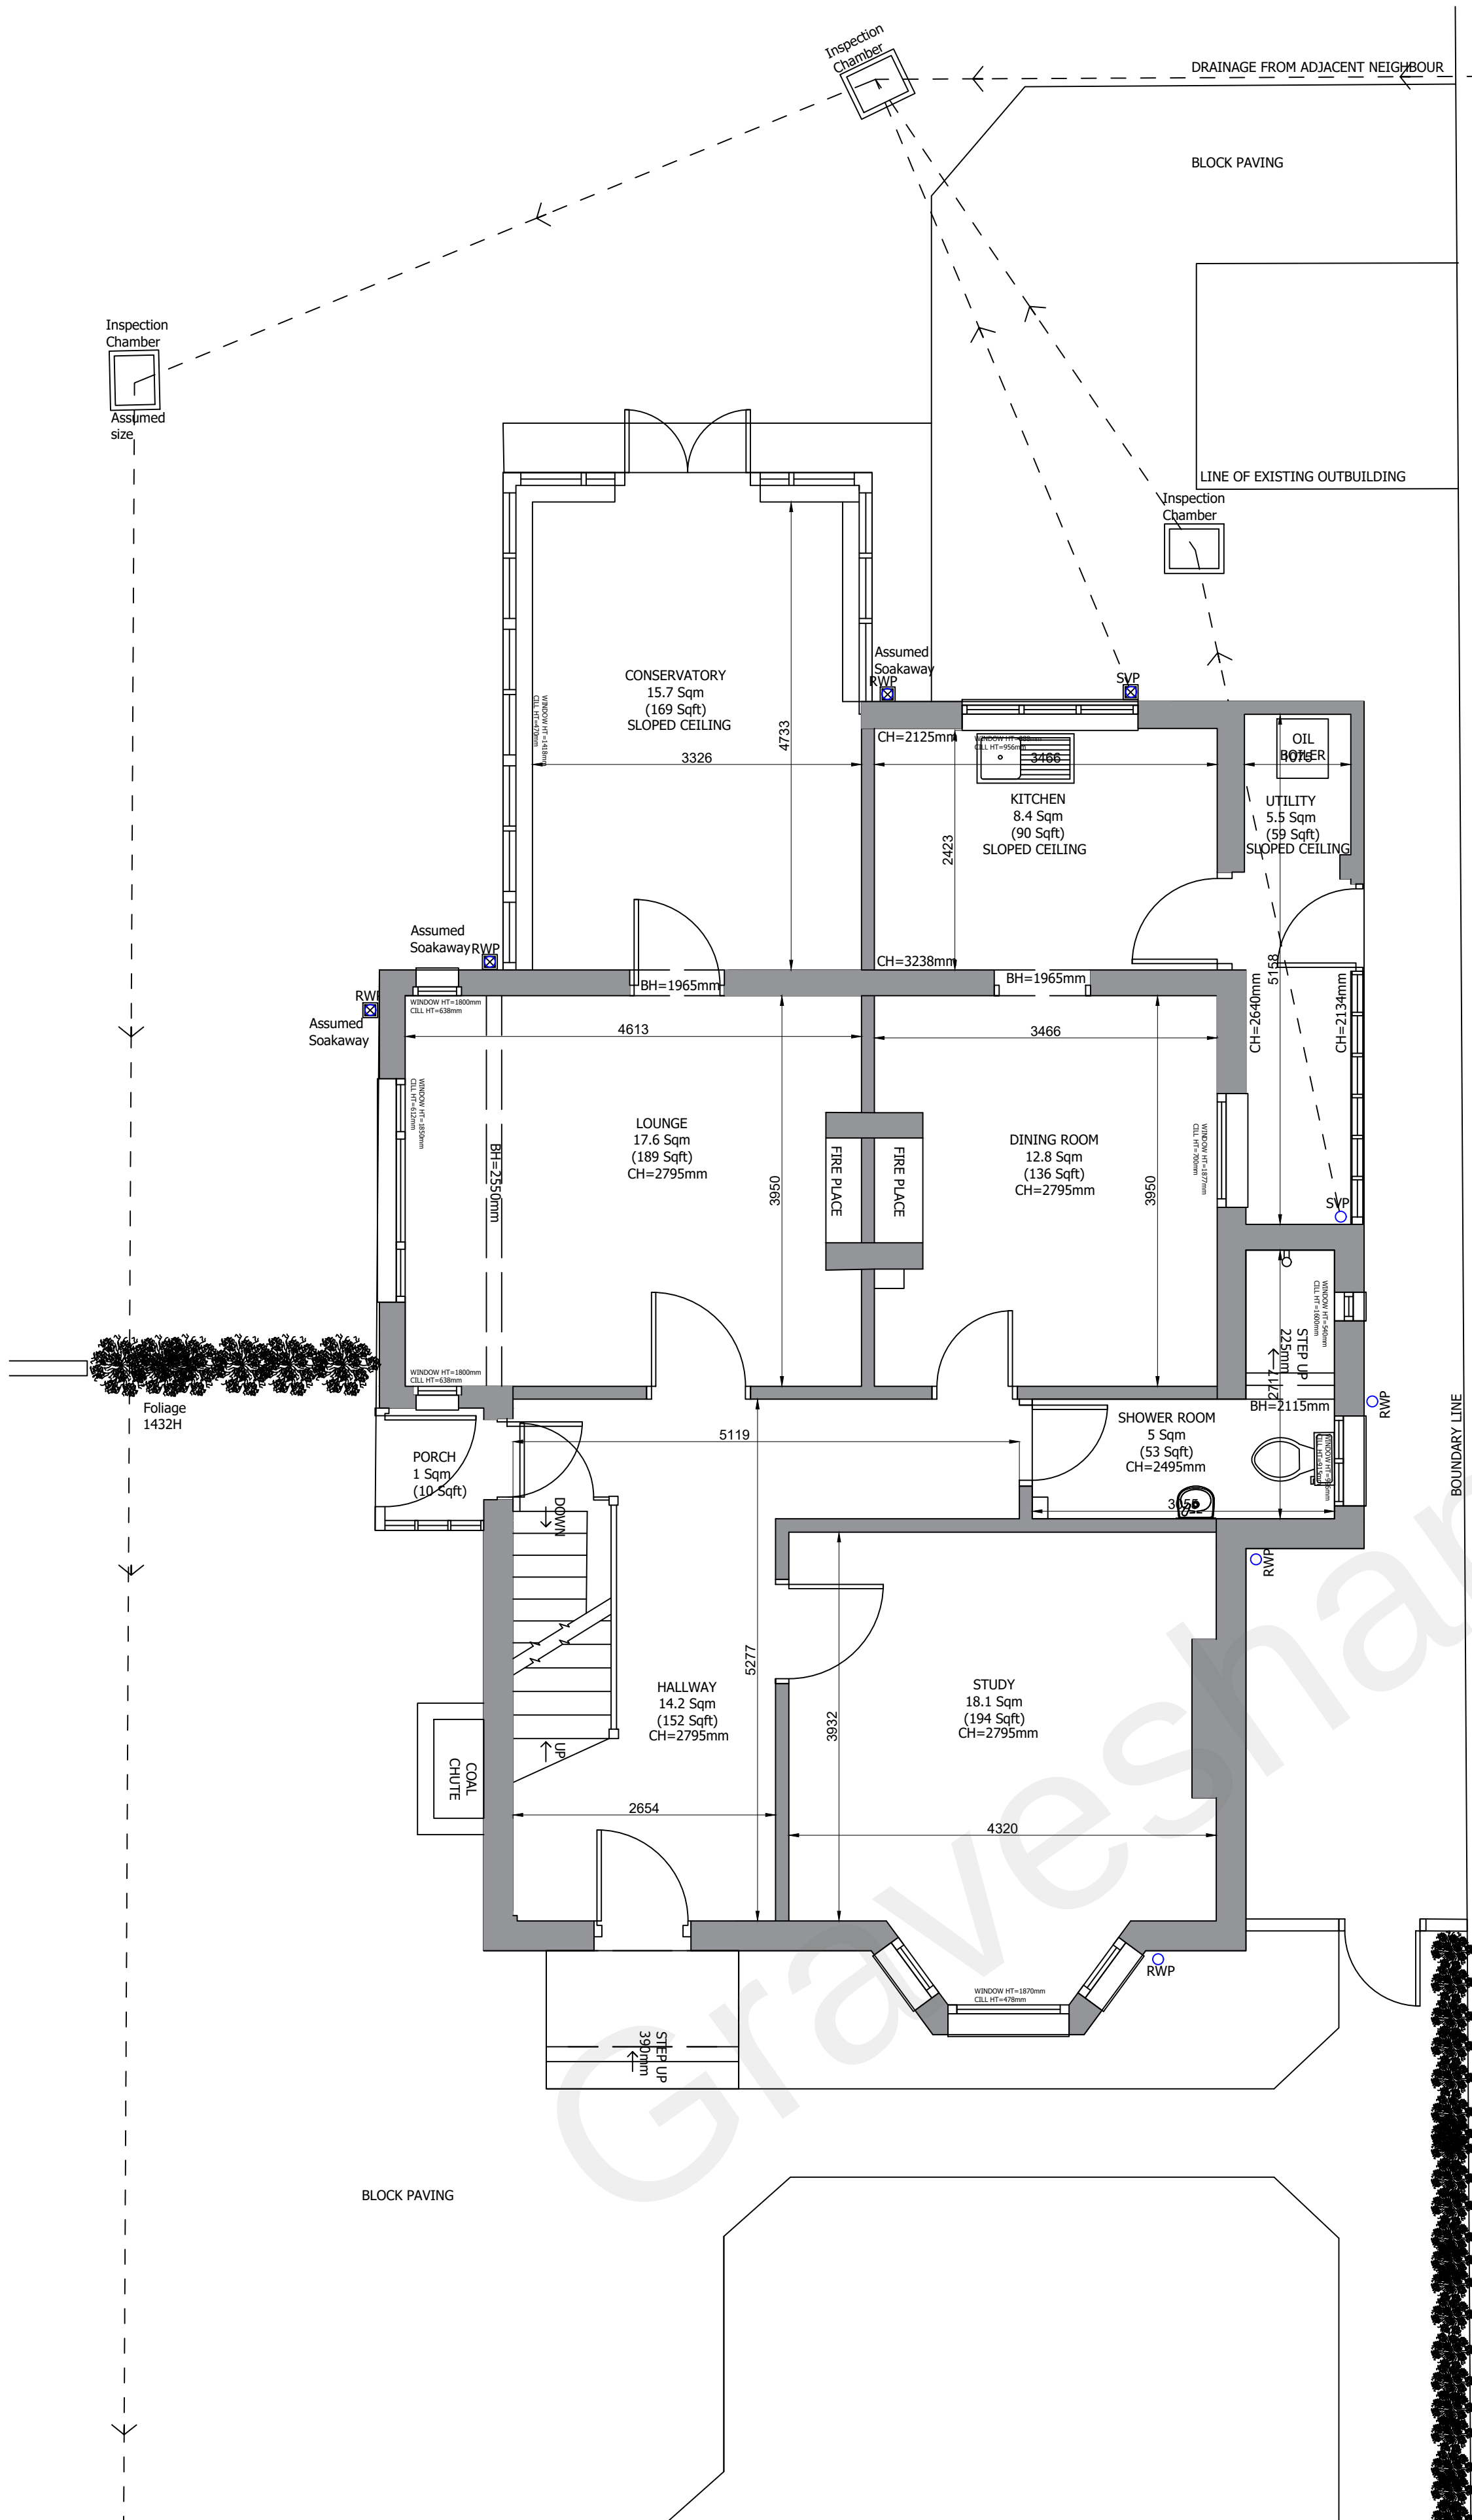


GROUND FLOOR: FLOOR PLAN
SCALE 1:50@A1

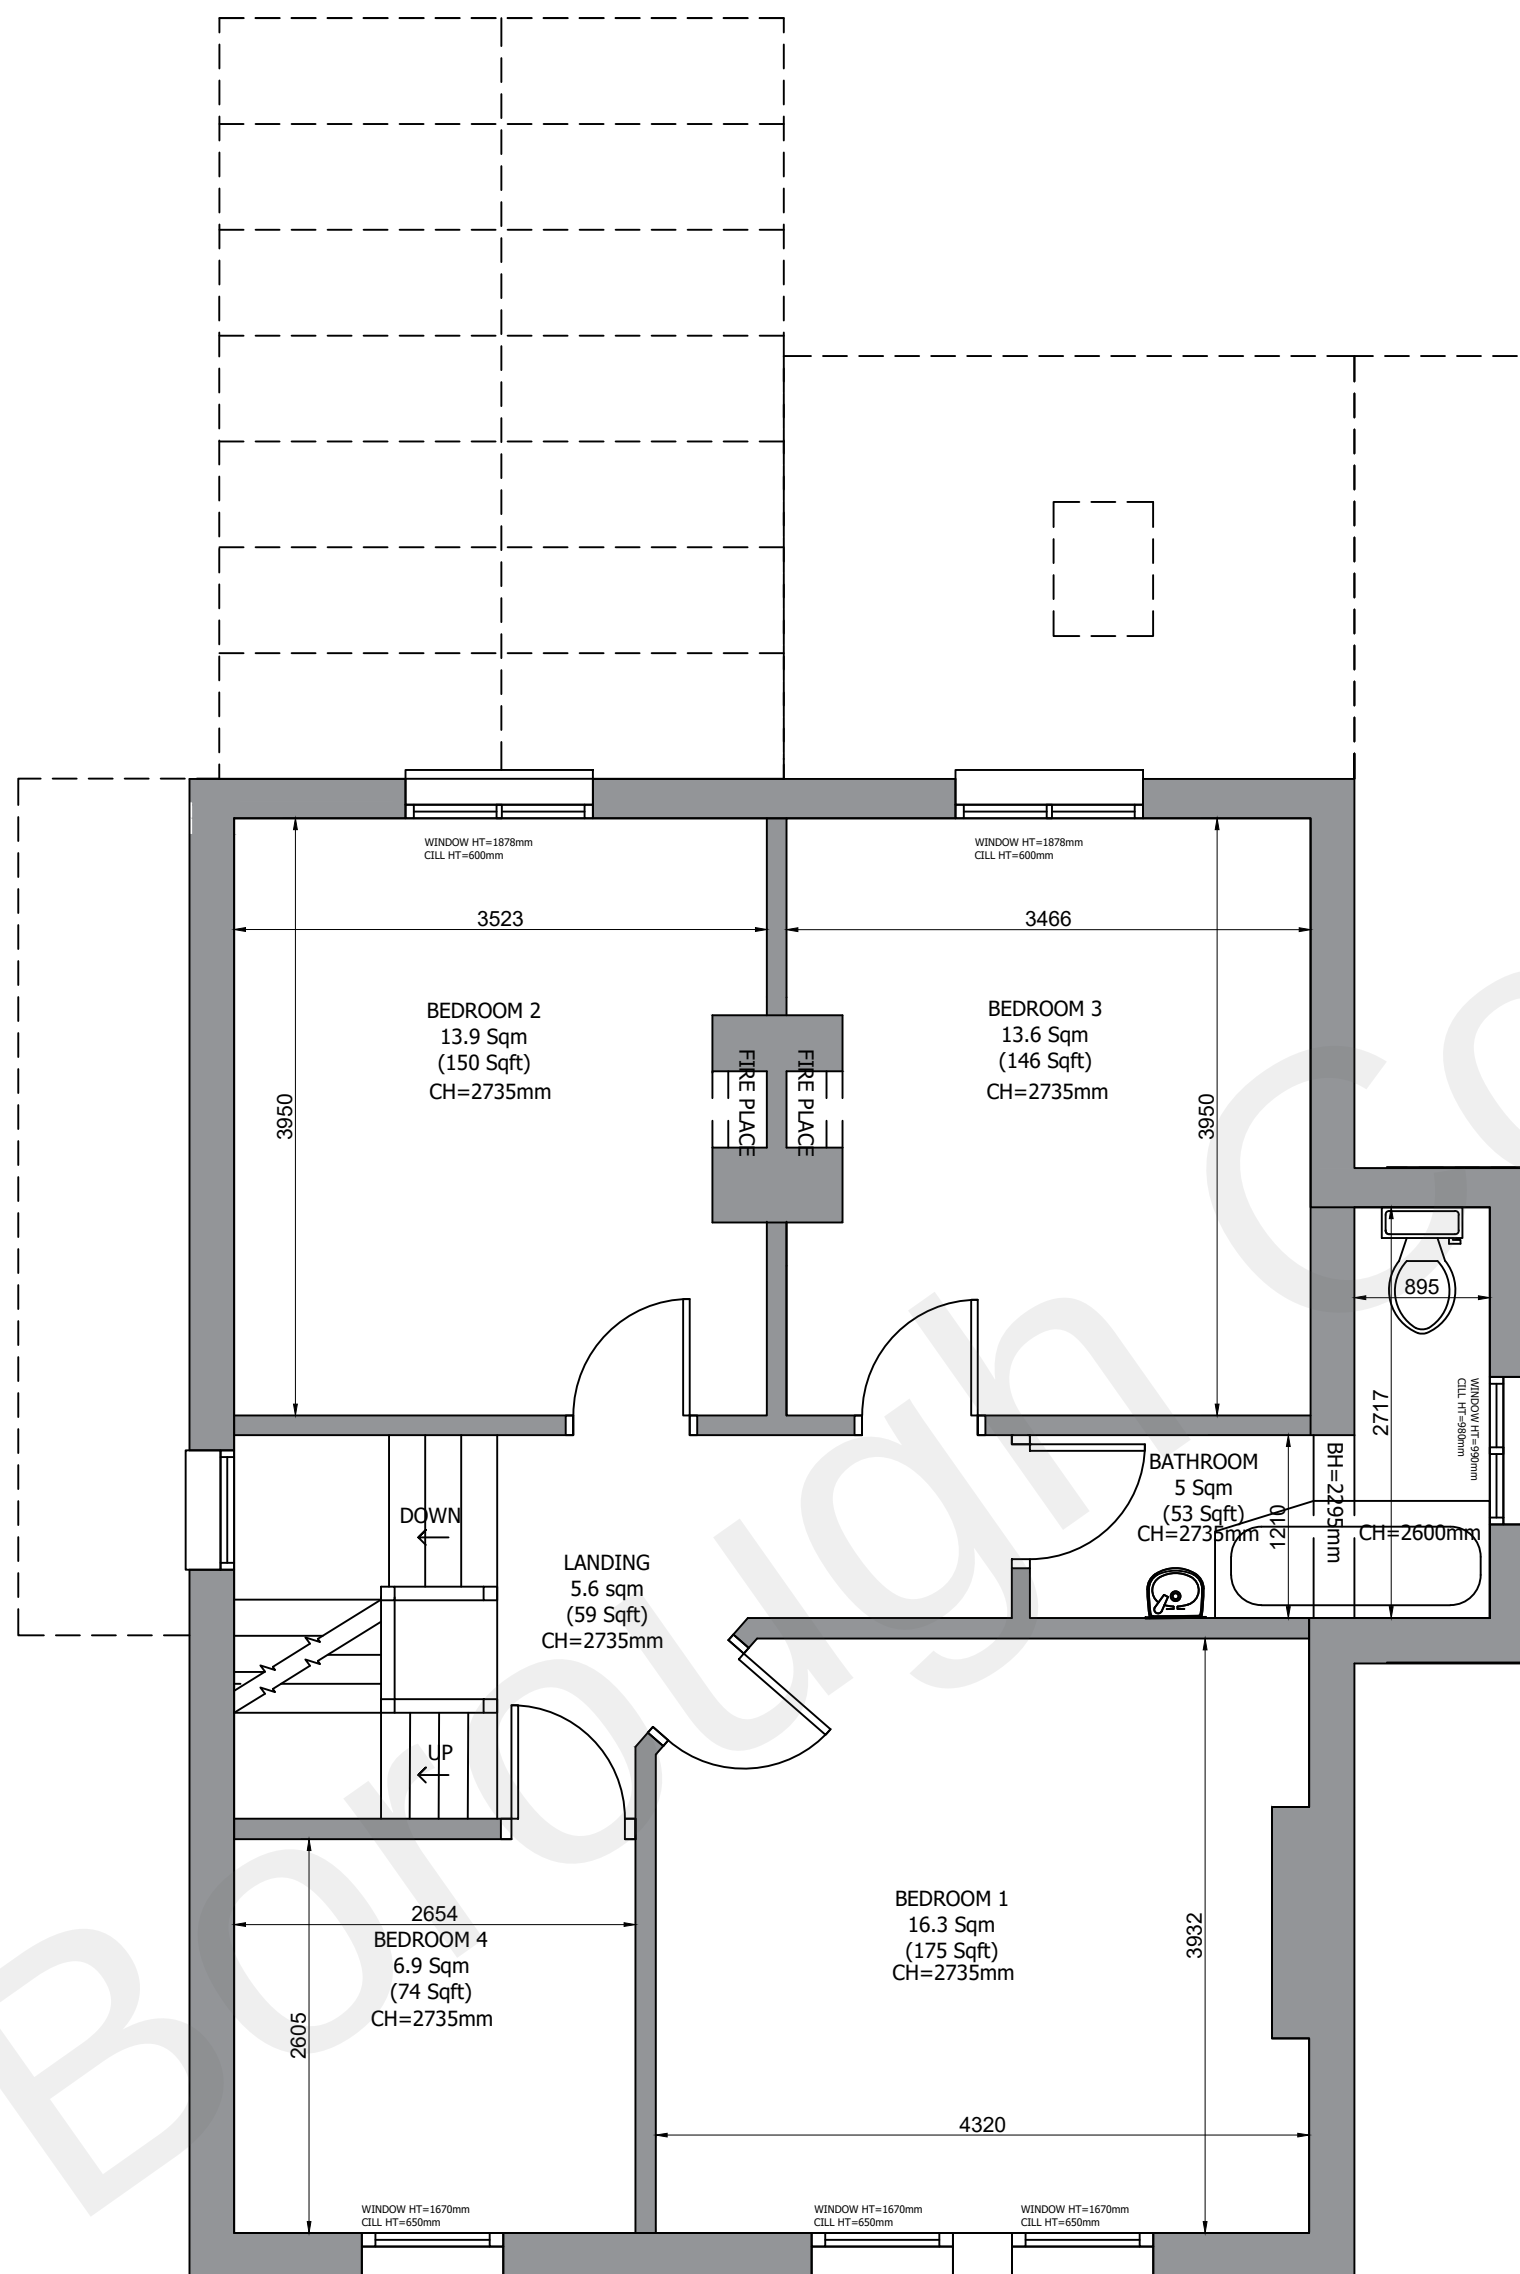


FIRST FLOOR: FLOOR PLAN
SCALE 1:50@A1

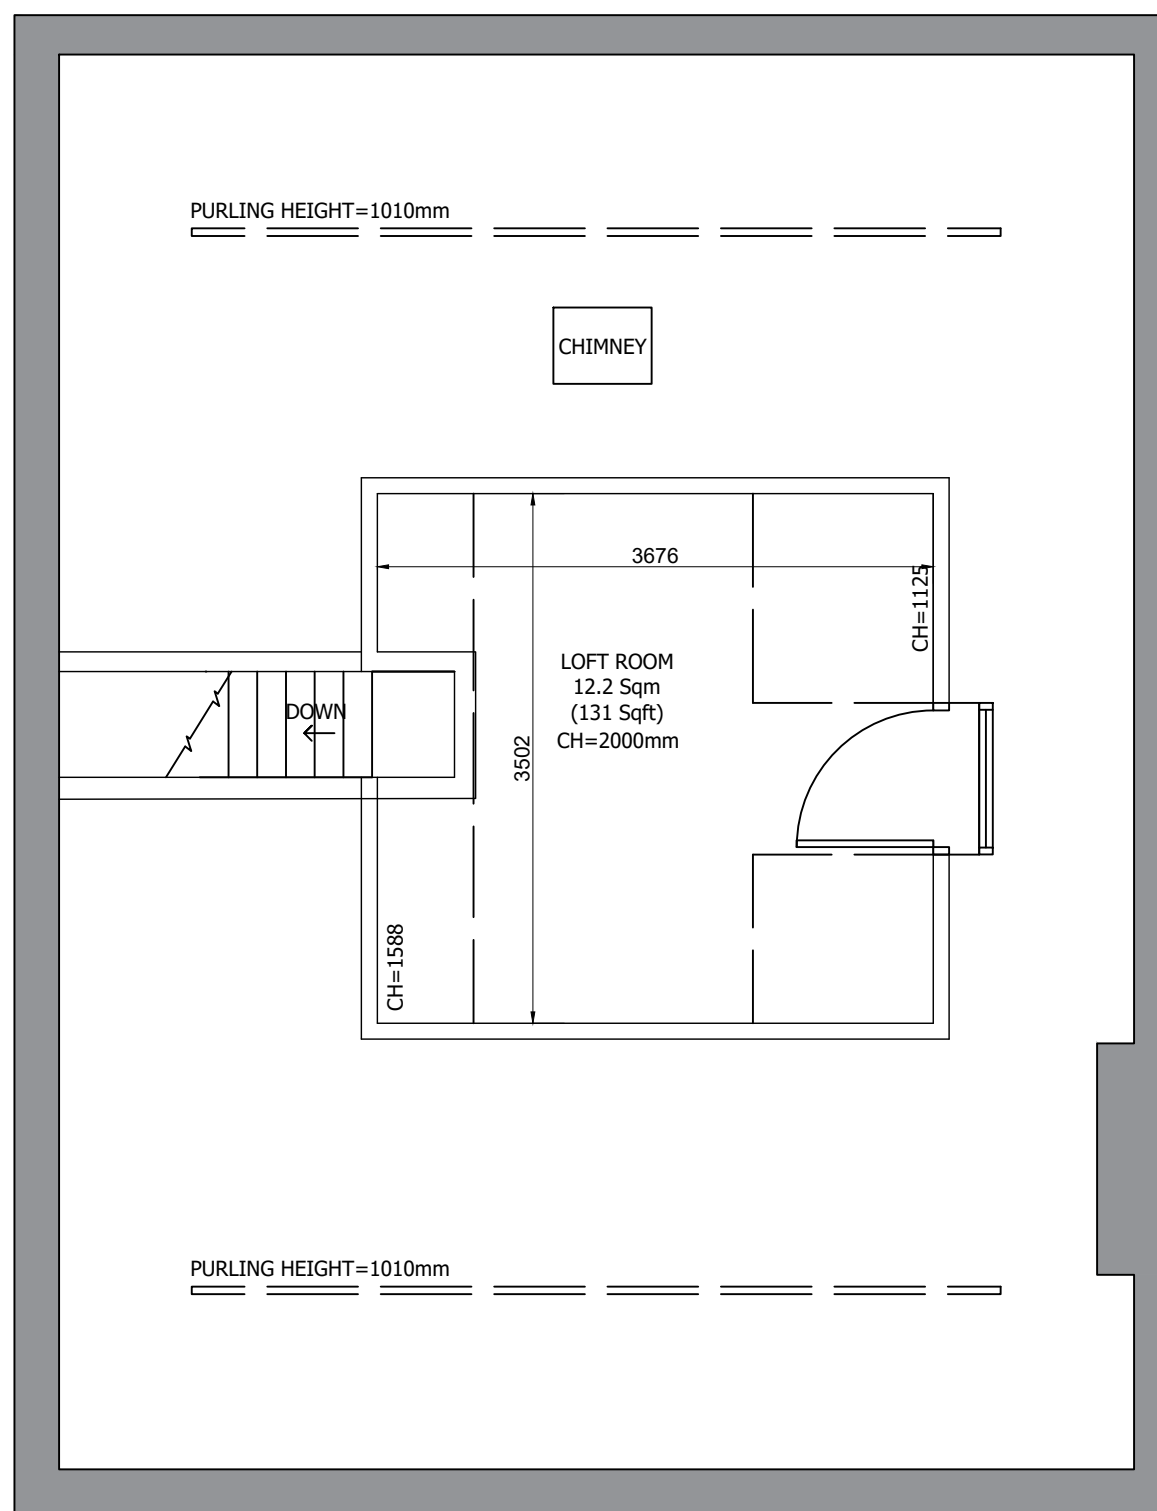

LOFT PLAN: FLOOR PLAN
SCALE 1:50@A1

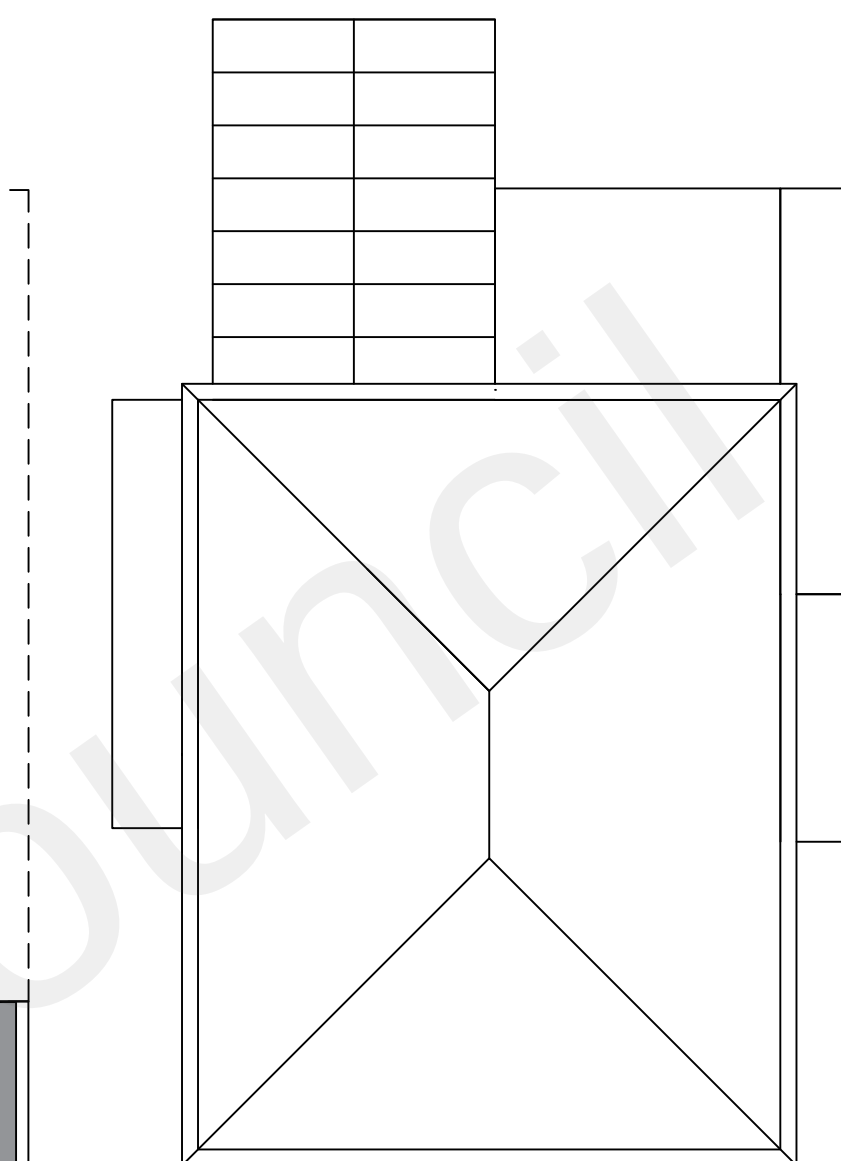


EXISTING ROOF PLAN: PLAN VIEW
SCALE 1:100@A1

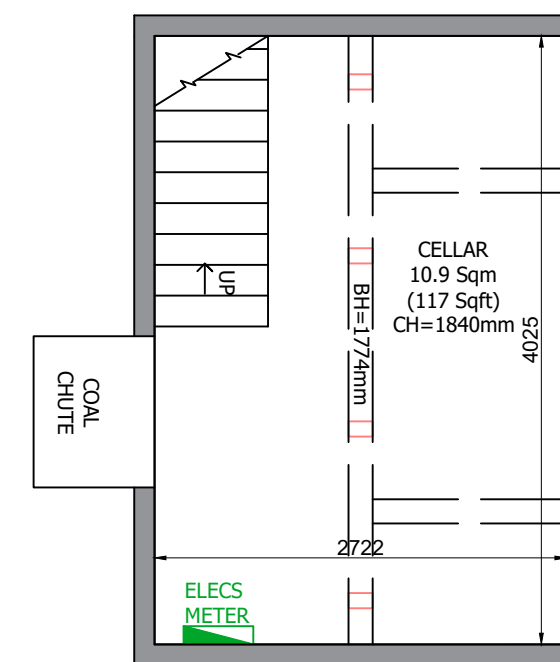

CELLAR: FLOOR PLAN
SCALE 1:50@A1


SCALE BAR 1:50 (meters)

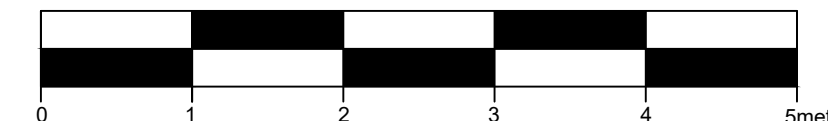

SCALE BAR 1:100 (meters)



- GENERAL NOTES:
- ALL WORKS WITHIN THIS DOCUMENT TO BE INSTALLED/CARRIED OUT IN COMPLIANCE WITH THE LATEST BUILDING REGULATIONS AND BRITISH STANDARDS. DISCREPANCIES TO BE REPORTED TO THE DESIGNER PRIOR TO WORK COMMENCING OR MATERIALS ORDERED.
 - DRAWINGS TO BE READ IN CONJUNCTION WITH APPROVED PLANNING DRAWINGS AND APPROVED STRUCTURAL CALCULATIONS. NO WORK IS TO COMMENCE ON SITE UNTIL ALL PLANNING CONDITIONS ARE APPROVED.
 - CONTRACTOR TO CONFIRM ALL ON SITE DIMENSIONS PRIOR TO MANUFACTURE /INSTALLATION AND MUST REPORT ANY DISCREPANCIES BACK TO DESIGNER.
 - THIS DRAWING MUST NOT BE SCALED, WORK TO DIMENSIONS ONLY.
 - ANY CONSTRUCTION/MANUFACTURE DRAWINGS IN THIS DOCUMENT ARE INDICATIVE. IT IS THE RESPONSIBILITY OF THE CONTRACTOR TO ENSURE THEY ARE FIT FOR PURPOSE, AND MAKE AMENDMENTS WHERE NECESSARY.
 - THE CONTENTS OF THIS DOCUMENT ARE THE PROPERTY OF BEVERLEY ANN DESIGN LTD AND MUST NOT BE COPIED OR DISTRIBUTED IN WHOLE OR PART WITHOUT FORMAL CONSENT.

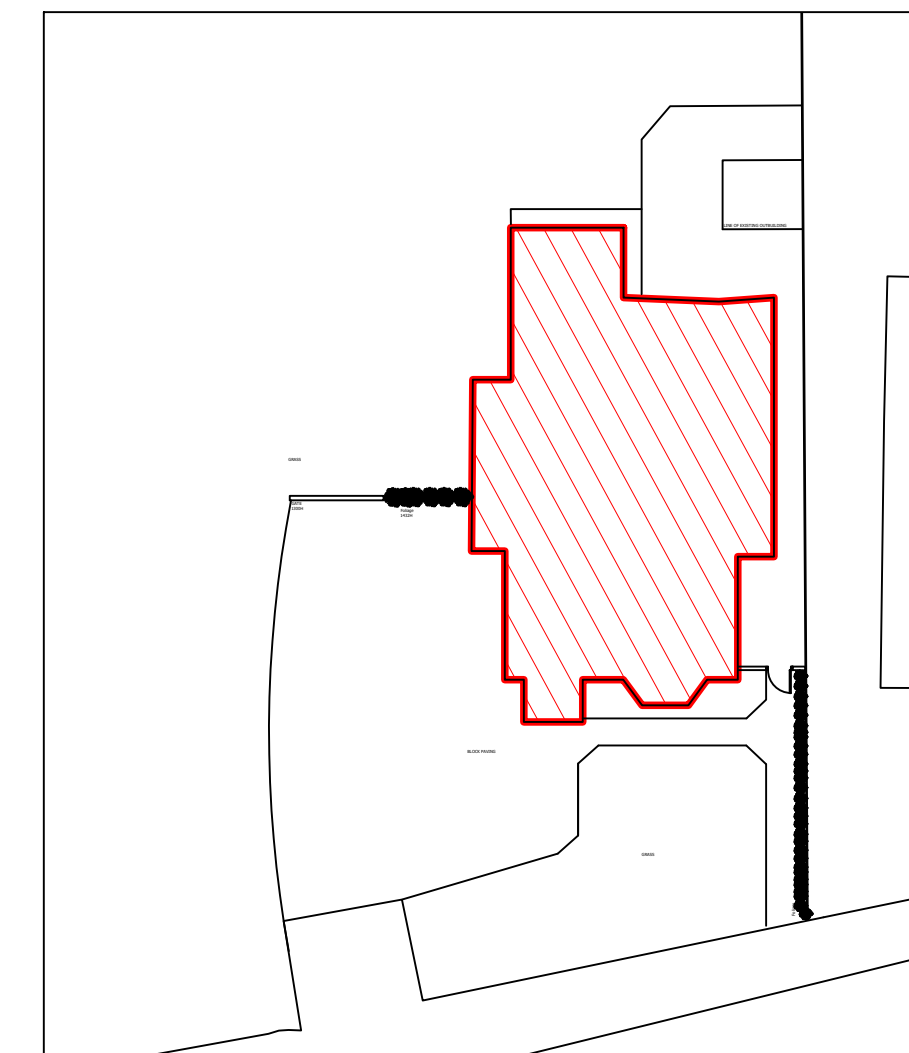

SITE MAP
SCALE 1:250@A1

REV	DATE	DESCRIPTION
00	01.09.2021	EXISTING INFORMATION PRODUCED
01	30.09.2021	EXISTING ROOF DETAILS ADDED

PROJECT: HOUSE EXTENSION		
PROJECT NUMBER: BADL_9000_001		
PROJECT ADDRESS: MAYCROFT WROTHAM ROAD MOEPHAM DA13 0HT		
DRAWING NAME: EXISTING FLOOR PLANS		
PURPOSE: PLANNING APPLICATION		
DRAWING NUMBER: 9000-A-100		REVISION: 01
SCALE: AS SHOWN		DRAWING STATUS: EXISTING
DATE: 01.09.2021	DRAWN: BADL	ISSUED: BADL
 BEVERLEY ANN DESIGN LTD PLANNING & ARCHITECTURAL DESIGN 20-22 WENLOCK ROAD, LONDON, N1 7GU EMAIL: info@beverleyannandesign.com PHONE: 07877 531271		