



ELEVATION A: EXISTING FRONT ELEVATION
SCALE 1:50@A1



ELEVATION B: EXISTING SIDE ELEVATION
SCALE 1:50@A1




ELEVATION C: EXISTING REAR ELEVATION
SCALE 1:50@A1



ELEVATION D: EXISTING SIDE ELEVATION
SCALE 1:50@A1

- GENERAL NOTES:
1. ALL WORKS WITHIN THIS DOCUMENT TO BE INSTALLED/CARRIED OUT IN COMPLIANCE WITH THE LATEST BUILDING REGULATIONS AND BRITISH STANDARDS. DISCREPANCIES TO BE REPORTED TO THE DESIGNER PRIOR TO WORK COMMENCING OR MATERIALS ORDERED.
 2. DRAWINGS TO BE READ IN CONJUNCTION WITH APPROVED PLANNING DRAWINGS AND APPROVED STRUCTURAL CALCULATIONS. NO WORK IS TO COMMENCE ON SITE UNTIL ALL PLANNING CONDITIONS ARE APPROVED.
 3. CONTRACTOR TO CONFIRM ALL ON SITE DIMENSIONS PRIOR TO MANUFACTURE /INSTALLATION AND MUST REPORT ANY DISCREPANCIES BACK TO DESIGNER.
 4. THIS DRAWING MUST NOT BE SCALED, WORK TO DIMENSIONS ONLY.
 5. ANY CONSTRUCTION/MANUFACTURE DRAWINGS IN THIS DOCUMENT ARE INDICATIVE. IT IS THE RESPONSIBILITY OF THE CONTRACTOR TO ENSURE THEY ARE FIT FOR PURPOSE, AND MAKE AMENDMENTS WHERE NECESSARY.
 6. THE CONTENTS OF THIS DOCUMENT ARE THE PROPERTY OF BEVERLEY ANN DESIGN LTD AND MUST NOT BE COPIED OR DISTRIBUTED IN WHOLE OR PART WITHOUT FORMAL CONSENT.

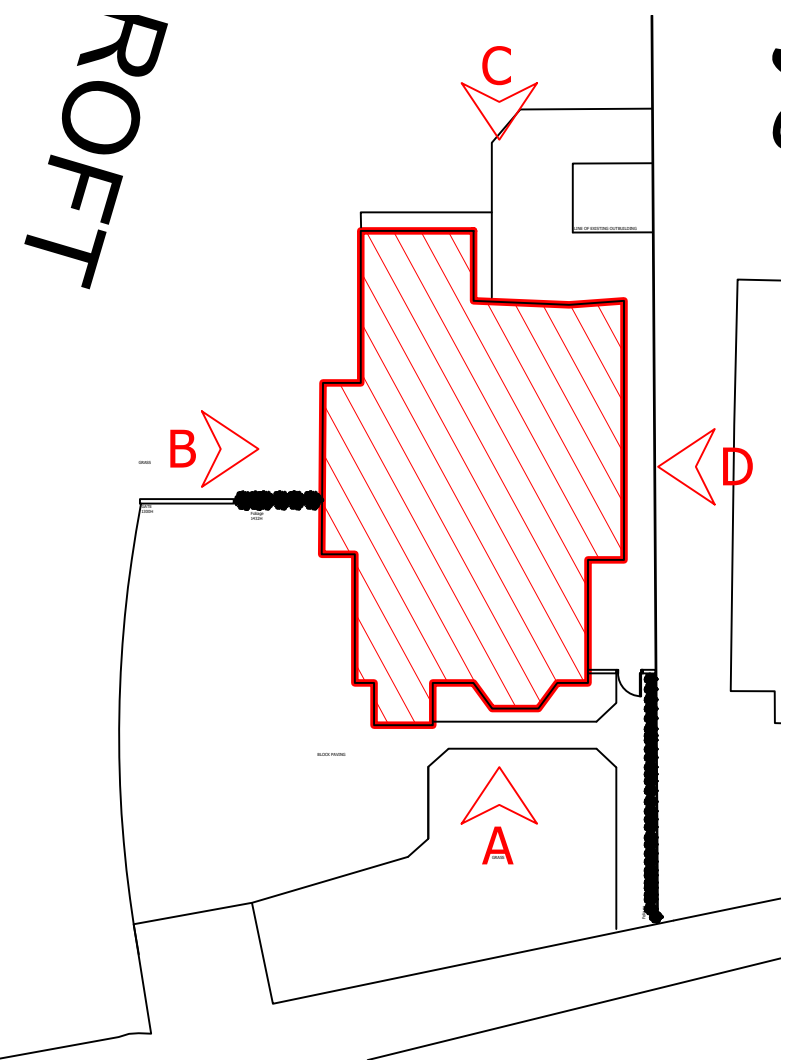

SITE MAP
SCALE 1:250@A1

REV	DATE	DESCRIPTION
00	01.09.2021	EXISTING INFORMATION PRODUCED

PROJECT: HOUSE EXTENSION		
PROJECT NUMBER: BADL_9000_001		
PROJECT ADDRESS: MAYCROFT WROTHAM ROAD MOEPHAM DA13 0HT		
DRAWING NAME: EXISTING ELEVATION		
PURPOSE: PLANNING APPLICATION		
DRAWING NUMBER: 9000-A-101	REVISION: 00	
SCALE: 1:50@A1	DRAWING STATUS: EXISTING	
DATE: 01.09.2021	DRAWN: BADL	ISSUED: BADL

SCALE BAR 1:50 (meters)

