



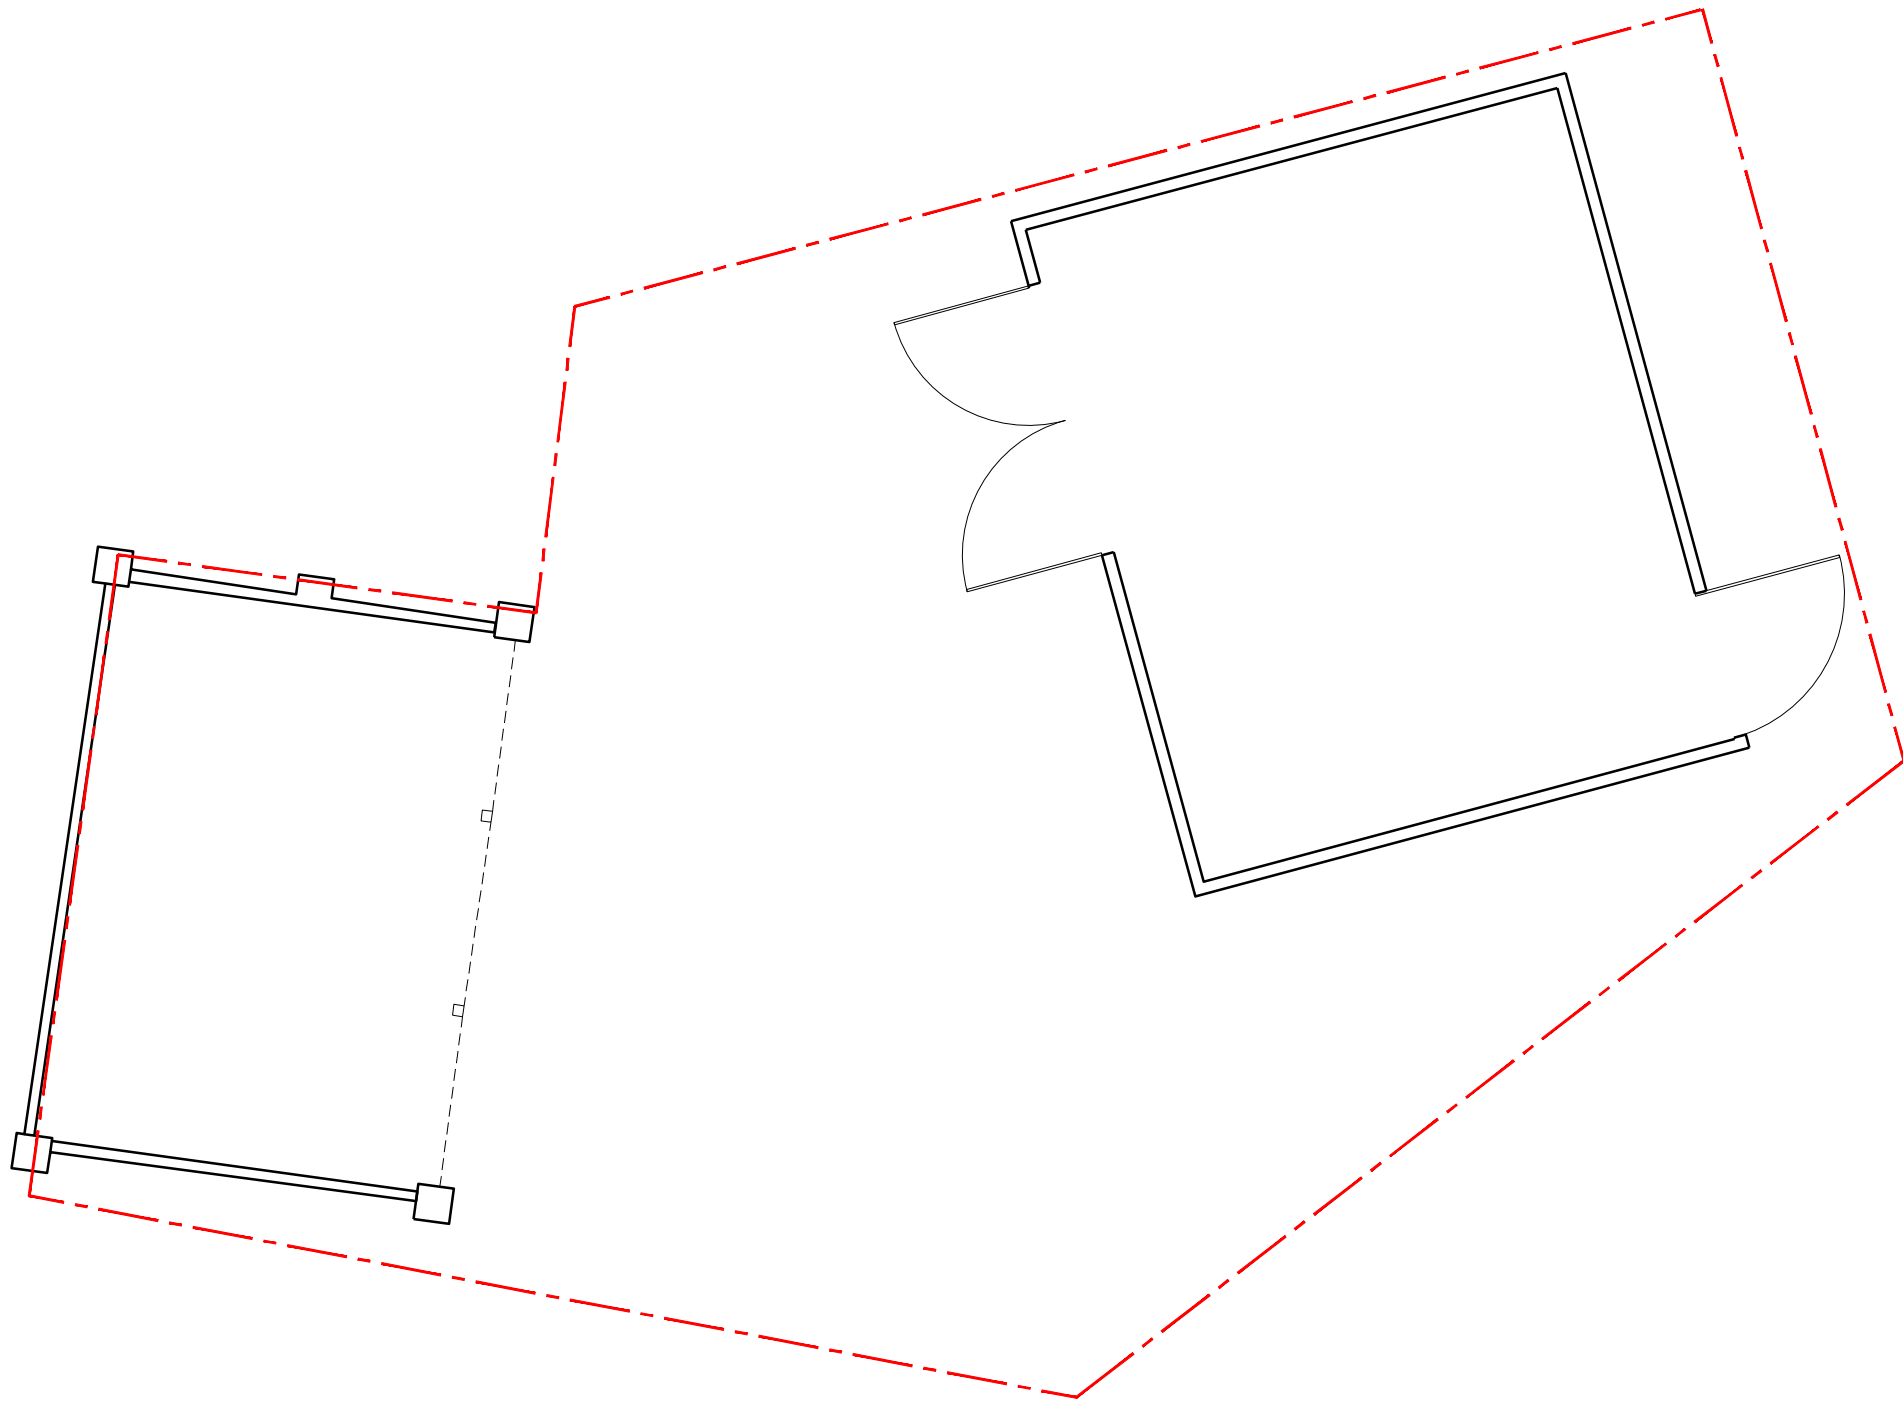

1 PLAN
Existing Ground Floor plans
SCALE 1: 100

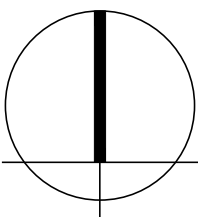

FOR INFORMATION

REV	DESCRIPTION	DR / CH	DATE
			Brimsole Farm
			Brimstone Hill, Meopham, DA13 0BN
			Existing Floor Plans

Scale @ A1	1:100
Created	September 2023
Drawn By	MW
Checked By	JL
Purpose of Issue	FOR INFORMATION

OPEN architecture

OPEN architecture	Architecture
	Building Surveying
	Project Management
	Interior Design

Anton House	www.openarc.co.uk
South Park	T +44 01732 779590
Sevenoaks / Kent / TN13 1EB	F +44 01732 741316

Job Reference	Drawing Number	Rev
23121	E011	-

