


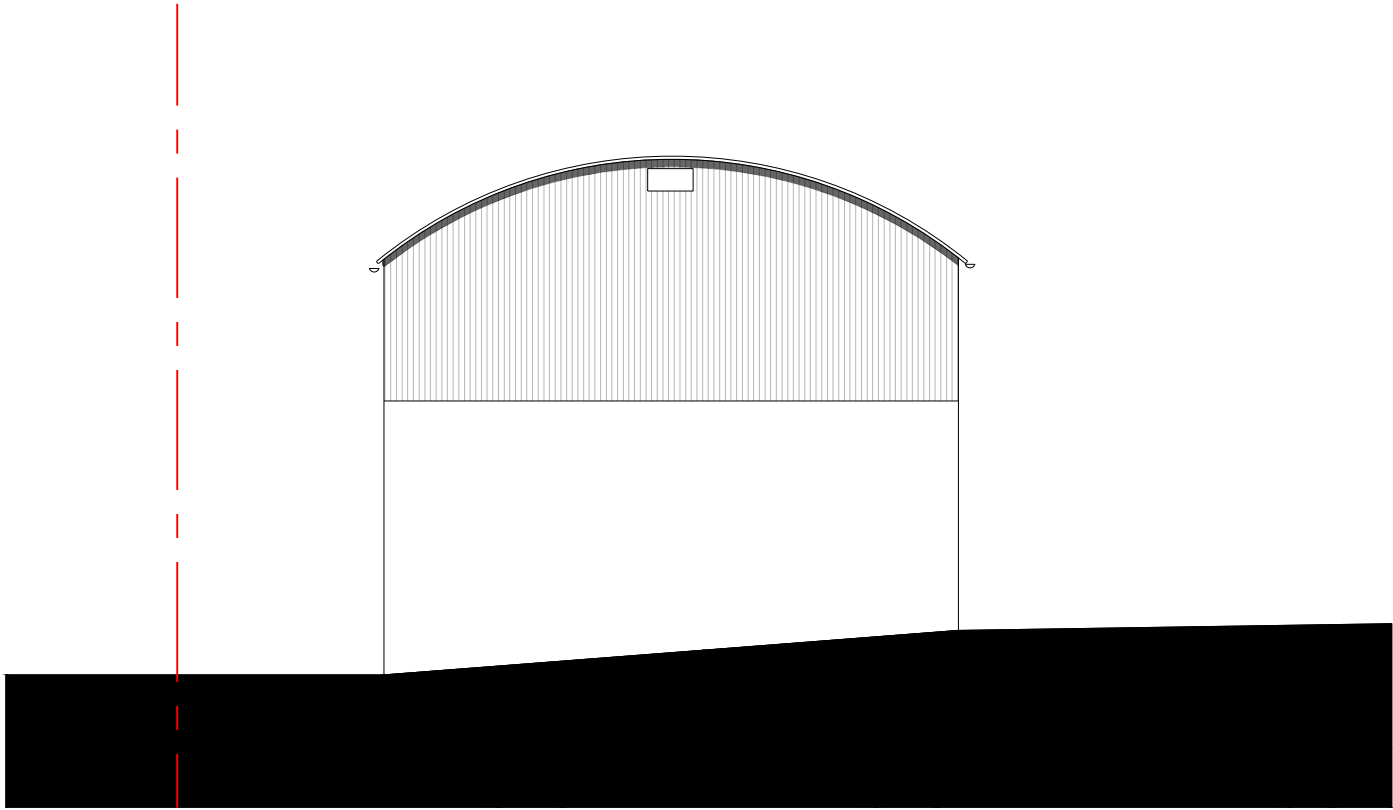


1 ELEVATION
Proposed Front Elevation SCALE 1: 100



2 ELEVATION
Proposed Side Elevation SCALE 1: 100



3 ELEVATION
Proposed Rear Elevation SCALE 1: 100

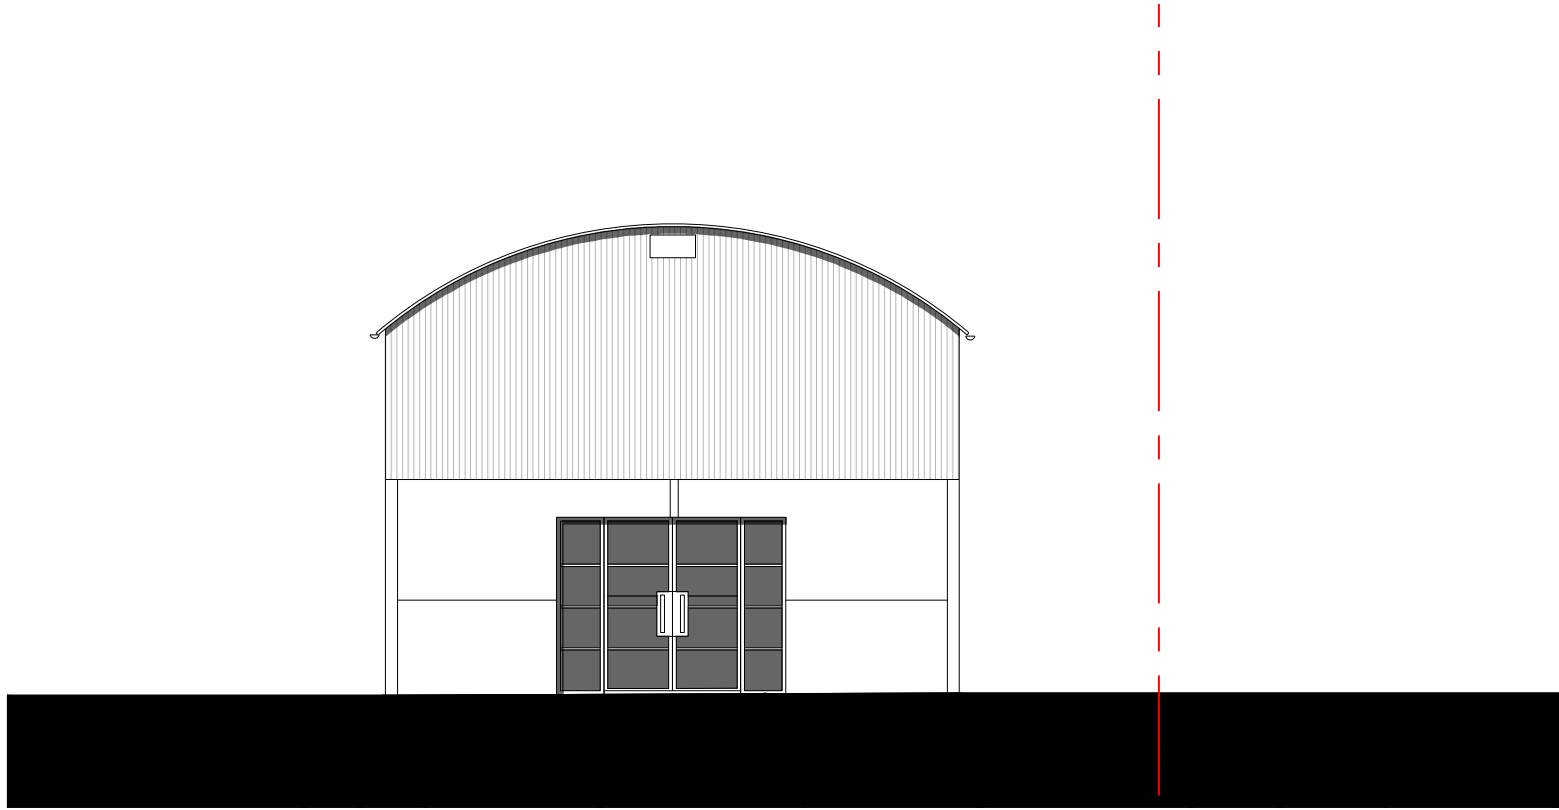

4 ELEVATION
Proposed Side Elevation SCALE 1: 100

PLANNING

REV	DESCRIPTION	DR / CH	DATE
			Brimsole Farm
			Brimstone Hill, Meopham, DA13 0BN
			Proposed Elevations

Scale @ A1	1:100
Created	October 2023
Drawn By	TU
Checked By	JL
Purpose of Issue	PLANNING

OPEN architecture

OPEN architecture	Architecture
	Building Surveying
	Project Management
	Interior Design

Anton House	www.openarc.co.uk
South Park	T +44 01732 779590
Sevenoaks / Kent / TN13 1EB	F +44 01732 741316

Job Reference	Drawing Number	Rev
23121	P 450	-

