




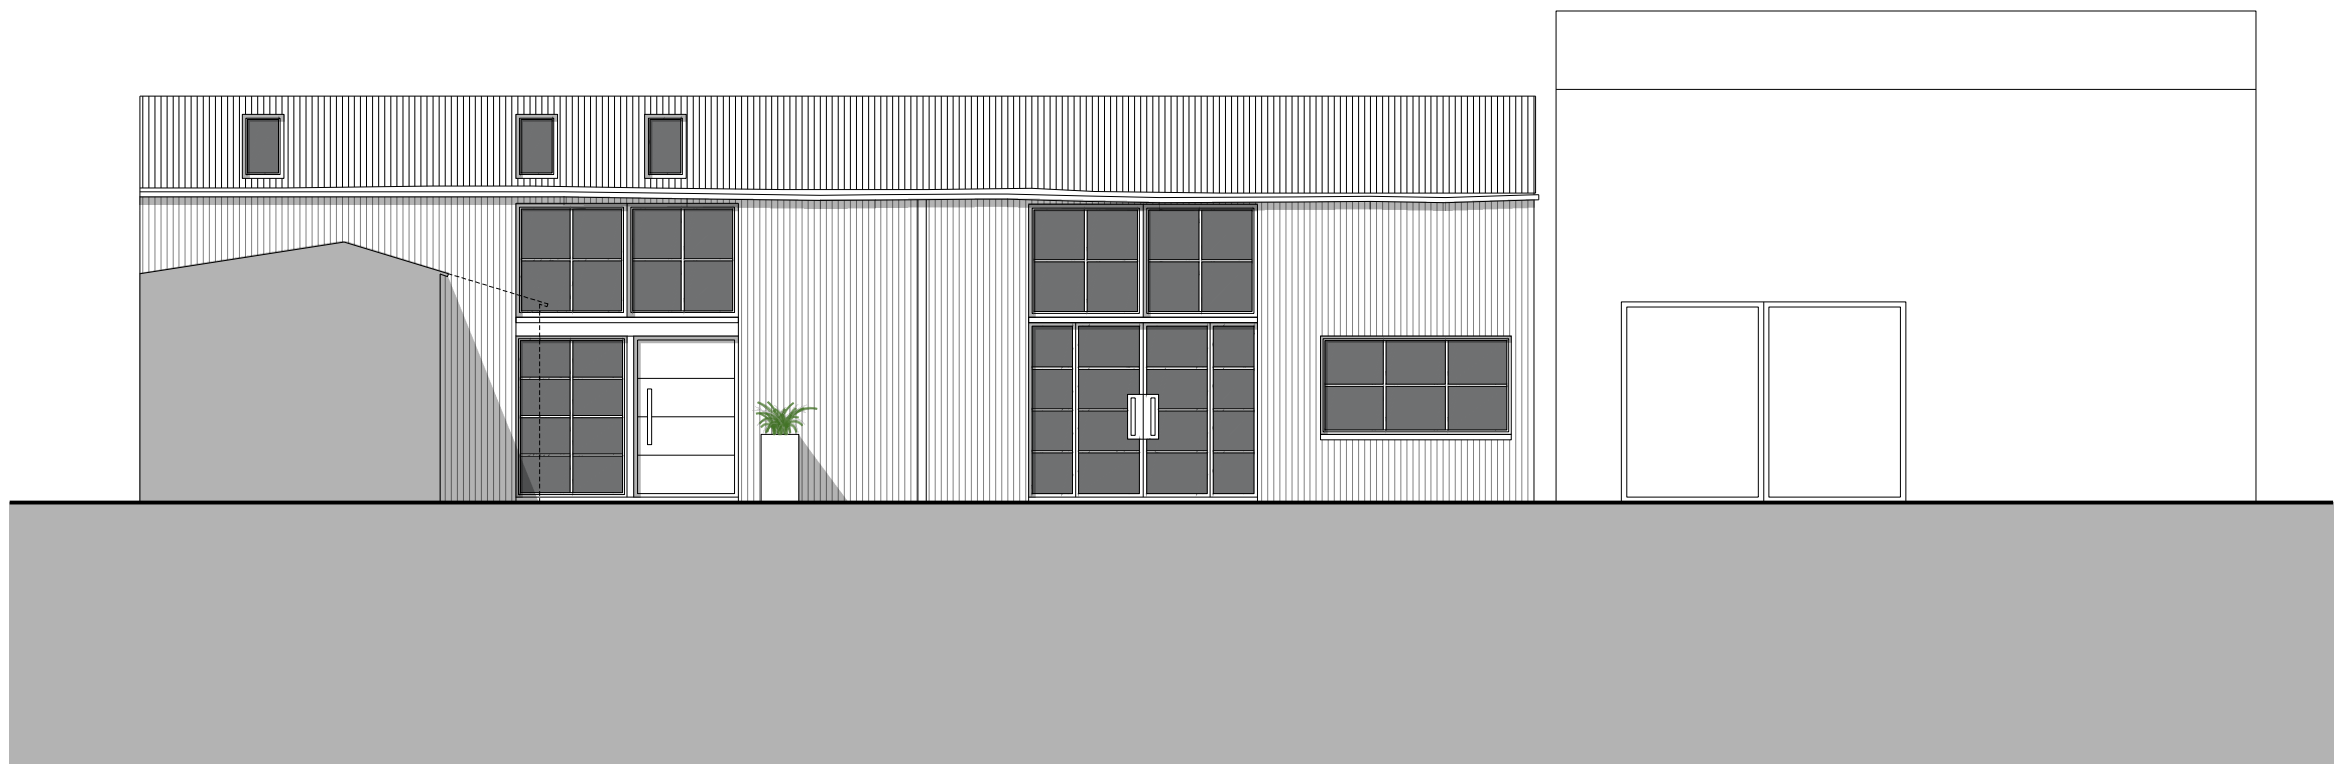


1 PLAN
Proposed Front Elevation
SCALE 1: 100

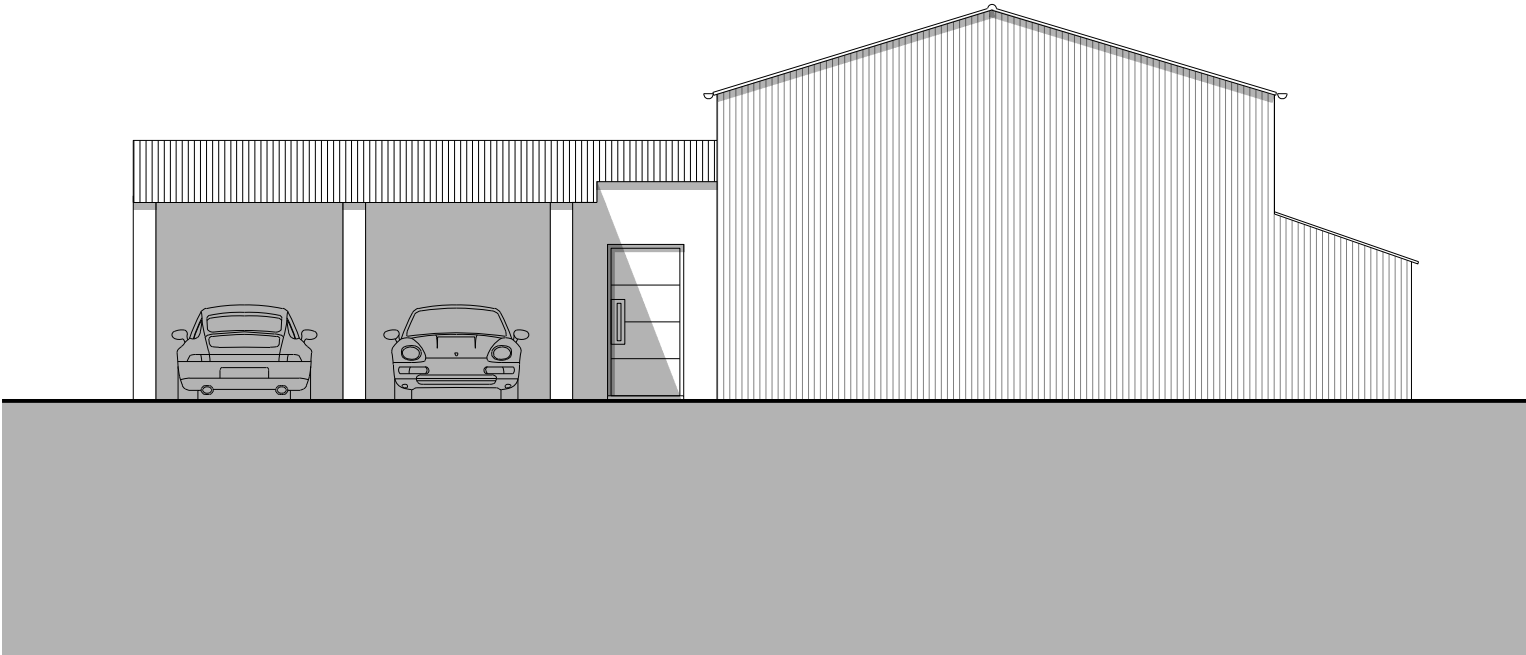

3 PLAN
Proposed Side Elevation
SCALE 1: 100

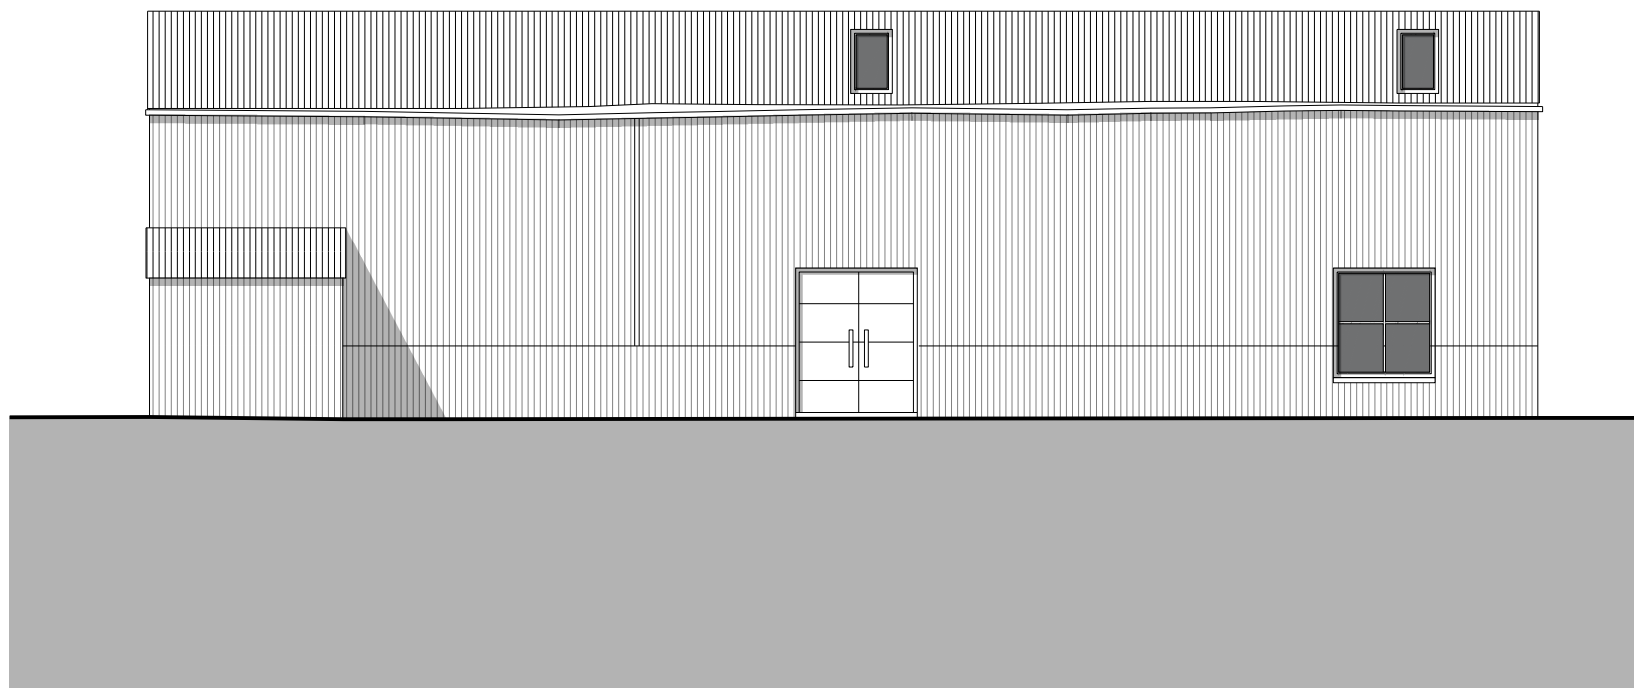

2 PLAN
Proposed Rear Elevation
SCALE 1: 100

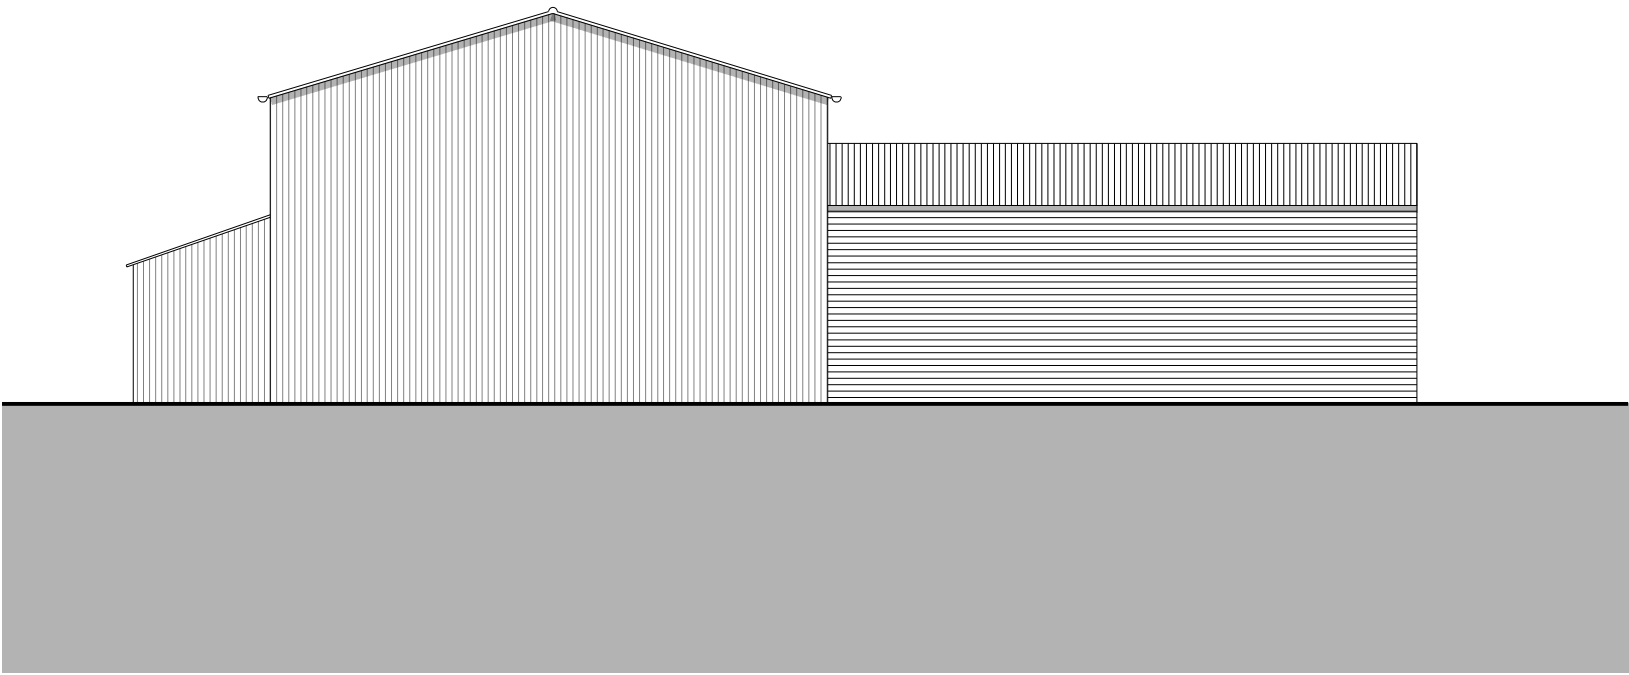

4 PLAN
Proposed Side Elevation
SCALE 1: 100

PRELIMINARY

REV	DESCRIPTION	DR / CH	DATE

Brimsole Farm
Meopham Kent TN13 0BN

Proposed Elevations

Scale @ A1	1:100
Created	-
Drawn By	GN
Checked By	JL
Purpose of Issue	PLANNING

OPEN architecture

OPEN architecture	Architecture
	Building Surveying
	Project Management
	Interior Design

Anton House	www.openarc.co.uk
South Park	T +44 01732 779590
Sevenoaks / Kent / TN13 1EB	F +44 01732 741316

Job Reference	Drawing Number	Rev
22098	P450	-

