


For construction purposes do not scale from this drawing  
Use figured dimensions only  
If in doubt ask

All dimensions to be checked on site

Work to be carried out in accordance with by-laws and  
regulations of local authorities and statutory undertakers

[notes](#)

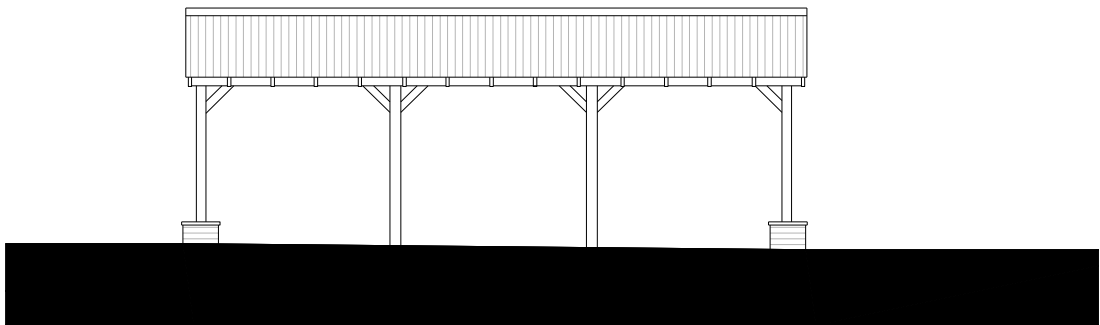


1

ELEVATION

Proposed Car Port Front Elevation

SCALE 1: 100

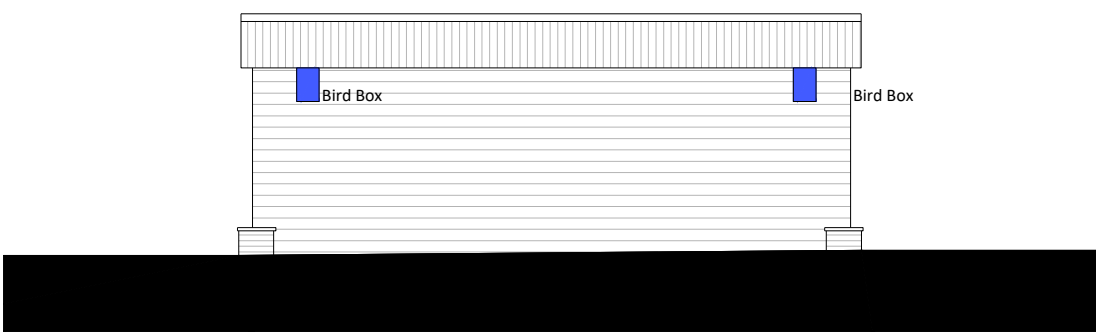


2

PLAN

Proposed Car Port Side Elevation

SCALE 1: 100

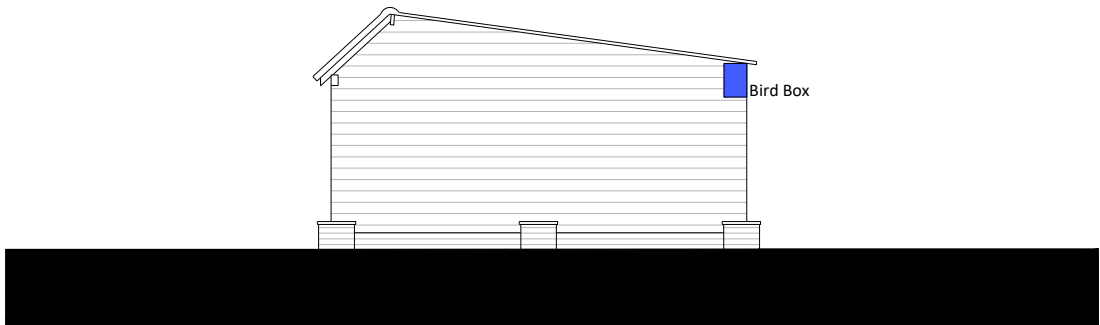

3

ELEVATION

Proposed Car Port Side Elevation

SCALE 1: 100

PRELIMINARY

| REV | DESCRIPTION                  | DR / CH | DATE |
|-----|------------------------------|---------|------|
|     | Brimsole Barn2               |         |      |
|     | Meopham, Kent, DA13 0BN      |         |      |
|     | Proposed Car Port Elevations |         |      |

|                  |              |
|------------------|--------------|
| Scale @ A3       | 1:100        |
| Created          | October 2023 |
| Drawn by:        | MW           |
| Checked by:      | JL           |
| Purpose of Issue | PRELIMINARY  |

OPEN architecture

|                   |                    |
|-------------------|--------------------|
| OPEN architecture | Architecture       |
|                   | Building Surveying |
|                   | Project Management |
|                   | Interior Design    |

|                             |                    |
|-----------------------------|--------------------|
| Anton House                 | www.openarc.co.uk  |
| South Park                  | T +44 01732 779580 |
| Sevenoaks / Kent / TN13 1EB | F +44 01732 741316 |

|               |                |     |
|---------------|----------------|-----|
| Job Reference | Drawing Number | Rev |
| 23121         | P451           | -   |

