



KEY


Application Boundary (0.2 Ha)

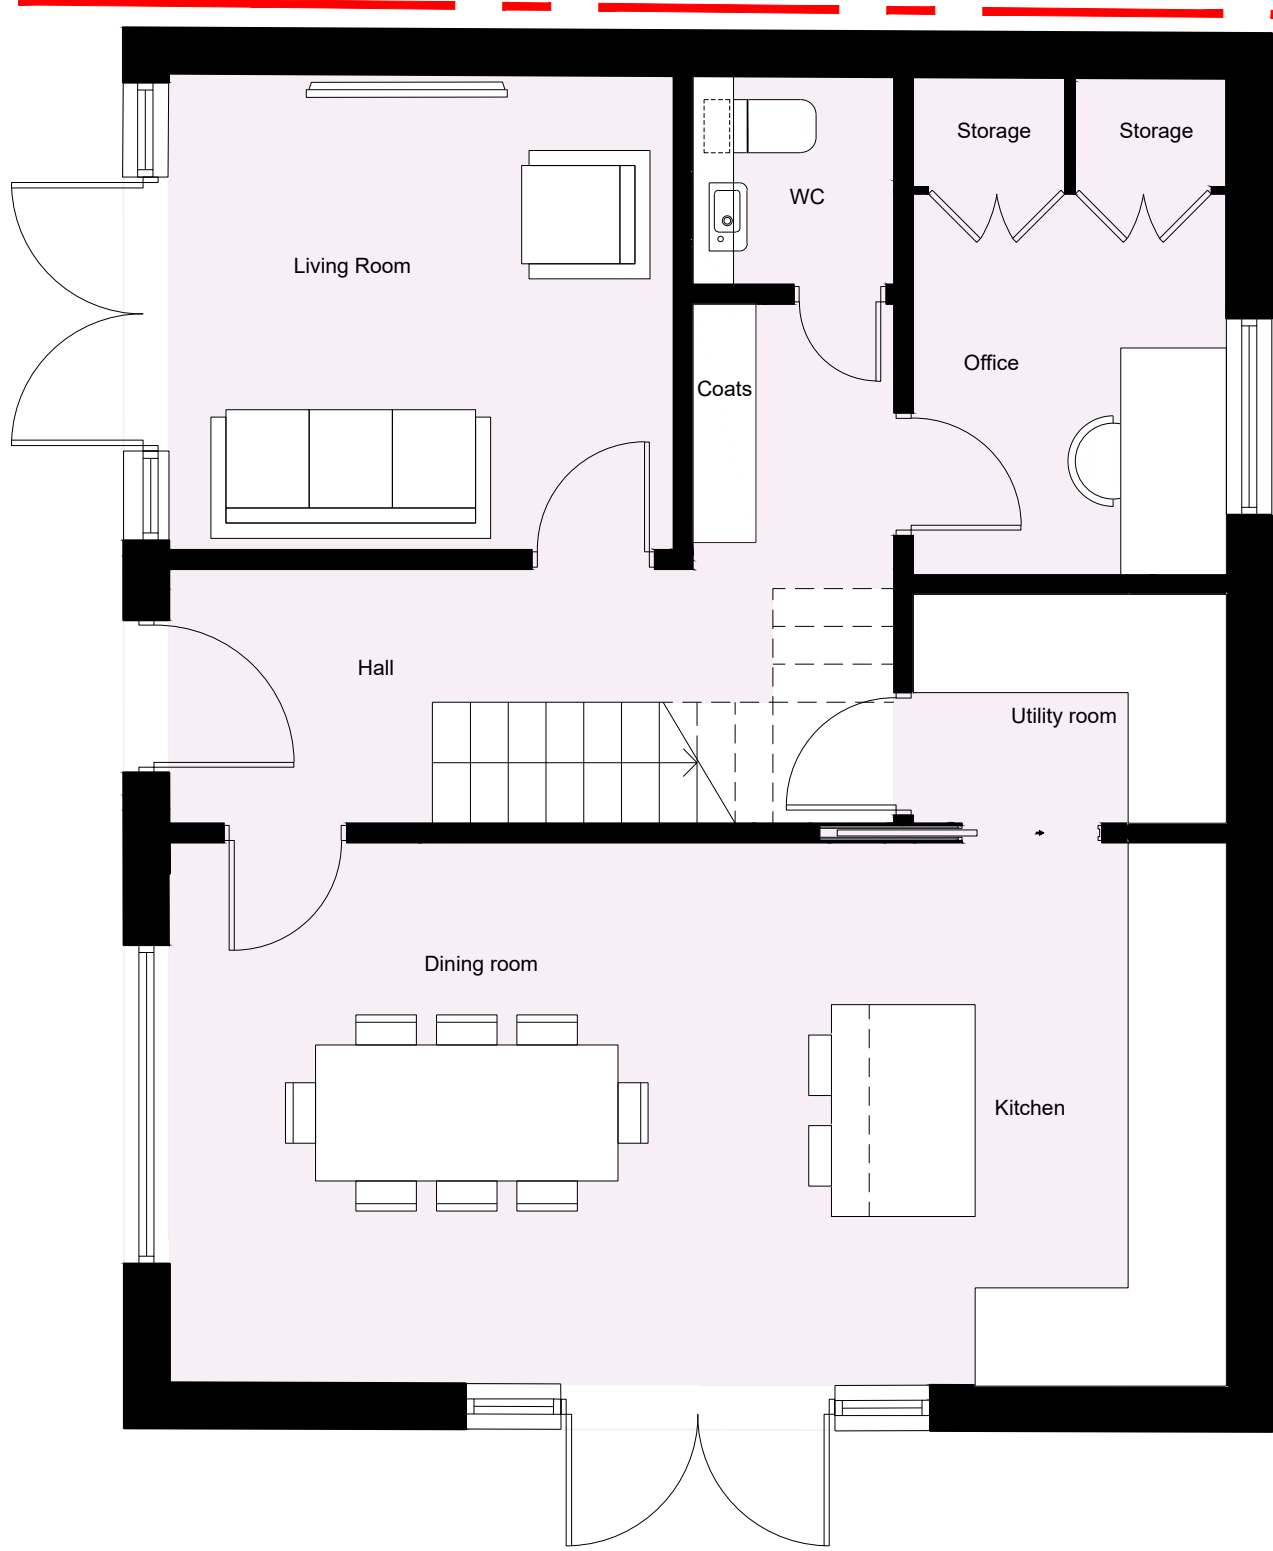

1 PLAN
Proposed Ground Floor Plan
SCALE 1: 50

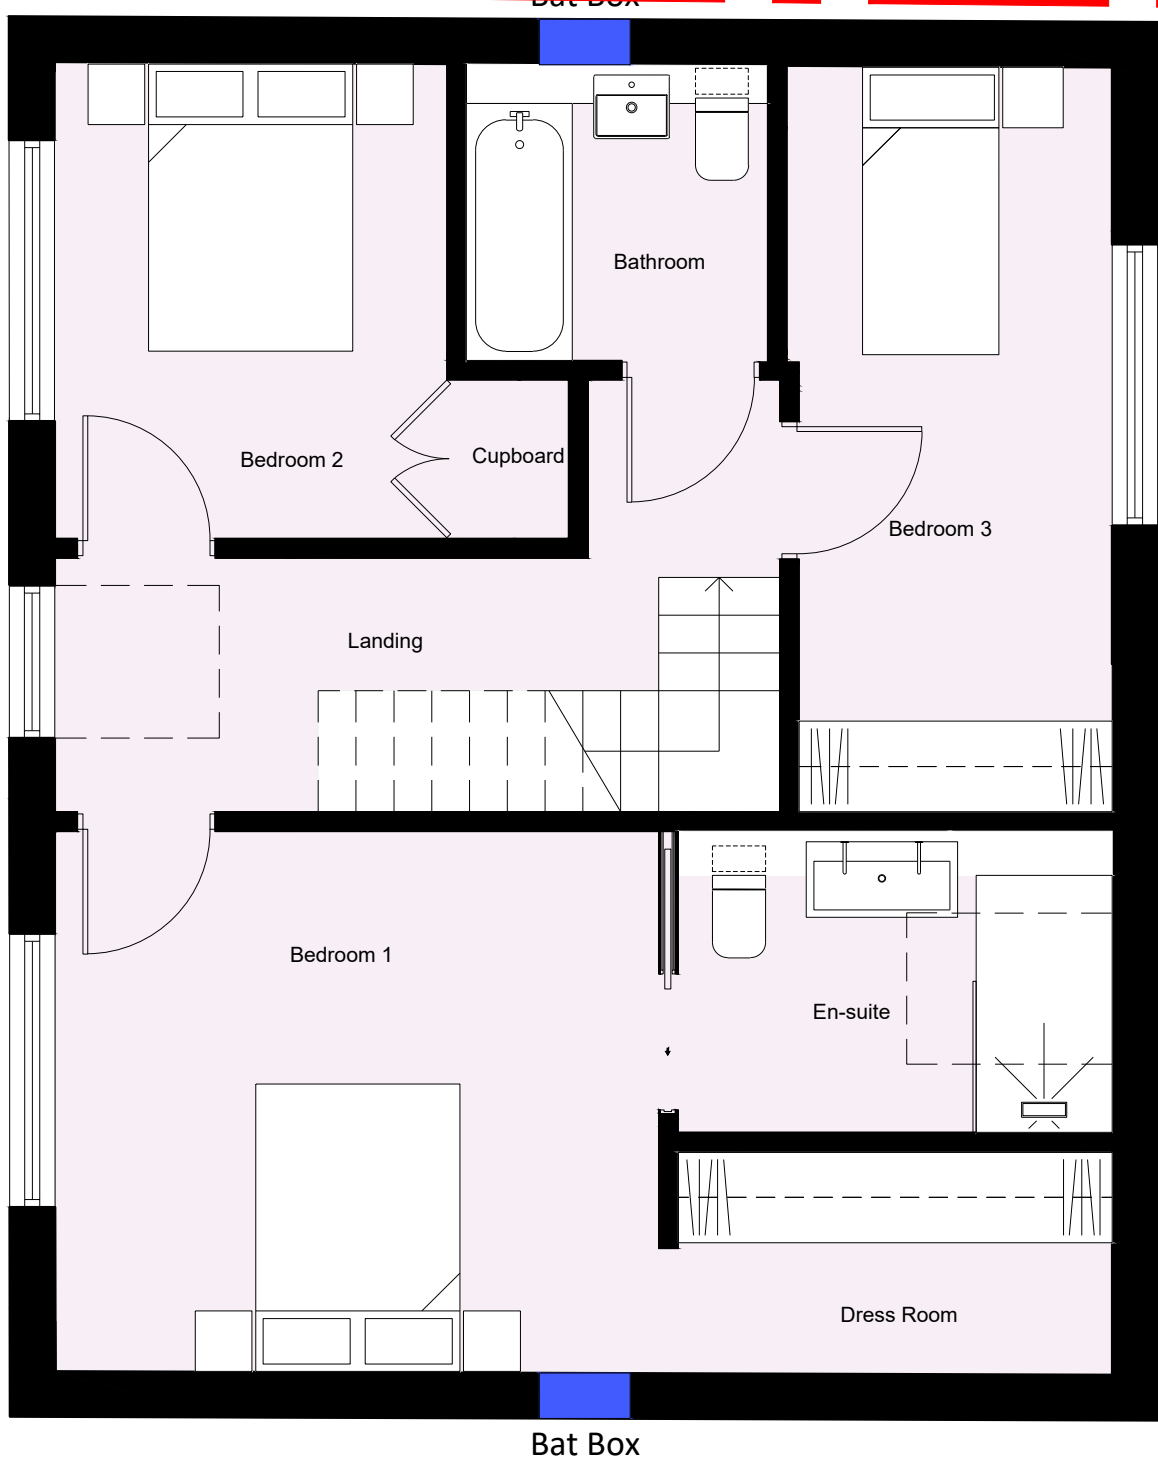

2 PLAN
Proposed First Floor Plan
SCALE 1: 50

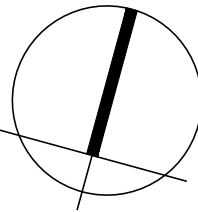

PLANNING

REV	DESCRIPTION	DR / CH	DATE

Brimsole Farm
Brimstone Hill, Meopham, DA13 0BN

Proposed Floor Plans

Scale @ A1	1:50
Created	September 2023
Drawn By	MW
Checked By	JL
Purpose of Issue	PLANNING

OPEN architecture

OPEN architecture	Architecture
	Building Surveying
	Project Management
	Interior Design

Anton House	www.openarc.co.uk
South Park	T +44 01732 779590
Sevenoaks / Kent / TN13 1EB	F +44 01732 741316

Job Reference	Drawing Number	Rev
23121	P200	-

