



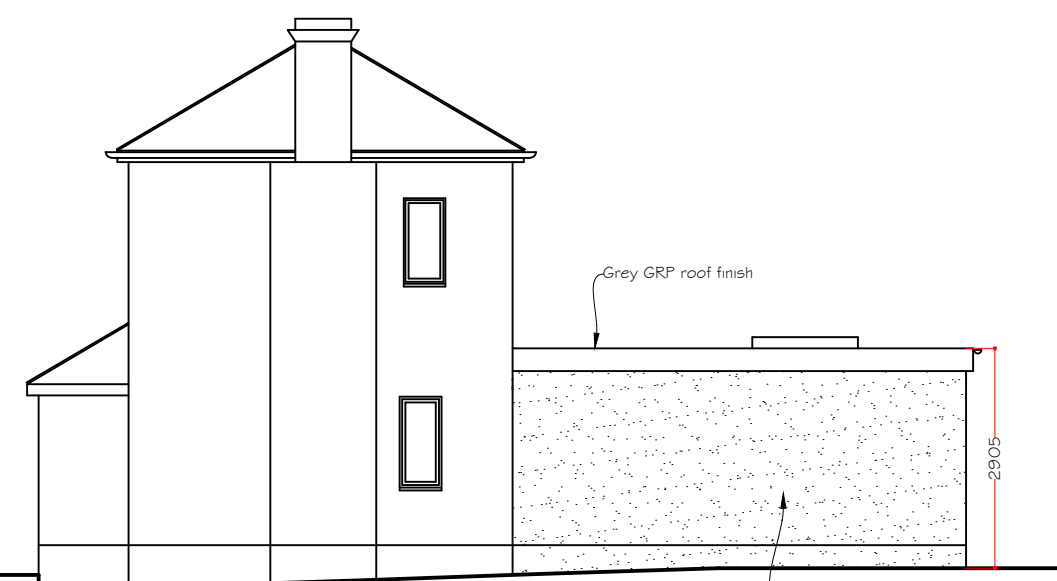

Front Elevation


Scale 1:100

 


Side Elevation



Rear Elevation

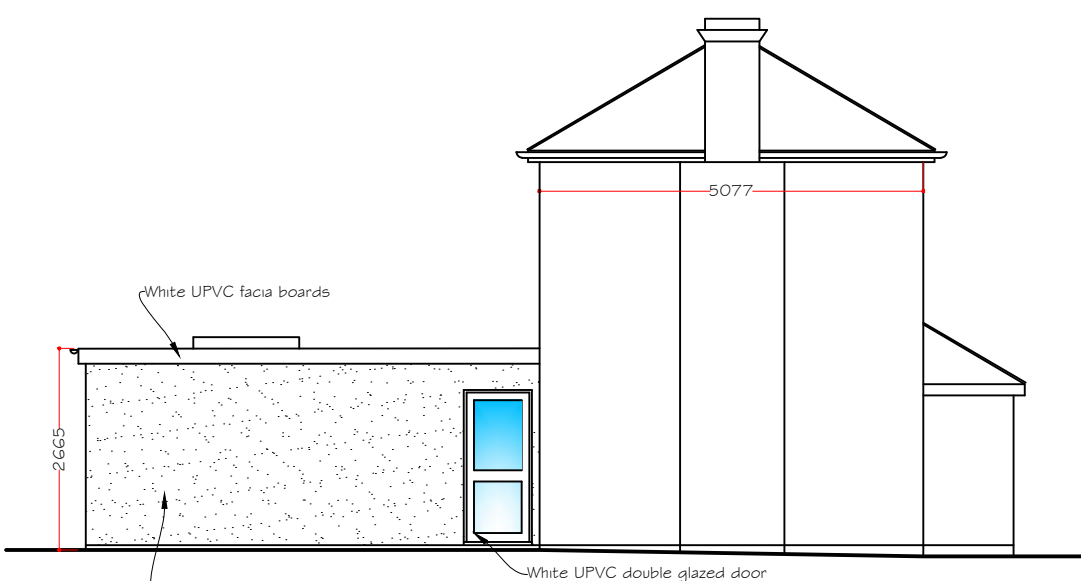


Side Elevation

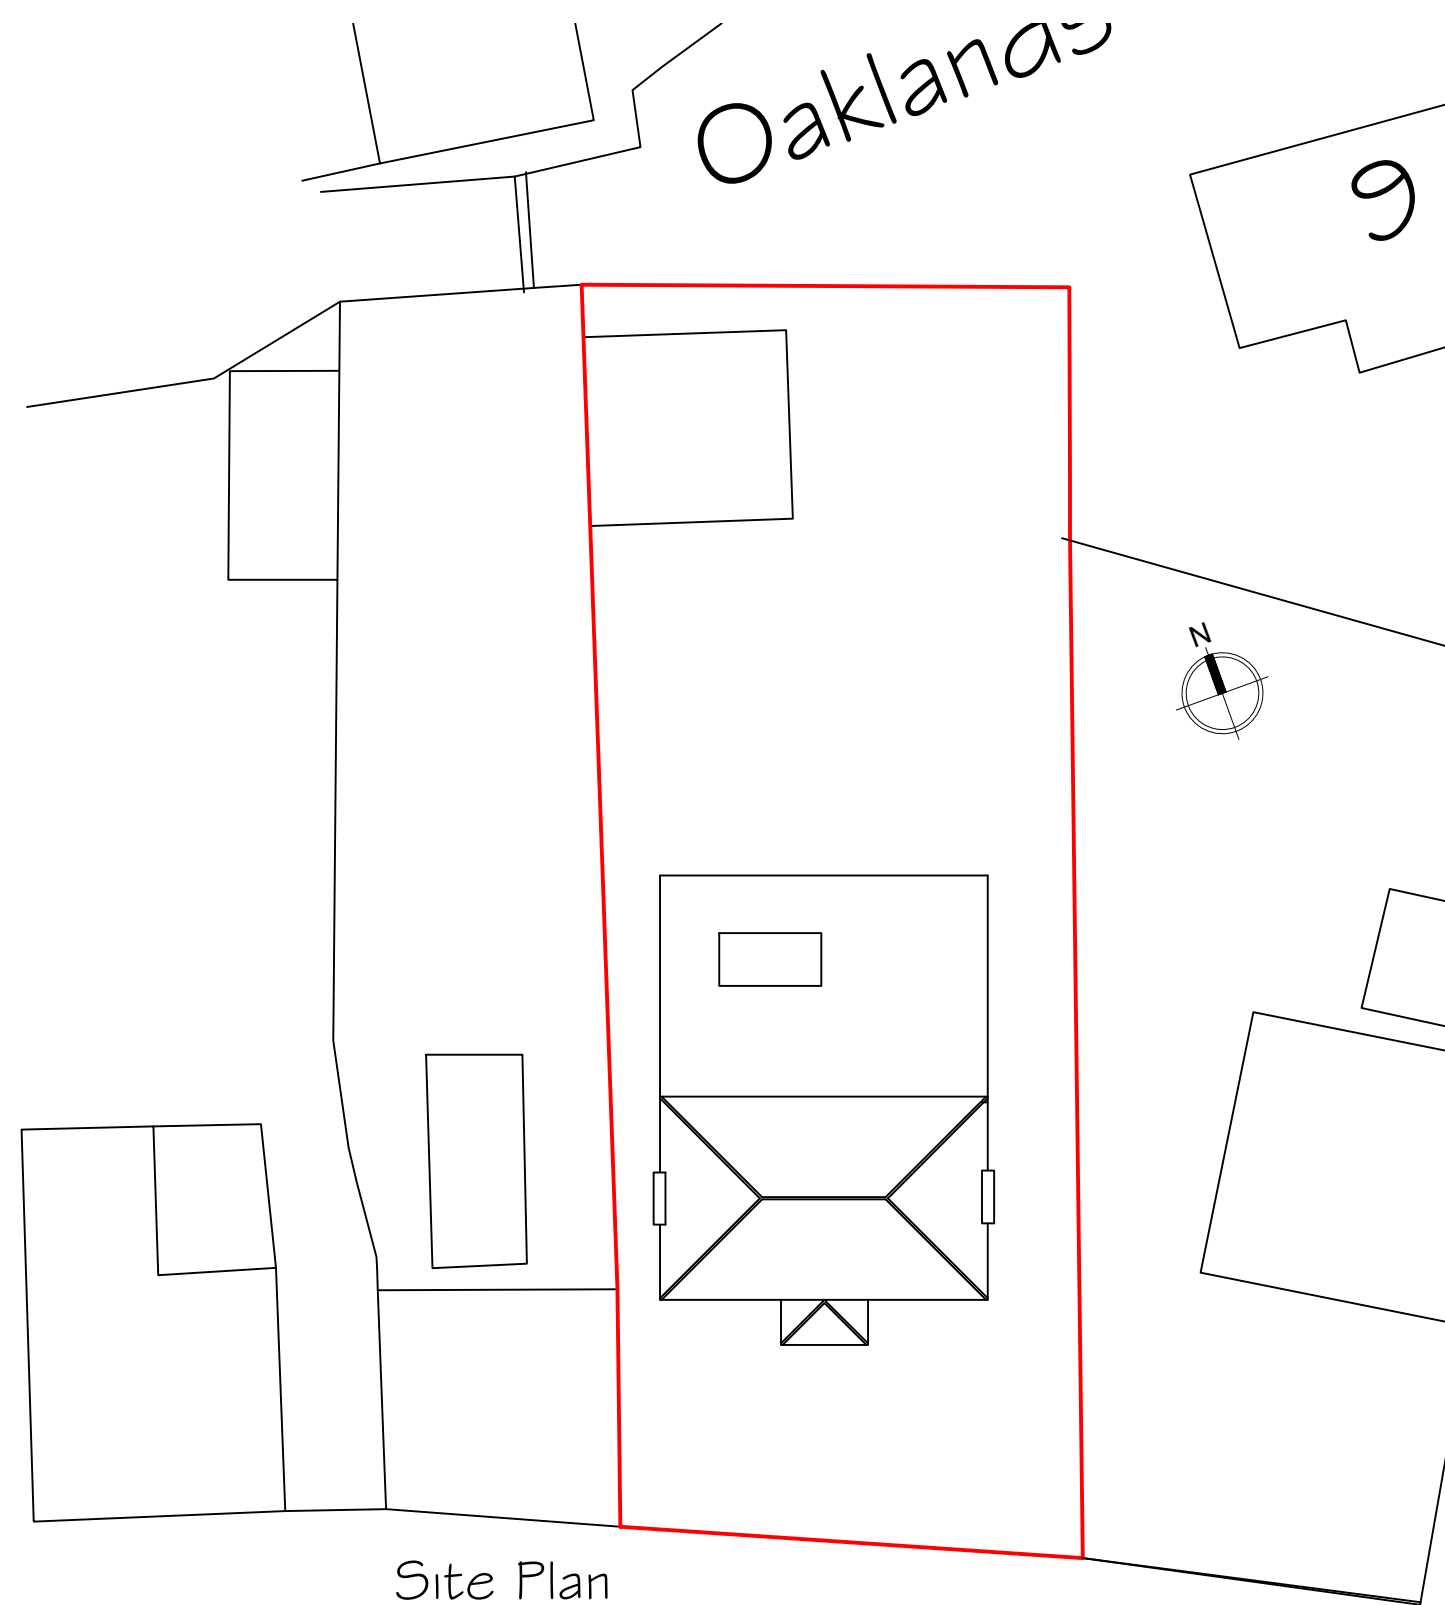



Site Plan

Scale 1:200

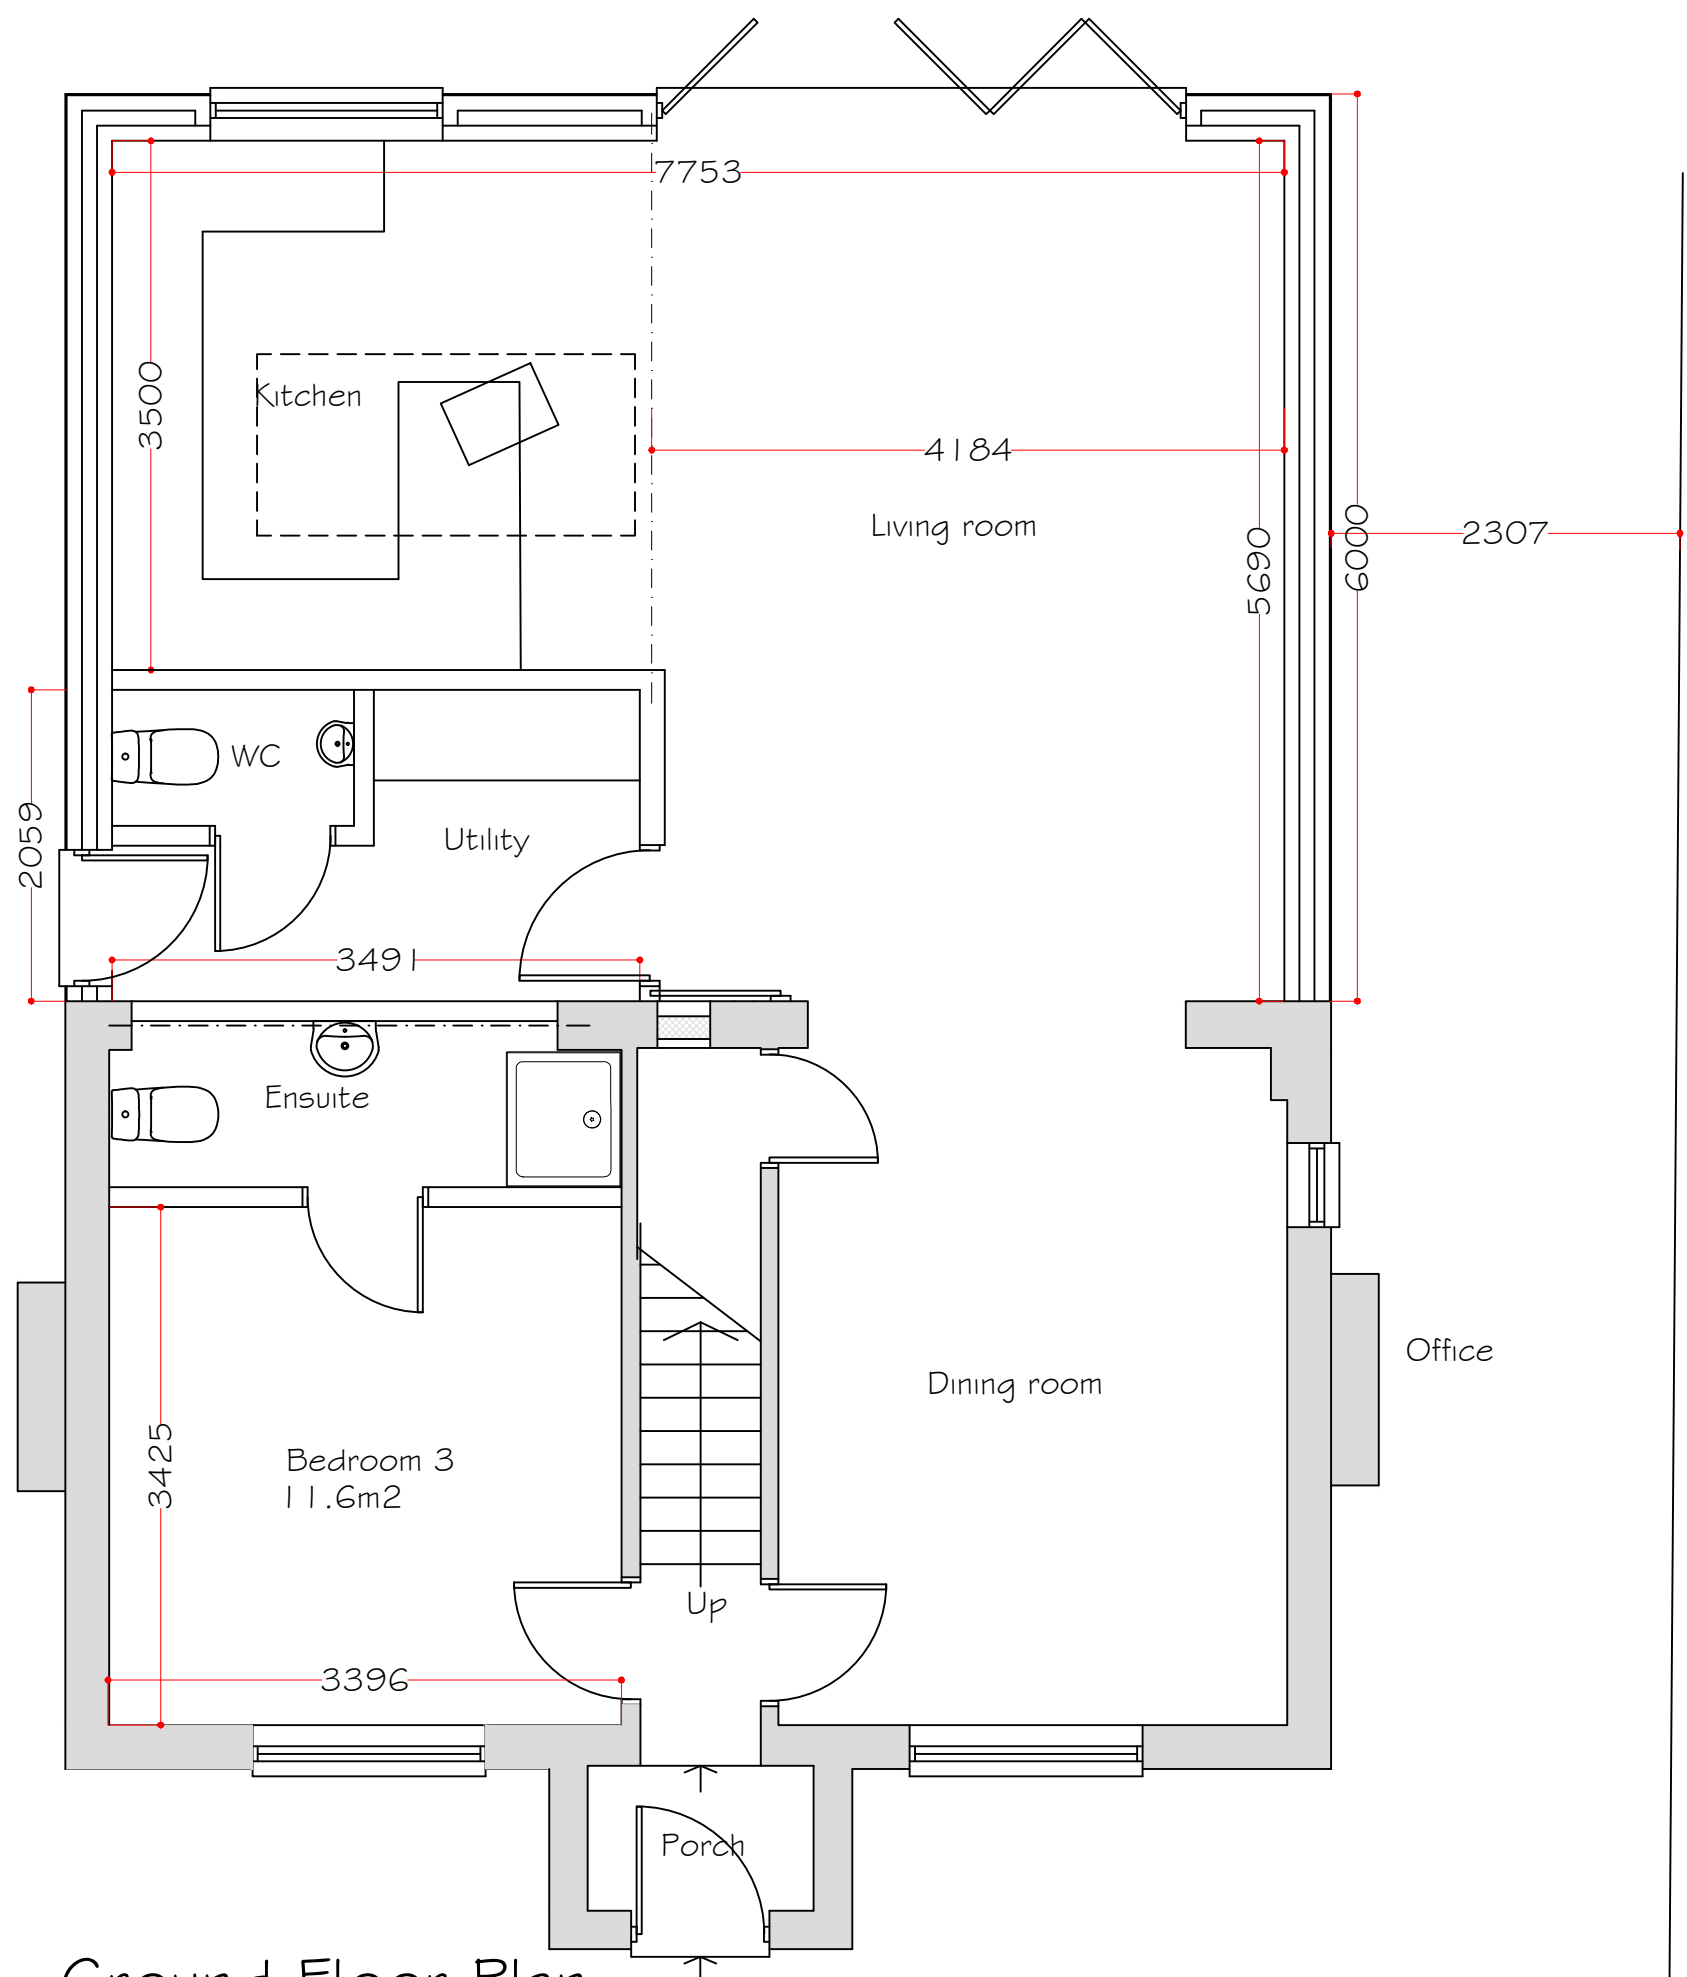


Ground Floor Plan

Scale 1:50

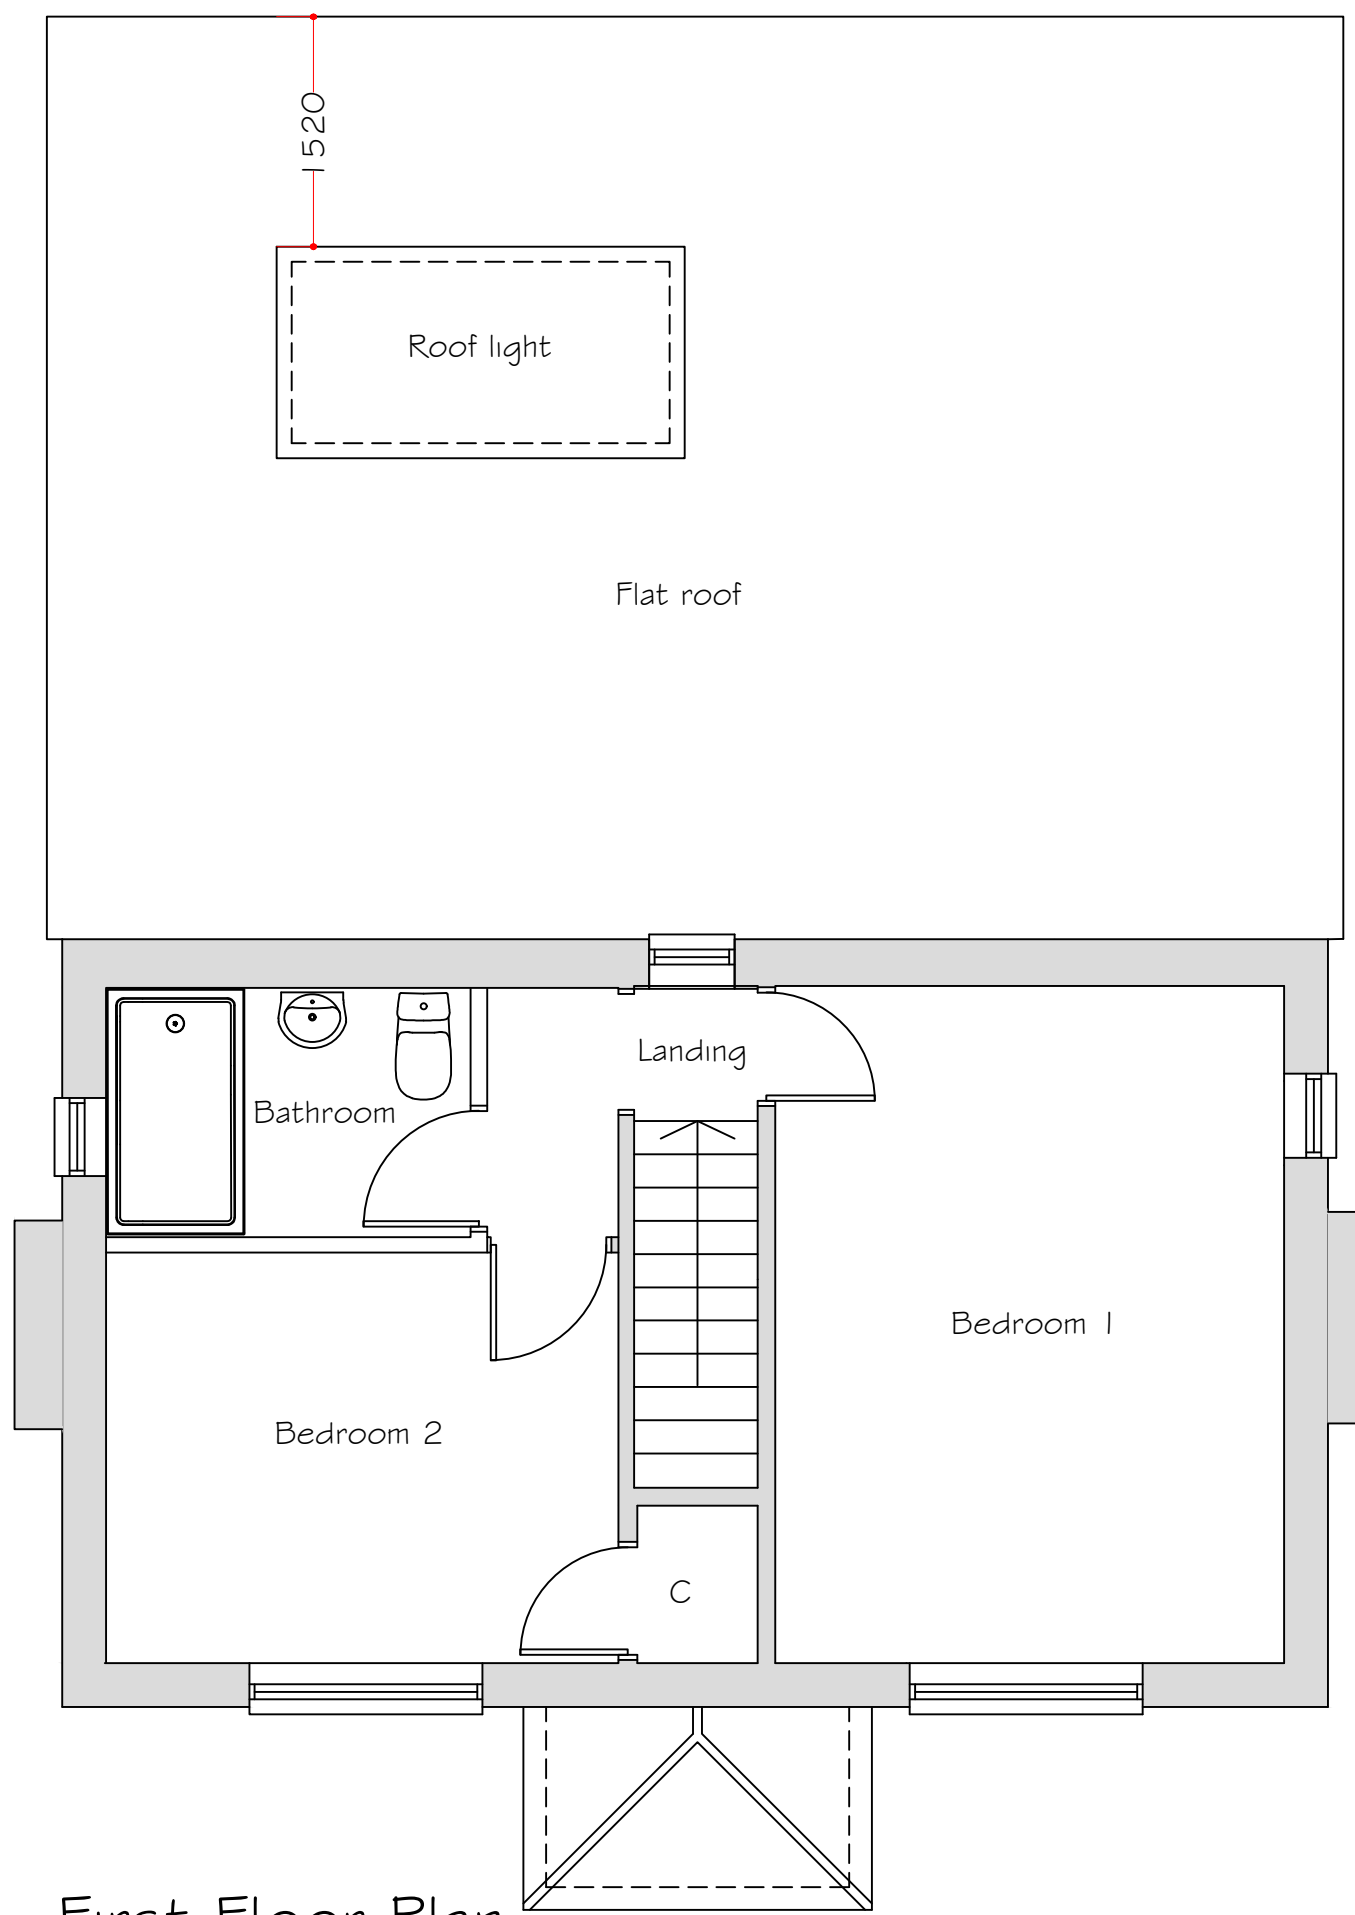 

First Floor Plan

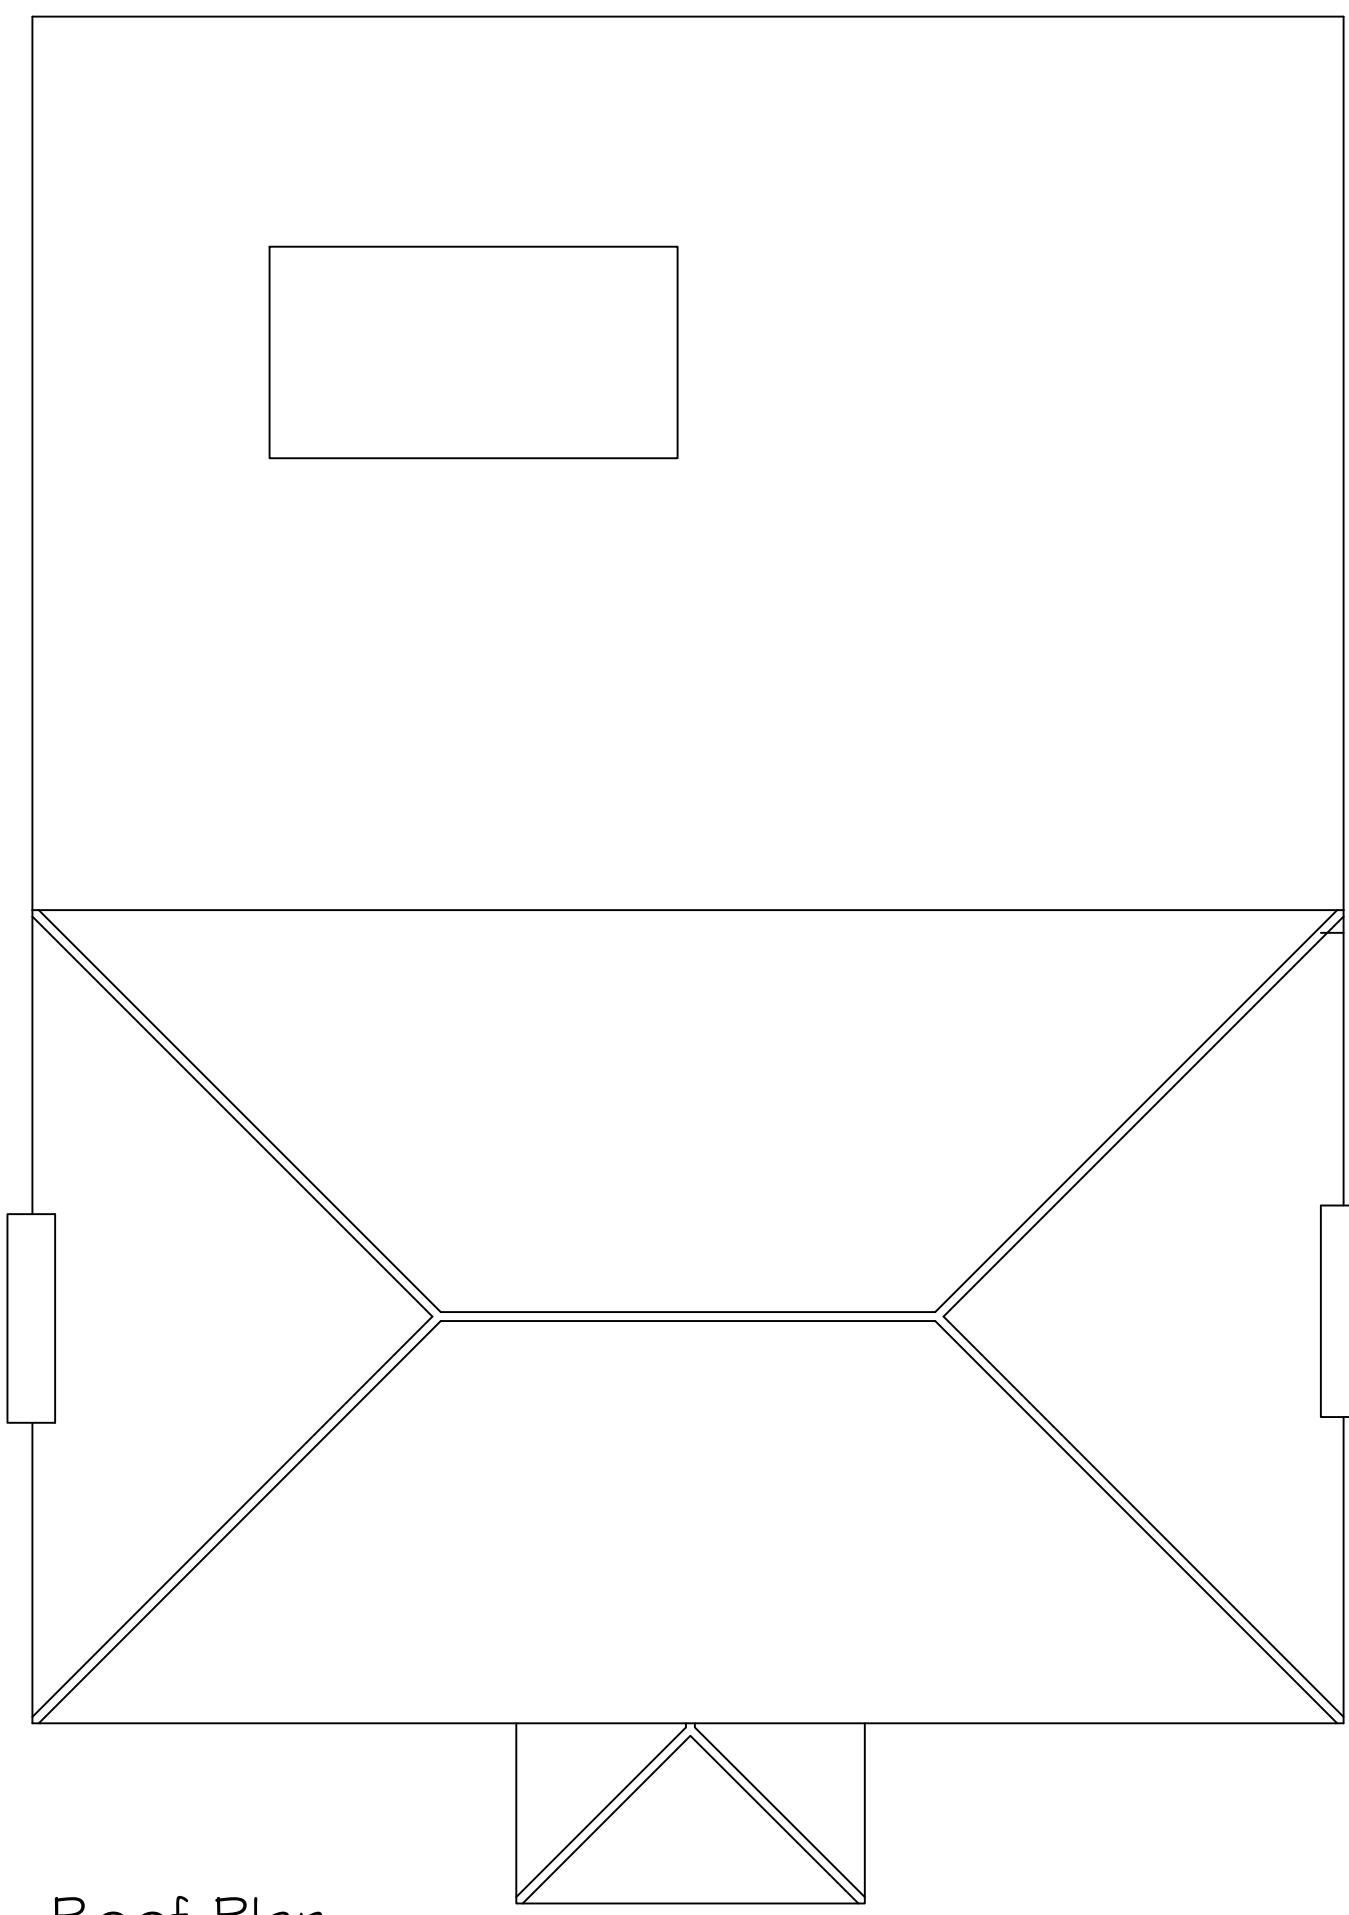

Roof Plan

Rev F - Site plan amended.  
Rev E - Design change.  
Rev D - Design change.  
Rev C - Design change.  
Rev B - Roof amended.  
Rev A - Roof amended.

21 February 2024  
10 January 2024  
15 December 2023  
18 October 2023  
29 September 2023  
10 July 2023

|   |                               |
|---|-------------------------------|
| <b>Synergy</b><br>Planning & Property Consultants Ltd<br>The Office<br>The Larches<br>Rochester<br>Kent ME3 7NQW |                               |
| Client   | Mr J Conor                    |
| Address   | 31 The Street Shorne          |
| Drawing title   | Proposed plans and elevations |
| Scale   | 1:50/1:100/1:200/1:1250       |
| Date   | March 2023                    |
| Drawn by   |                               |
| Drawing No   | 23/401/02                     |
| F   |                               |