



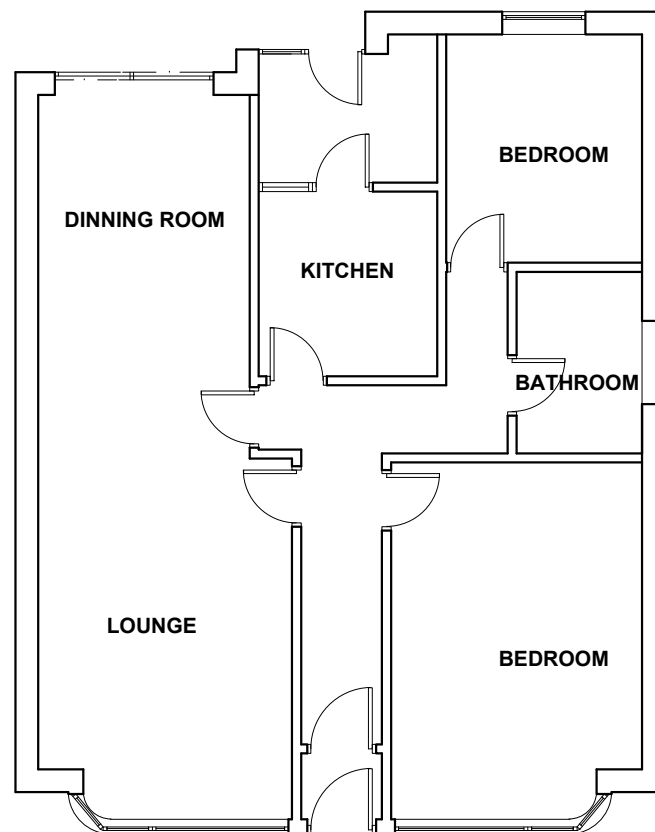


EXISTING GROUND FLOOR PLAN

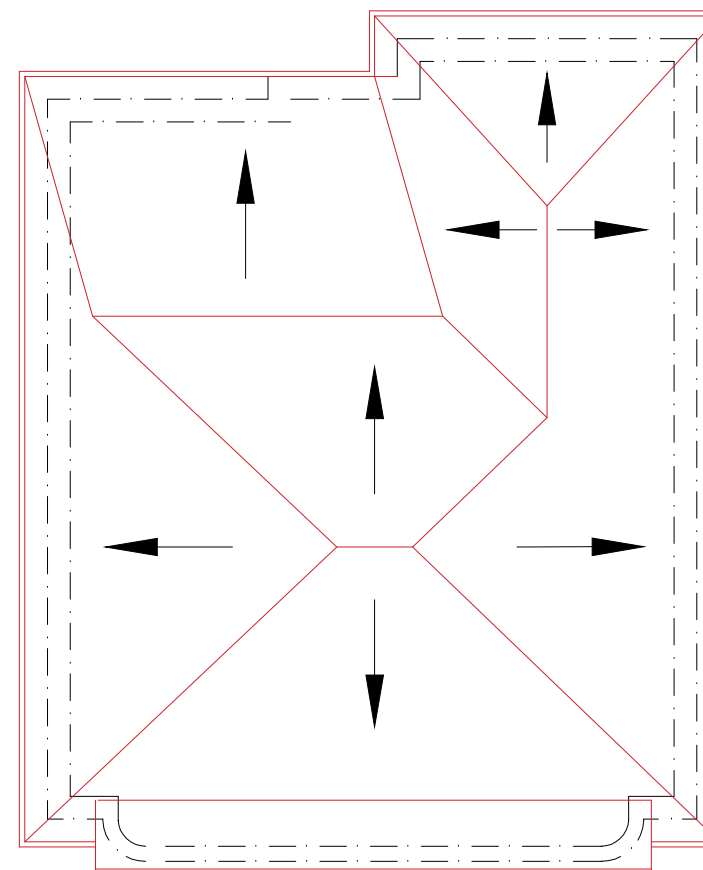

EXISTING ROOF PLAN

MATCHING MATERIALS TO BE USED FOR SINGLE STORY REAR EXTENSION & FIRST FLOOR REAR EXTENSION.
SINGLE STORY REAR EXTENSION & FIRST FLOOR REAR EXTENSION
TO BE TILE HUNG WITH MATERIALS TO MATCH EXISTING.
ALL DIMENSIONS IN MILLIMETRES & TO BE CHECKED ON SITE
PRIOR TO COMMENCEMENT OF ANY BUILDING WORKS.
FOR EXTENSION TO HABITABLE ROOFSPACE INVOLVING DEMOLITION
OF EXISTING SIDE ELEMENT.
THIS DRAWING IS THE COPYRIGHT OF REHAL PLANNING.
IT MUST NOT BE COPIED OR REPRODUCED OR USED IN ANY WAY
WITHOUT WRITTEN PERMISSION FROM REHAL PLANNING

 

**REHAL PLANNING**

P: +44 7453 333775
E: enquiries@rehalplanning.co.uk

Project
**59 ST' JAMES AVENUE, DA11 0HB
GRAVESEND**

Drawing Title:
Alterations to roof including hip to gable enlargement on both sides
and two dormers and rooflight in front roof slope, first floor rear
extension and single storey rear extension.

Scale 1:100	Date 18/07/23	Drawn By NC	Checked REH
Drawing Number D01			Revision R01