




ANY ROOF LIGHTS ON THE FRONT PLANE OF THE ROOF MUST NOT PROTRUDE MORE THAN 150 MM BEYOND THE PLANE OF THE SLOPE OF THE ORIGINAL ROOF WHEN MEASURED FROM THE PERPENDICULAR WITH THE EXTERNAL SURFACE OF THE ORIGINAL ROOF.

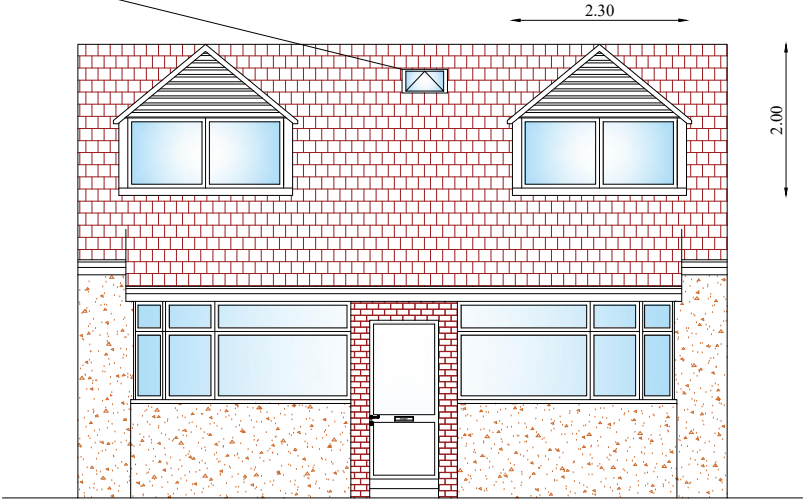


PROPOSED FRONT ELEVATION

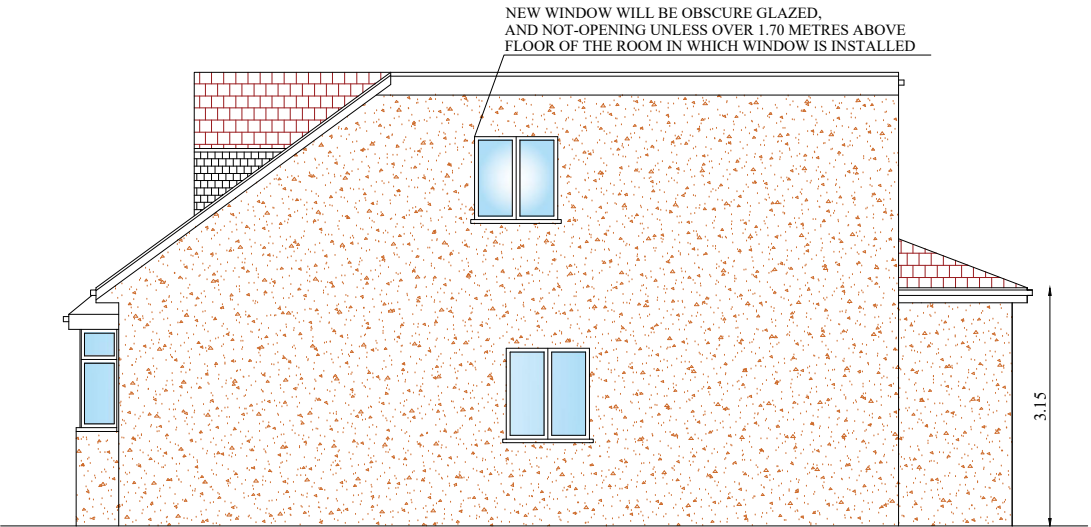

PROPOSED RIGHT SIDE ELEVATION

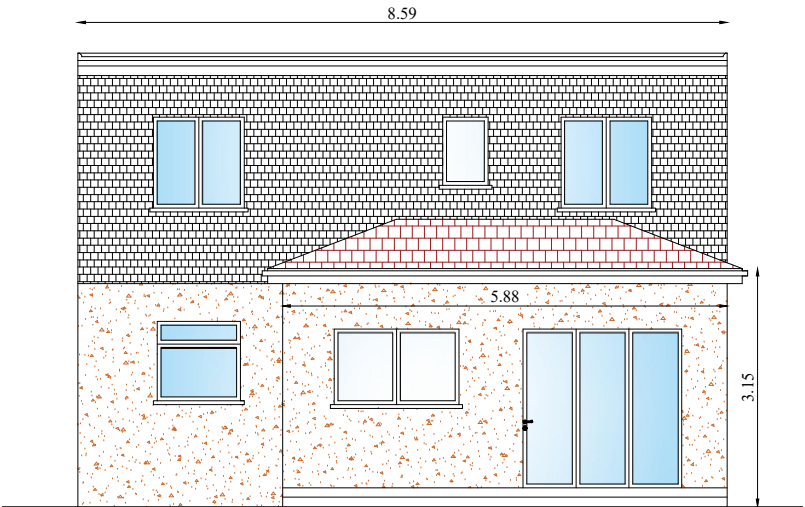


PROPOSED REAR ELEVATION

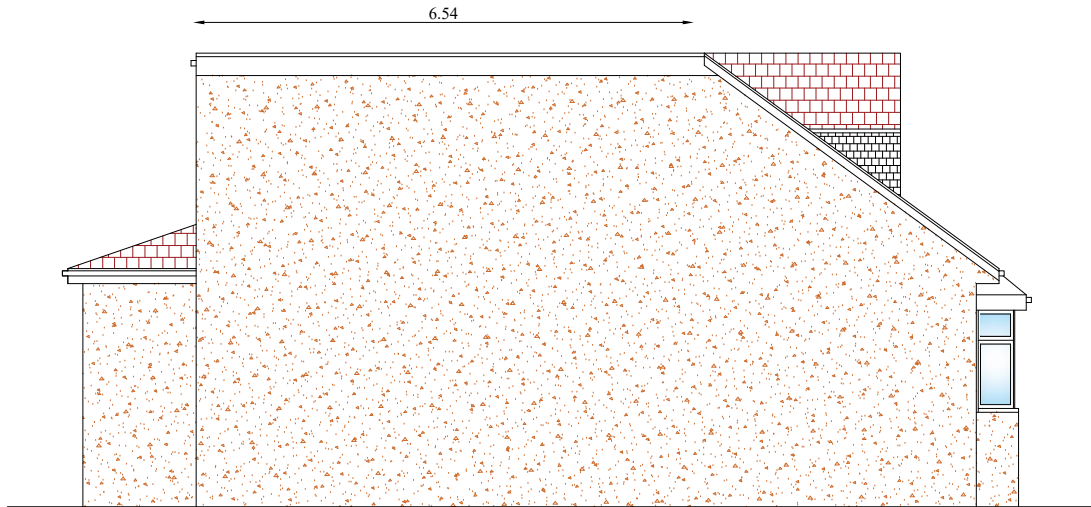

PROPOSED LEFT SIDE ELEVATION

MATCHING MATERIALS TO BE USED FOR SINGLE STORY REAR EXTENSION & FIRST FLOOR REAR EXTENSION.
SINGLE STORY REAR EXTENSION & FIRST FLOOR REAR EXTENSION TO BE TILE HUNG WITH MATERIALS TO MATCH EXISTING.
ALL DIMENSIONS IN MILLIMETRES & TO BE CHECKED ON SITE PRIOR TO COMMENCEMENT OF ANY BUILDING WORKS.
FOR EXTENSION TO HABITABLE ROOFSPACE INVOLVING DEMOLITION OF EXISTING SIDE ELEMENT.
THIS DRAWING IS THE COPYRIGHT OF REHAL PLANNING.
IT MUST NOT BE COPIED OR REPRODUCED OR USED IN ANY WAY WITHOUT WRITTEN PERMISSION FROM REHAL PLANNING

 



REHAL PLANNING

P: +44 7453 333775
E: enquiries@rehalplanning.co.uk

Project
59 ST' JAMES AVENUE, DA11 0HB
GRAVESEND

Drawing Title:
Alterations to roof including hip to gable enlargement on both sides and two dormers and rooflight in front roof slope, first floor rear extension and single storey rear extension.

Scale 1:100	Date 18/07/23	Drawn By NC	Checked REH
----------------	------------------	----------------	----------------

Drawing Number D04	Revision R01
-----------------------	-----------------