




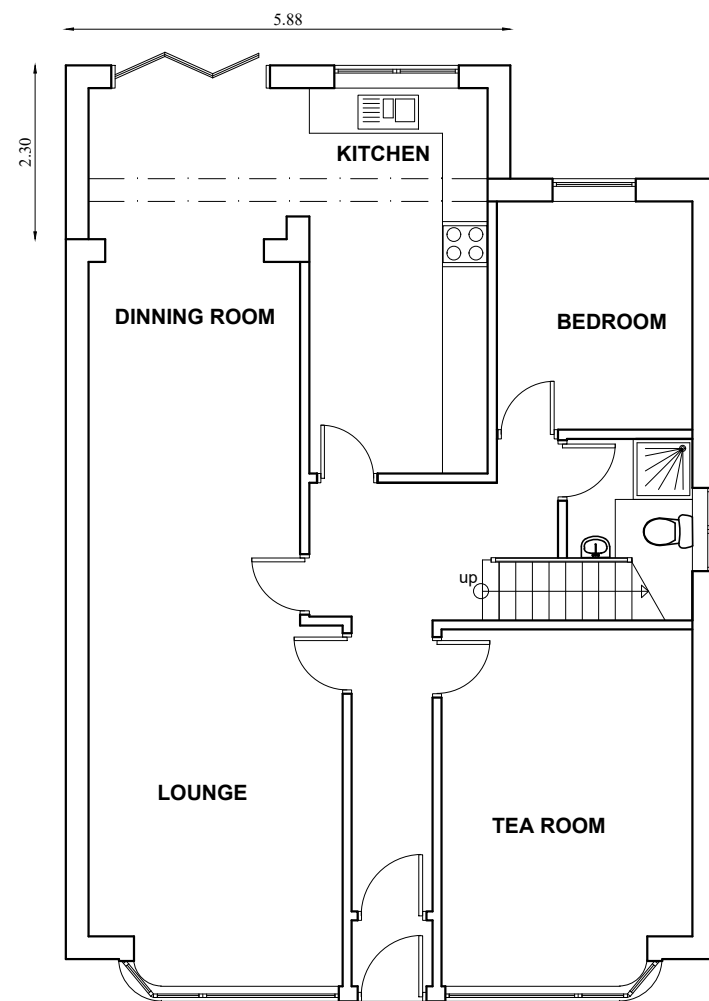

PROPOSED GROUND FLOOR PLAN

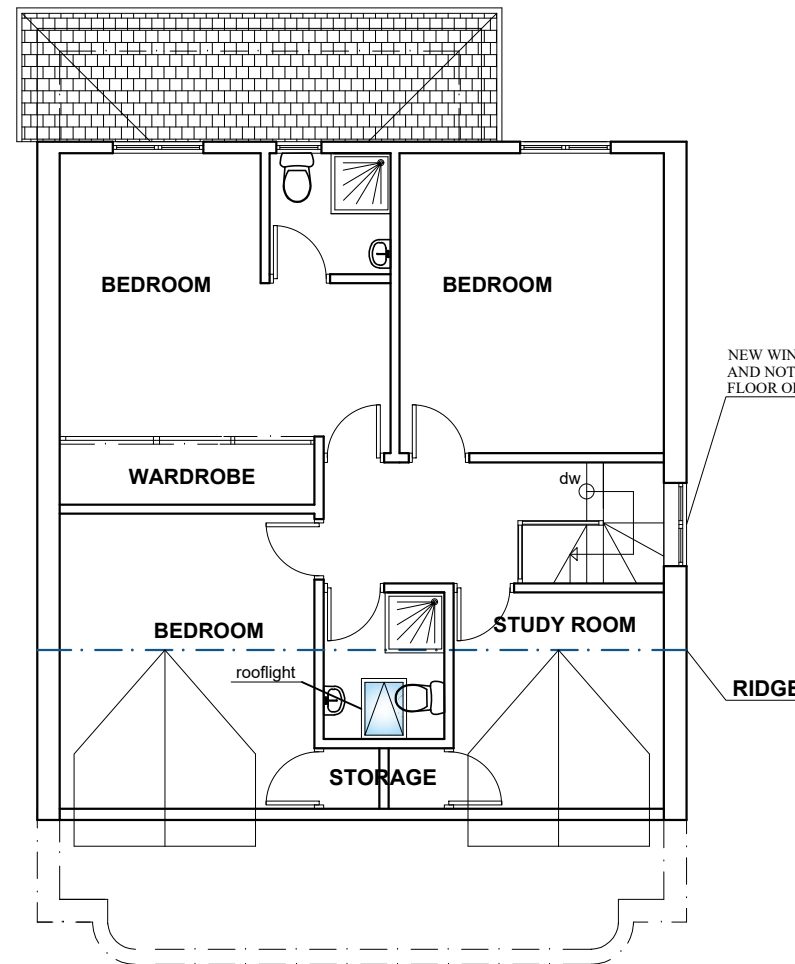


PROPOSED LOFT FLOOR PLAN

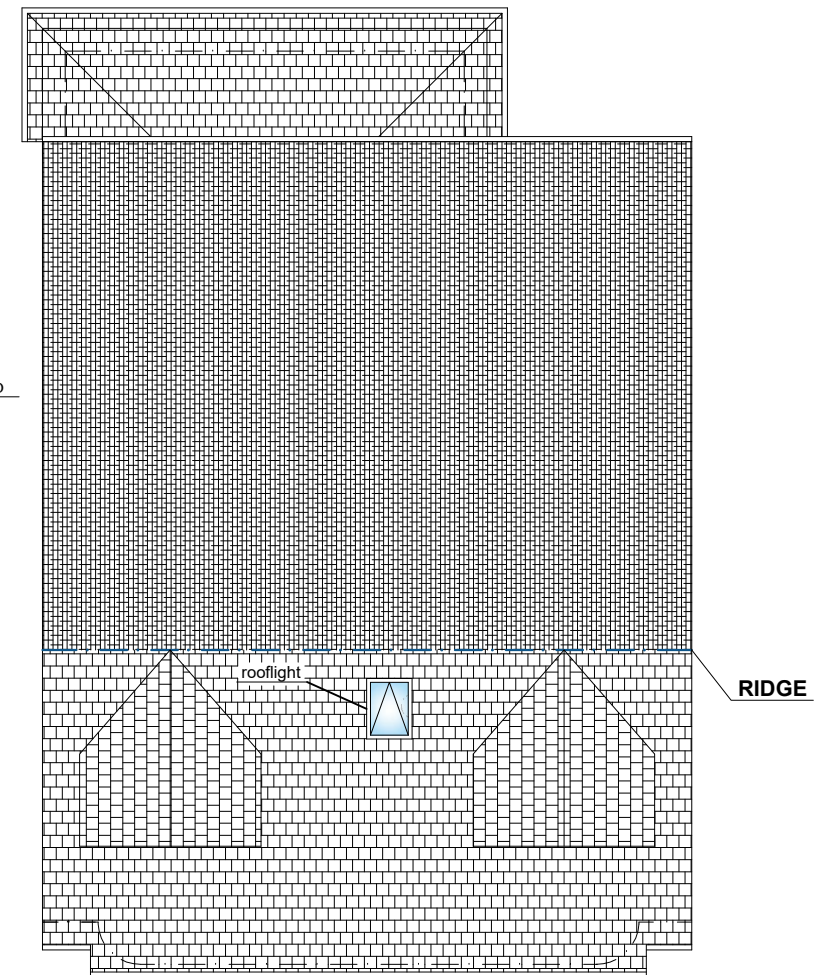

PROPOSED ROOF PLAN

MATCHING MATERIALS TO BE USED FOR SINGLE STORY REAR EXTENSION & FIRST FLOOR REAR EXTENSION.
SINGLE STORY REAR EXTENSION & FIRST FLOOR REAR EXTENSION TO BE TILE HUNG WITH MATERIALS TO MATCH EXISTING.
ALL DIMENSIONS IN MILLIMETRES & TO BE CHECKED ON SITE PRIOR TO COMMENCEMENT OF ANY BUILDING WORKS.
FOR EXTENSION TO HABITABLE ROOFSpace INVOLVING DEMOLITION OF EXISTING SIDE ELEMENT.
THIS DRAWING IS THE COPYRIGHT OF REHAL PLANNING.
IT MUST NOT BE COPIED OR REPRODUCED OR USED IN ANY WAY WITHOUT WRITTEN PERMISSION FROM REHAL PLANNING

 



REHAL PLANNING

P: +44 7453 333775
 E: enquiries@rehalplanning.co.uk

Project
**59 ST' JAMES AVENUE, DA11 0HB
 GRAVESEND**

Drawing Title:
 Alterations to roof including hip to gable enlargement on both sides and two dormers and rooflight in front roof slope, first floor rear extension and single storey rear extension.

Scale 1:100	Date 18/07/23	Drawn By NC	Checked REH
Drawing Number D02			Revision R01