
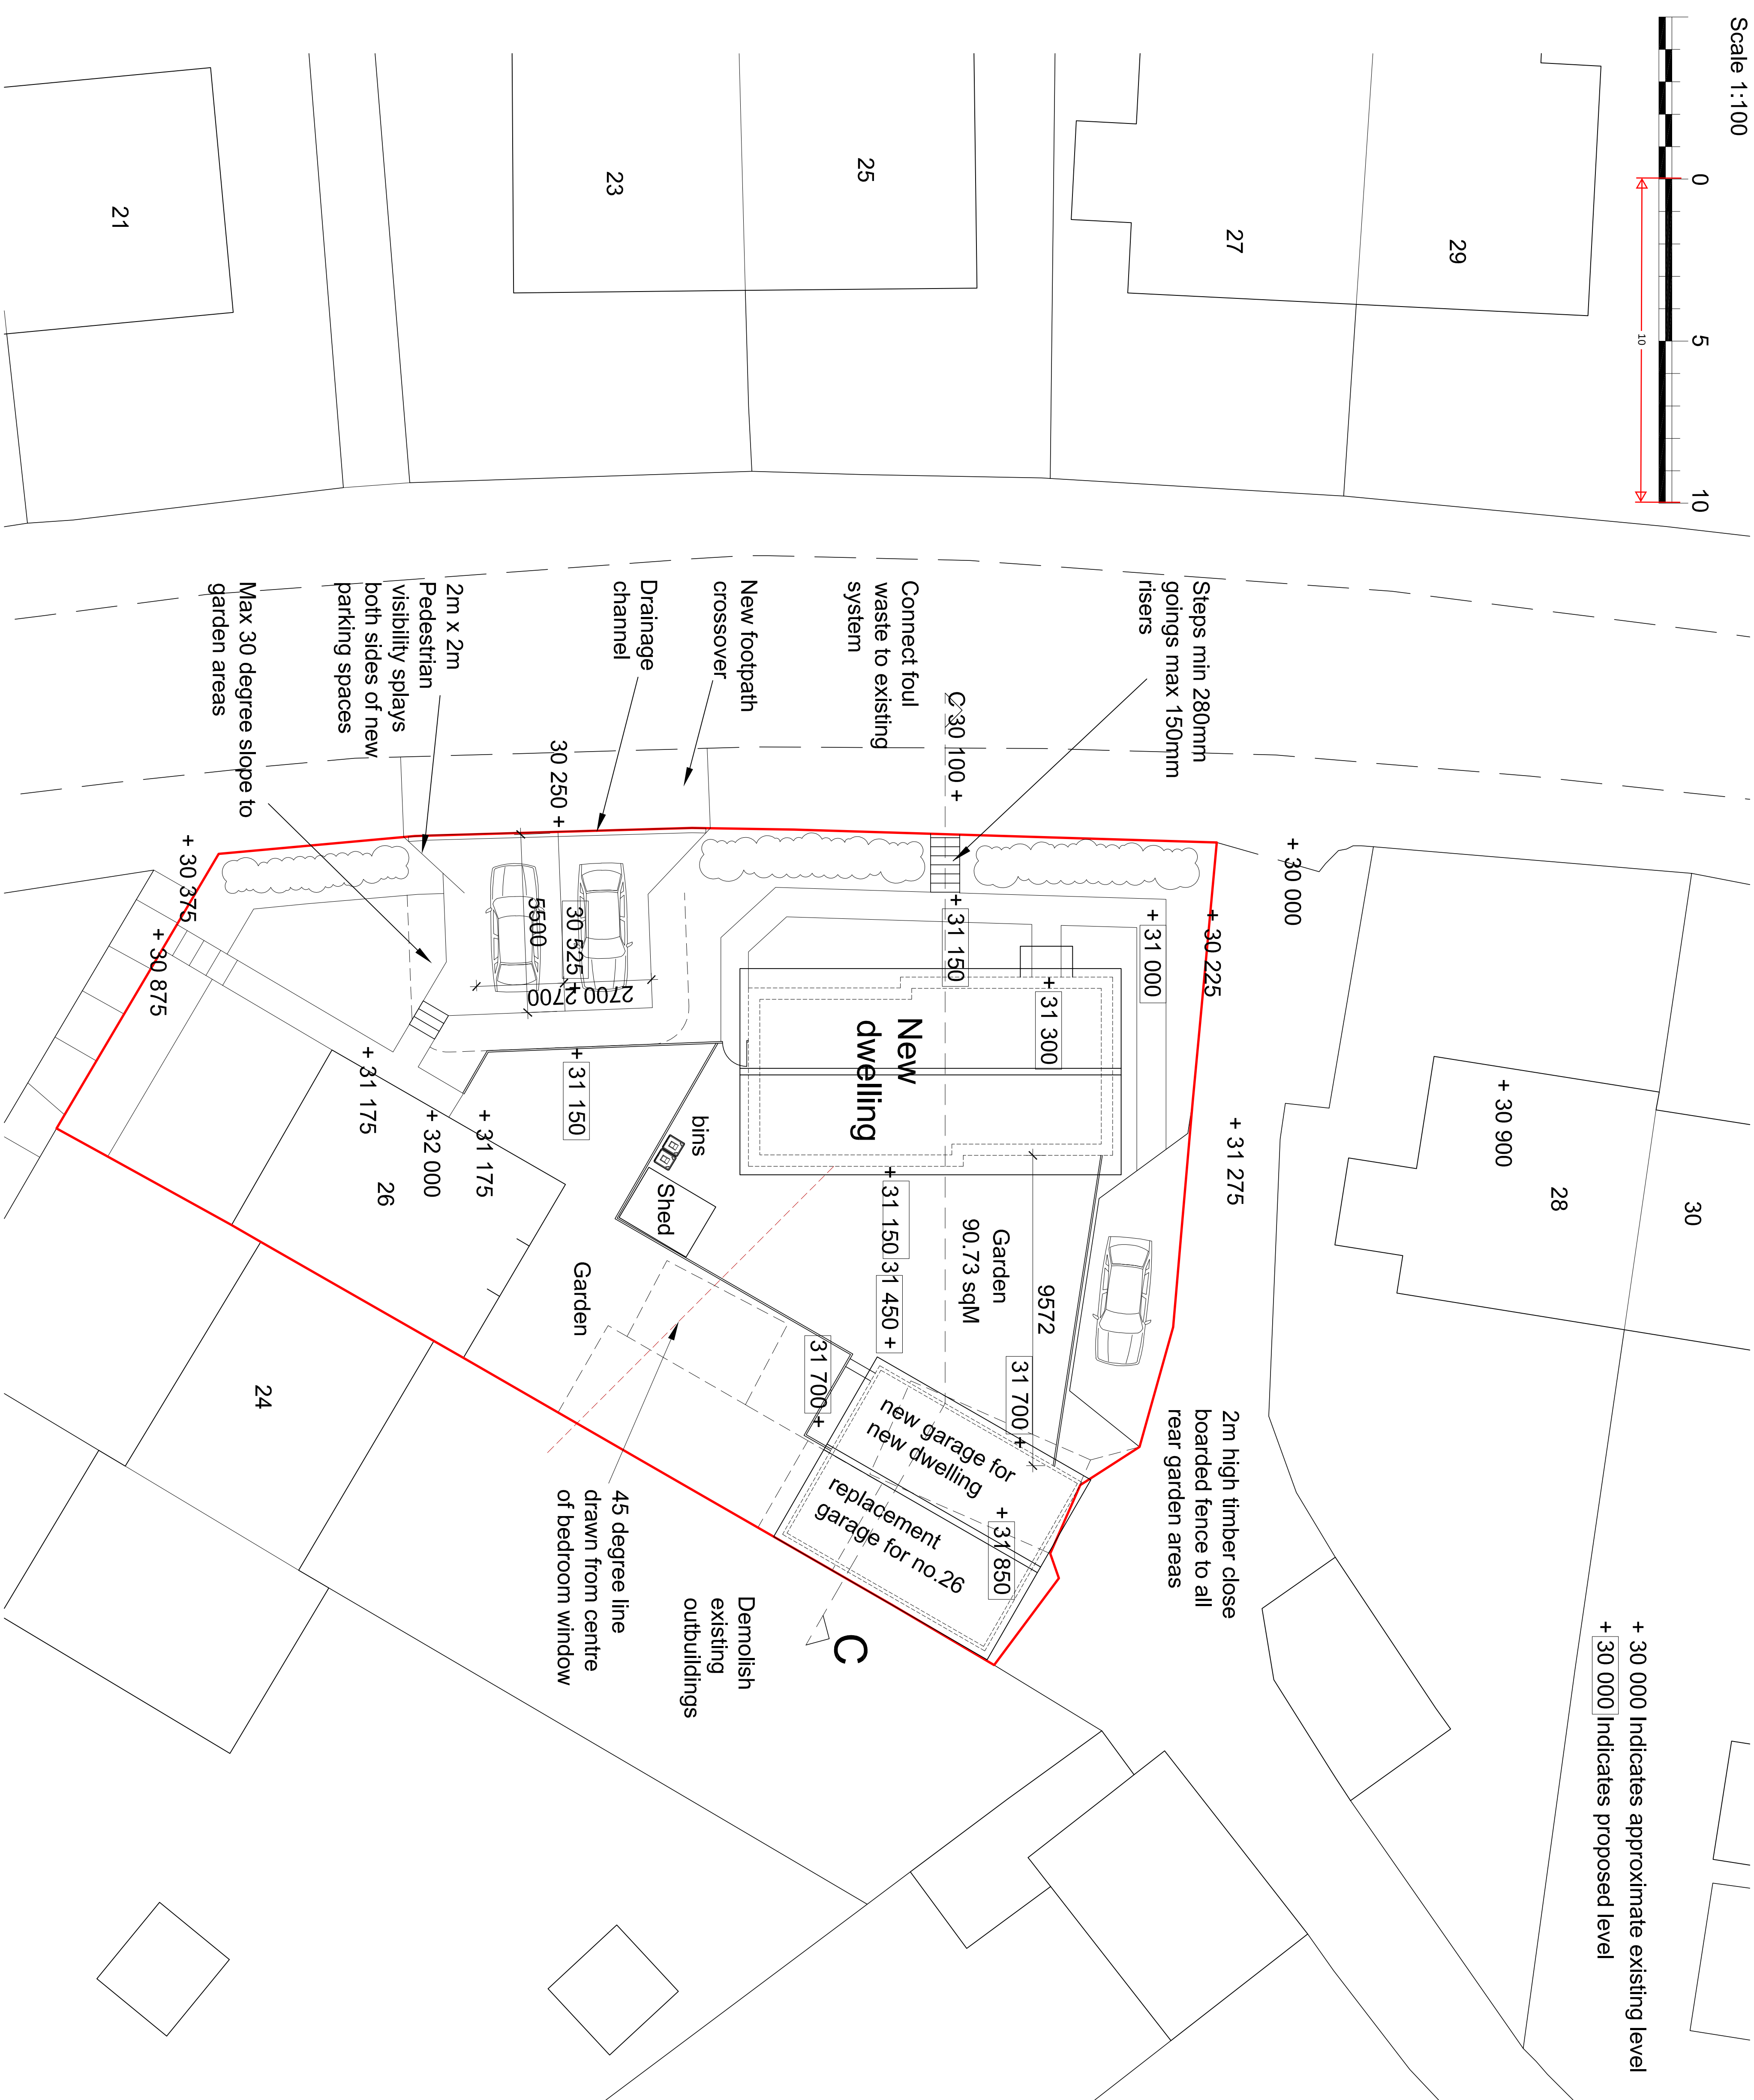


PRE-EXISTING SITE PLAN AS APPROVED BY PLANNING : 20190737

Scale 1:100

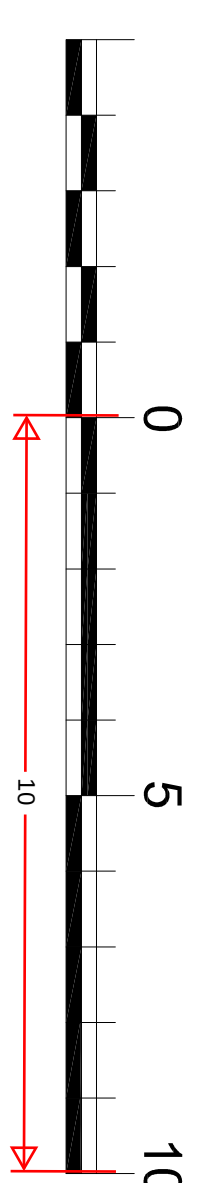

+ 30 000 Indicates approximate existing level
+ 30 000 Indicates proposed level

Future Vision
Planning & Development consultants

Suite -104 ,
344-348 , High Road, Ilford
Essex, IG11QP
Tel:074766894406
Email:futurevisions27@gmail.com

CLIENT

Mr S. Singh

CLIENT
Mr S. Singh

JOB TITLE
Replacement of car parking space to the front garden , and use of garage as out building
26.A, St Georges Crescent,
Gravesend, DA12 4AR

SITE

26 A. St Georges Crescent

DRAWING TITLE	Pre-Existing Site Plan
---------------	------------------------

SCALE	DATE
1-100@A1	11-10-2020
DRAWING NO.	REVISION
FV-2020-1	