




Scale 1:200

 

EXISTING SITE PLAN

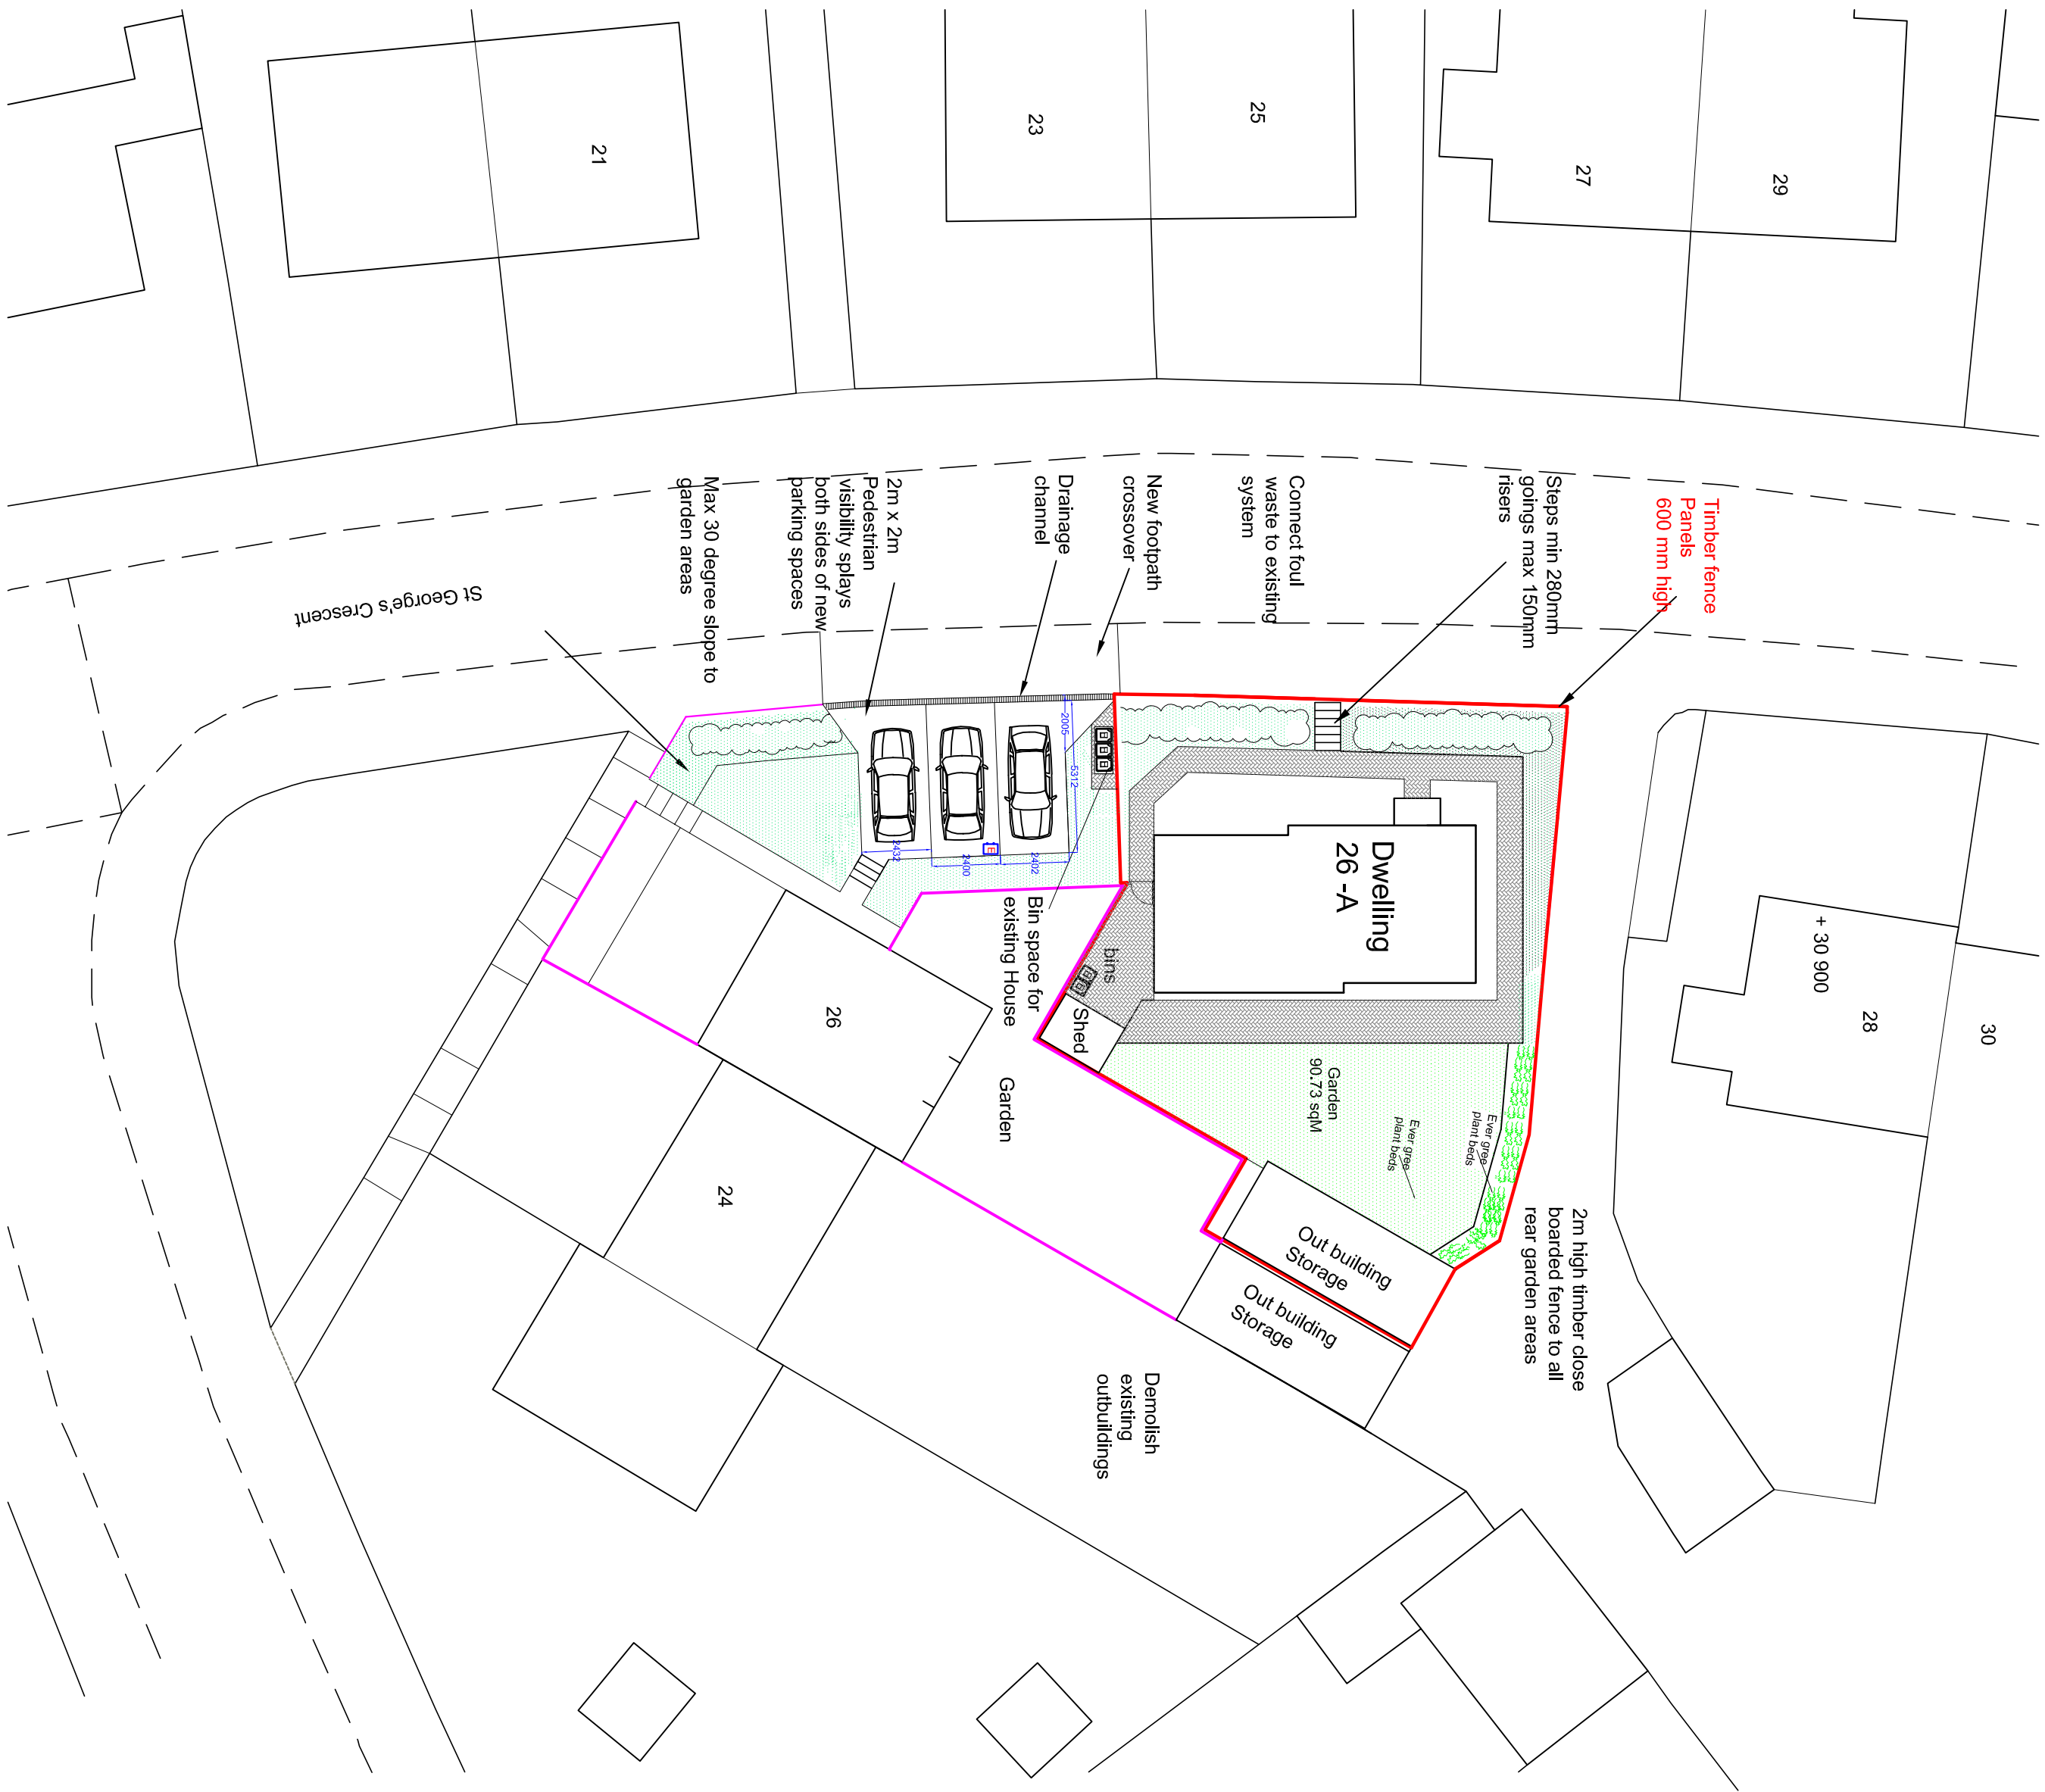

PROPOSED SITE PLAN

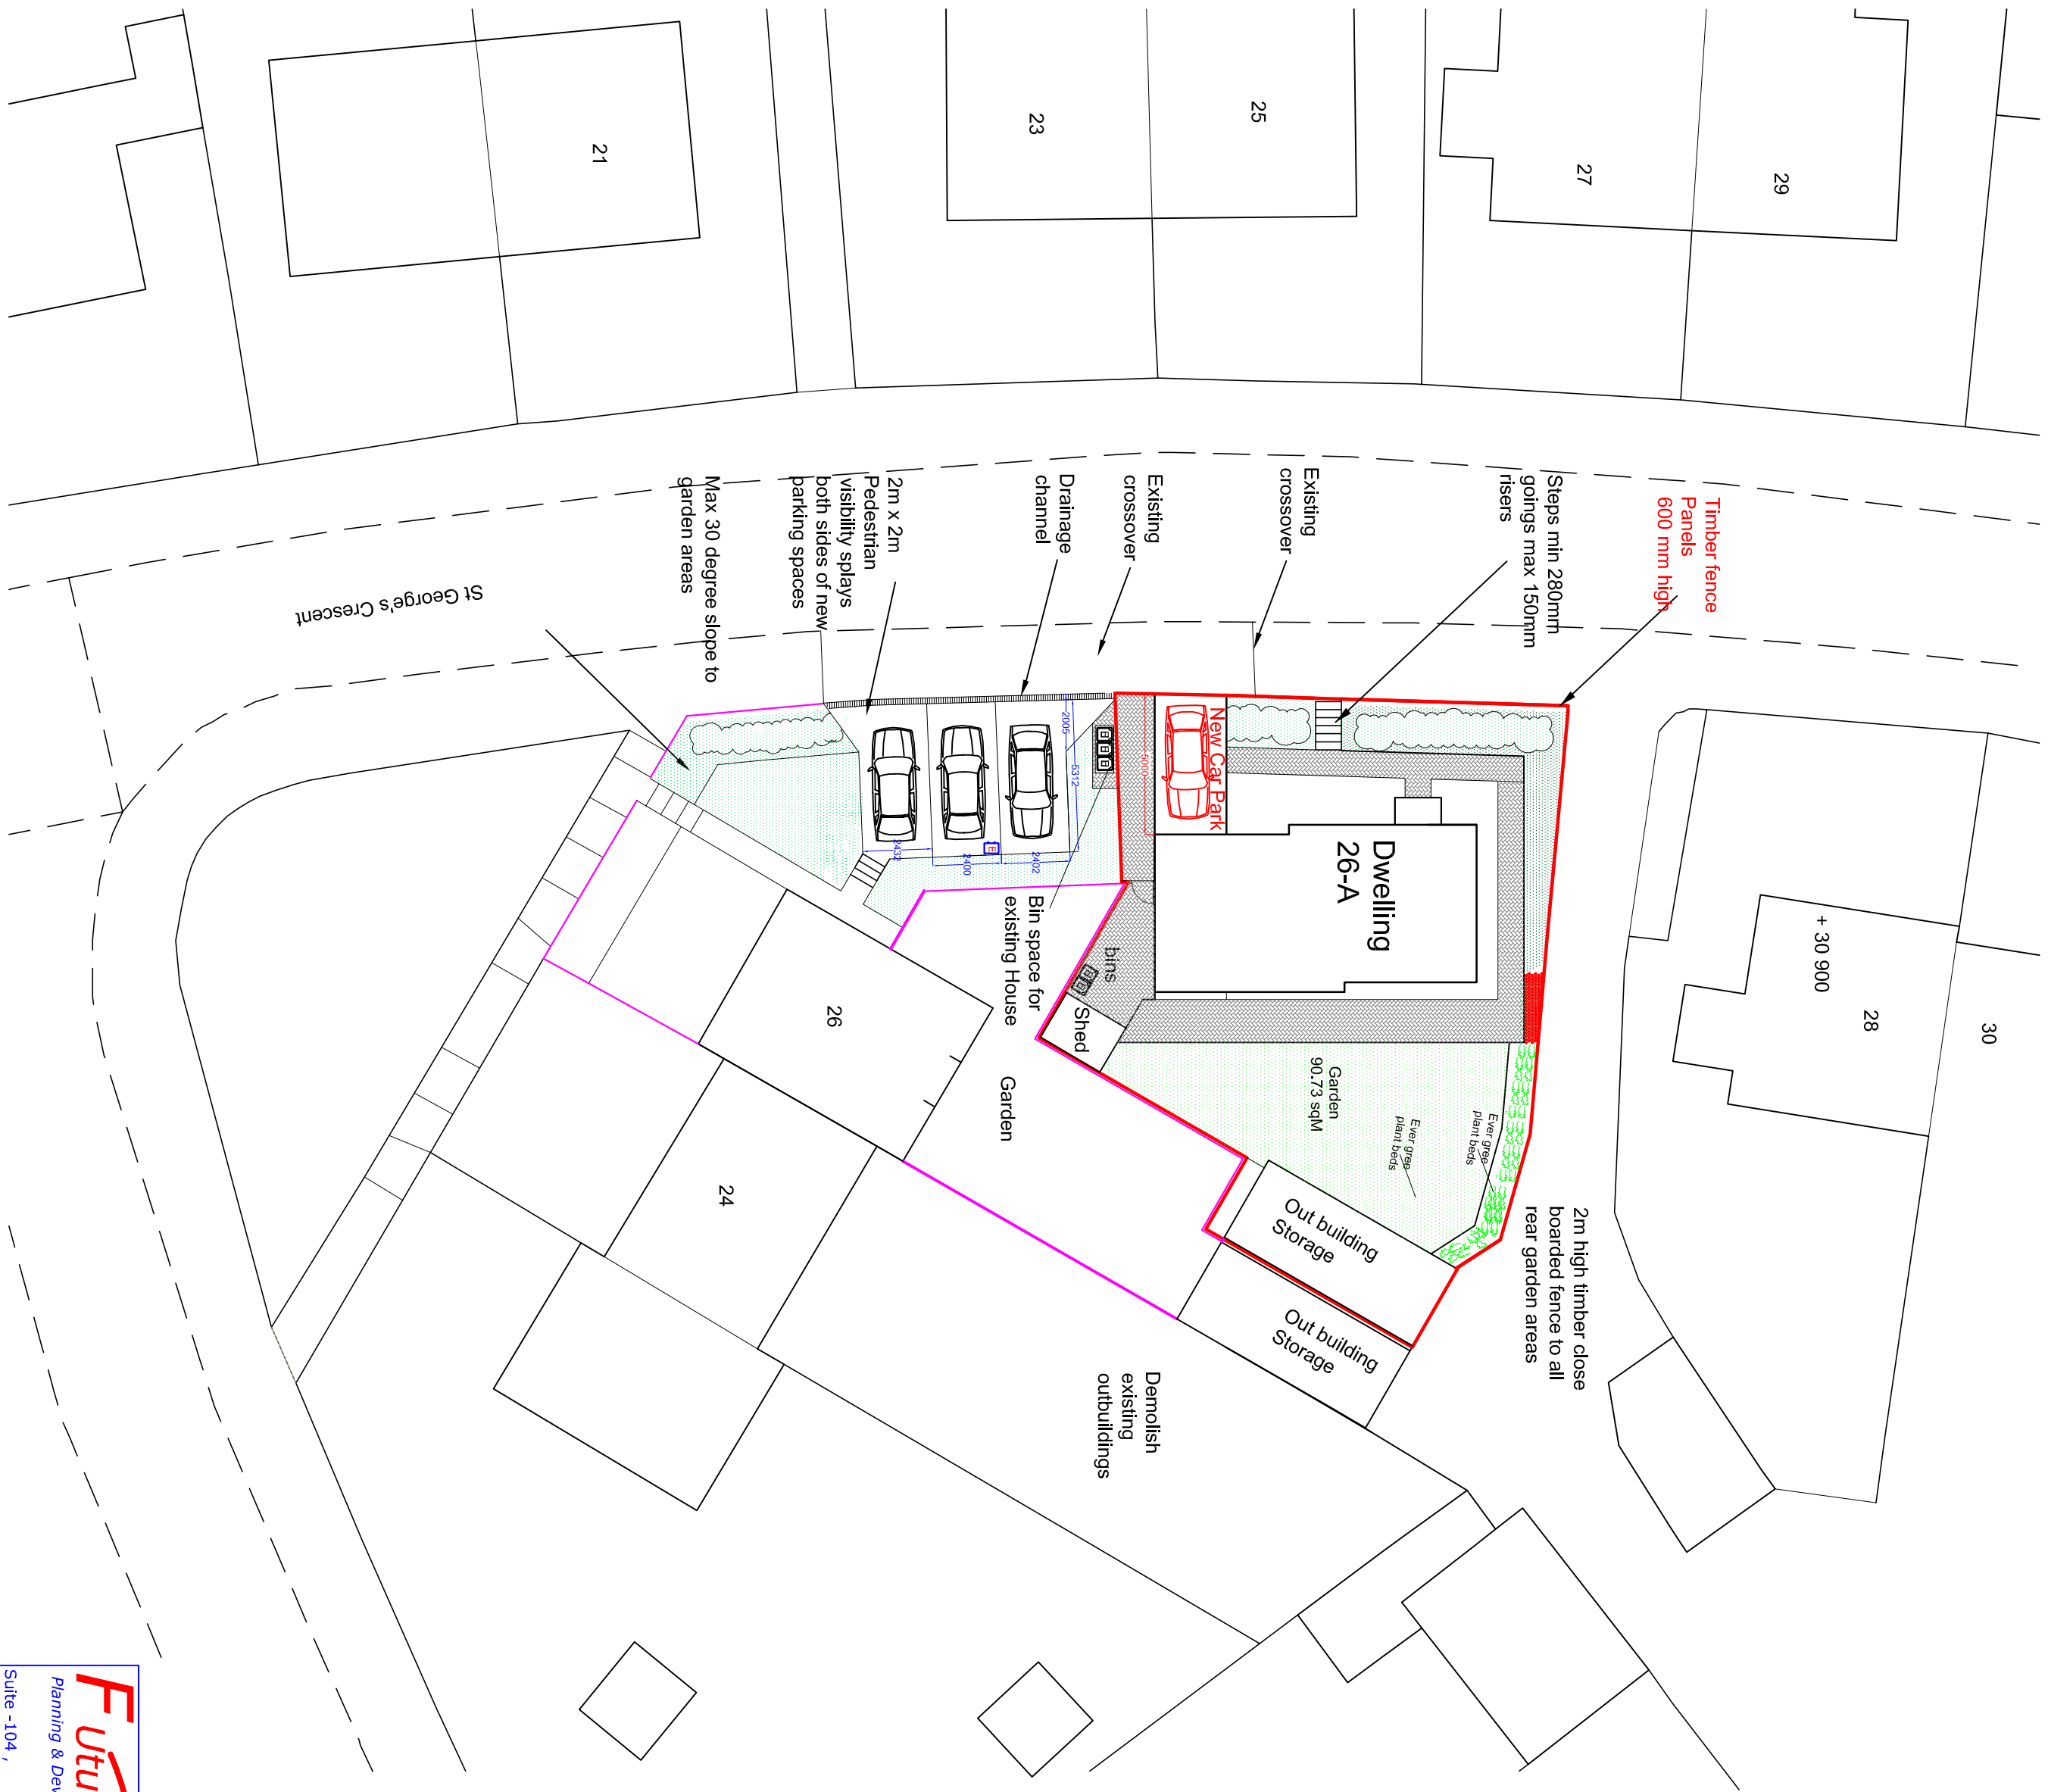

Suite -104,
344-348 , High Road, Ilford
Essex, IG110P
Tel:01776894406
Email:futurevision27@gmail.com

CLIENT
Mr. S. Singh

JOB TITLE
Replacement of car parking space to the front garden , and use of garage as out building 26A, St Georges Crescent, Gravesend , DA12 4AR

SITE
26 A, St Georges Crescent, Gravesend , DA12 4AR

DRAWING TITLE
Existing & Proposed site Plan
Provision of car parking in front garden

SCALE	DATE
1:200@A1	22-06-2023
DRAWING NO.	REVISION
FW-2023-04	