


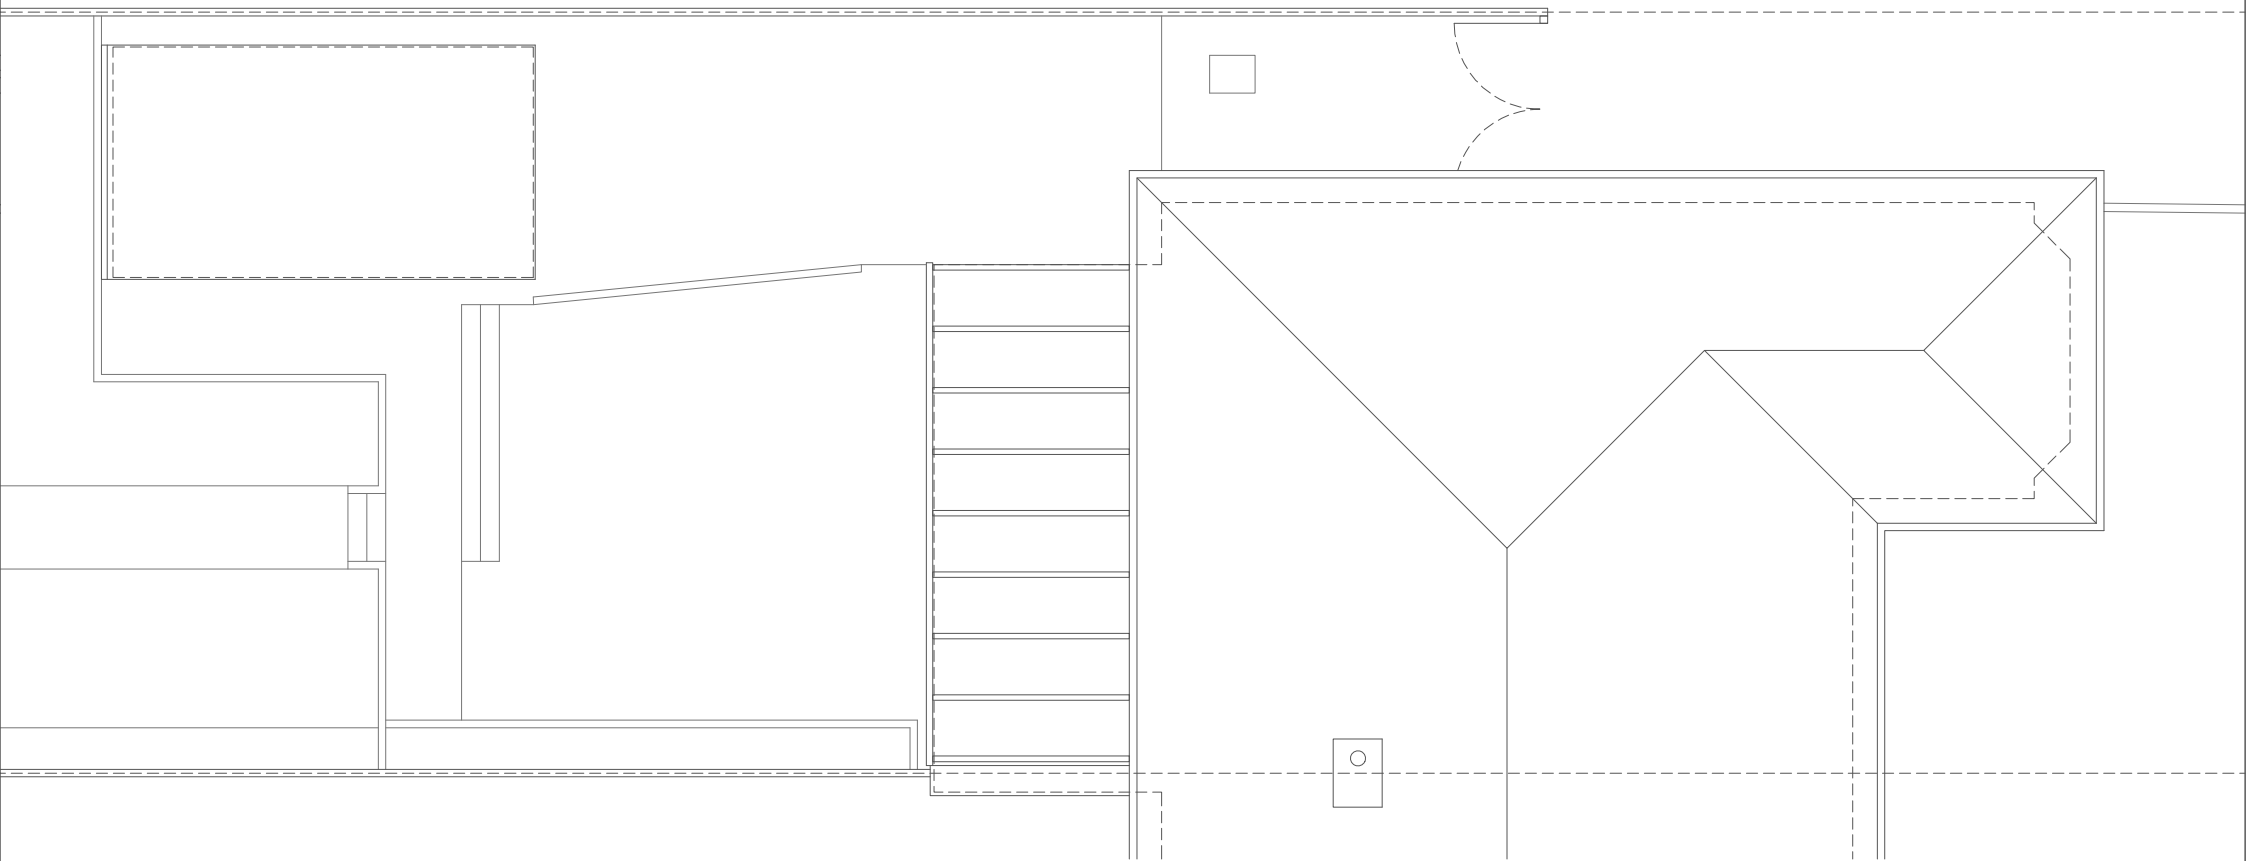

0 1 2 3 4 5 6 7 8 9 10 metres



Project: **18 Dobson Road, Gravesend, Kent, DA12 5TE**
Drawing Name: **Larger Home Extension - Roof Plan - Existing**
Drawing Number: **3.5** Revision -
Scale **1:100@A4**
Date: **14.09.23**