



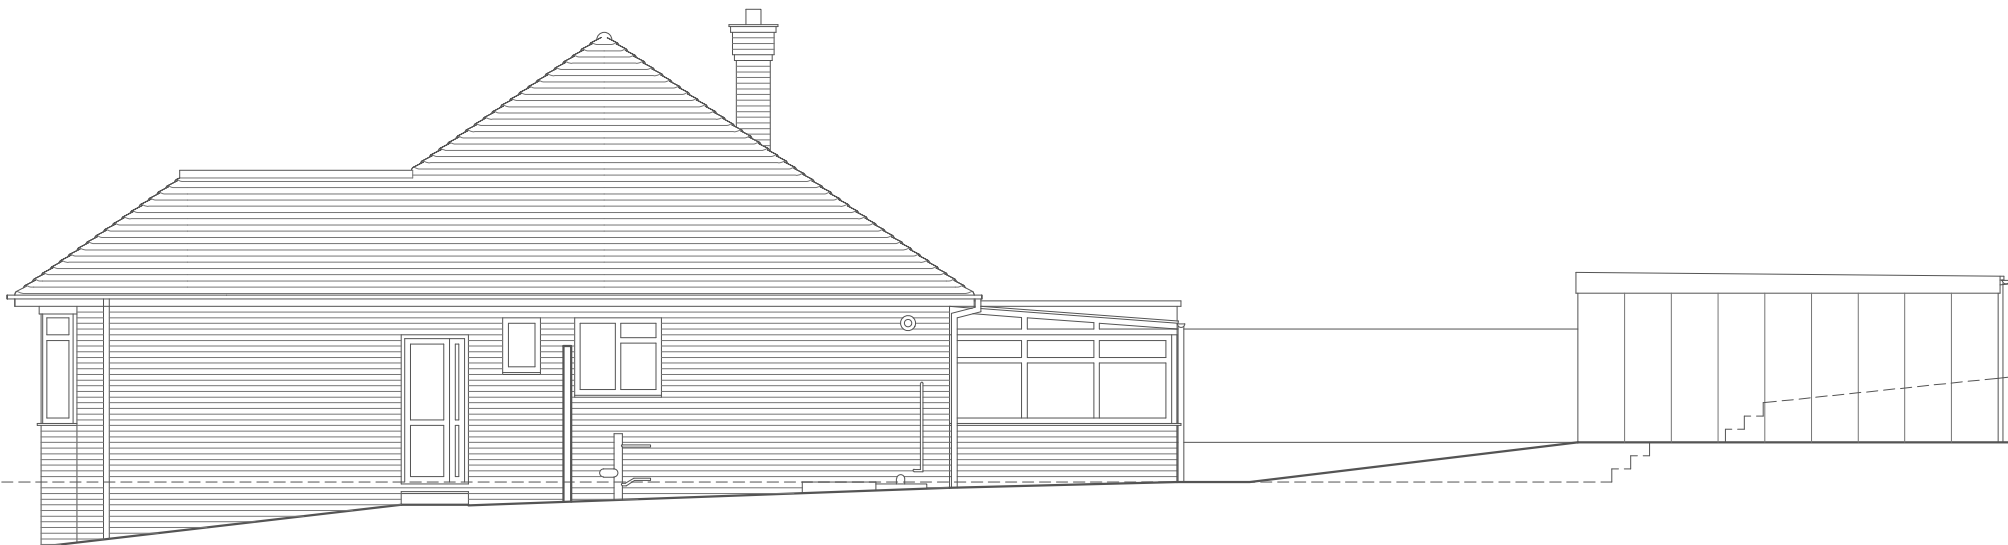

South East Elevation

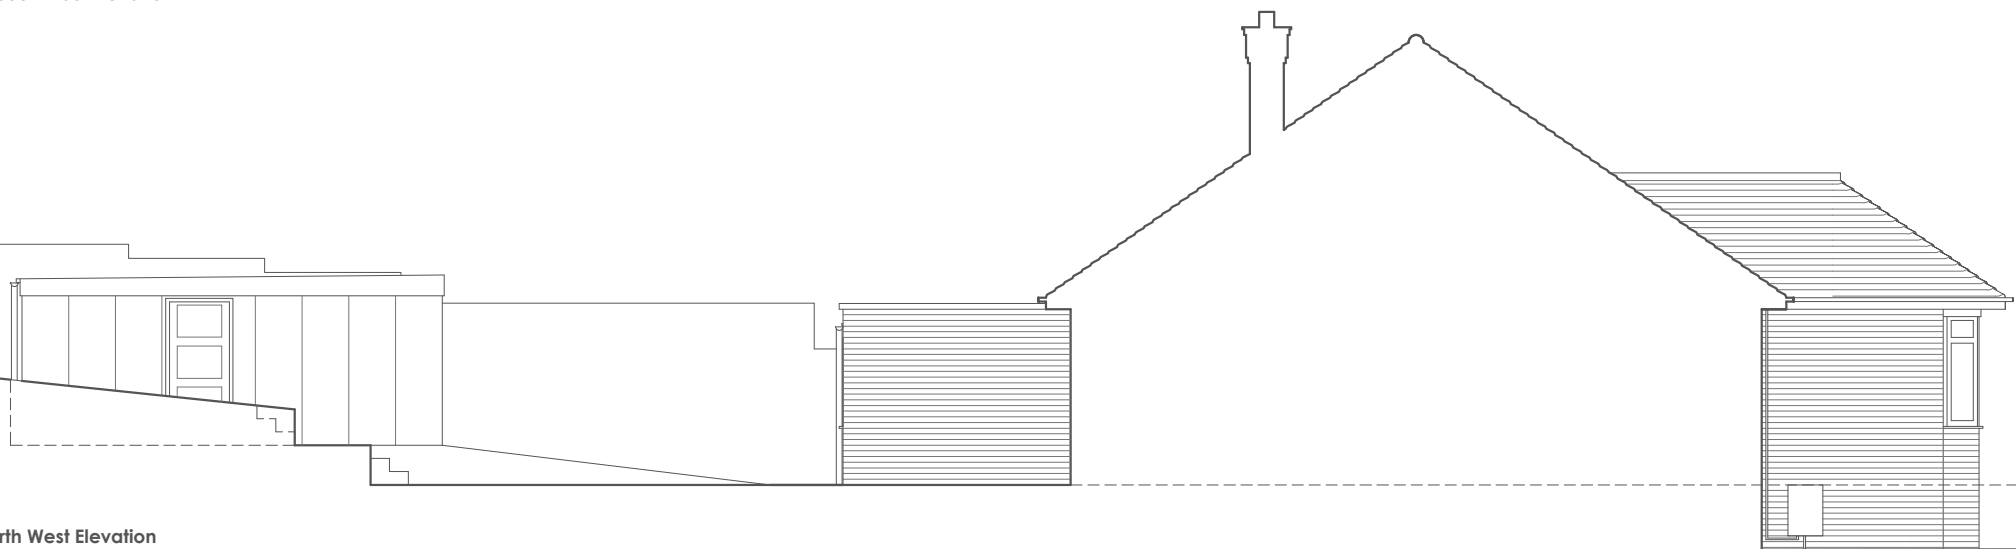

North West Elevation



Project: **18 Dobson Road, Gravesend, Kent, DA12 5TE**
Drawing Name: **Larger Home Extension - Elevations - Existing**
Drawing Number: **3.7** Revision -
Scale **1:100@A4**
Date: **14.09.23**