


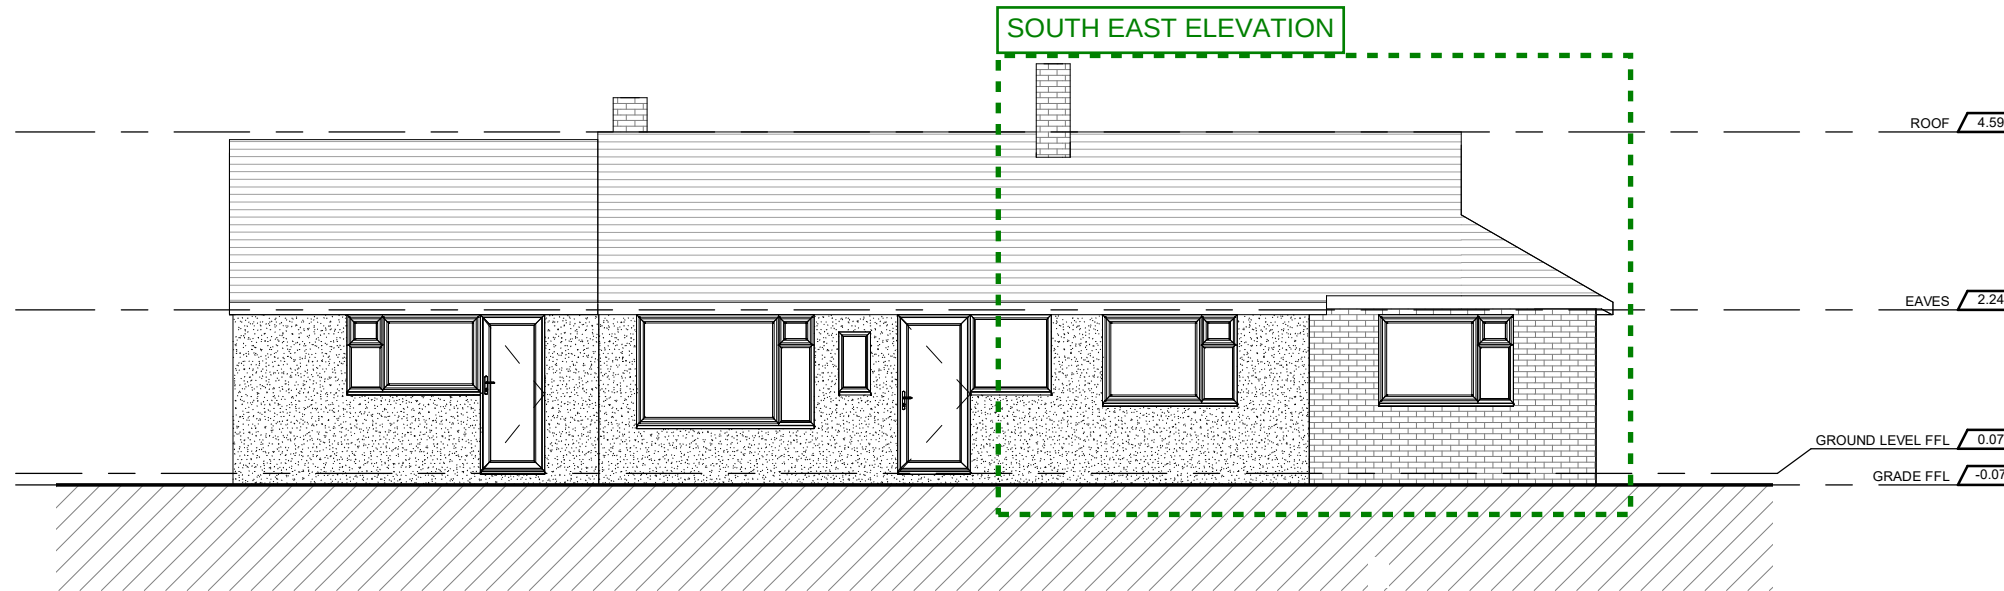

SOUTH EAST ELEVATION



NOTES


1. DO NOT SCALE DRAWINGS. DIMENSIONS GOVERN.
2. ALL DIMENSIONS ARE IN MILLIMETERS UNLESS NOTED OTHERWISE.
3. ALL DIMENSIONS SHALL BE VERIFIED ON SITE BEFORE PROCEEDING.
4. THE AUTHOR SHALL BE NOTIFIED IN WRITING OF ANY DISCREPANCIES.
5. THIS DRAWING IS PROTECTED BY COPYRIGHT.

PROJECT

EXTENSION &
REMODEL

CLIENT

DAN DILLON

 

REVISIONS

No.	Description	Date
02		
01		
00	FOR PLANNING APPROVAL	01 OCT 2024

DRAWING TITLE

ECOLOGY REVIEW - SOUTH EAST ELEVATION

PROJECT NO
2404

SCALE @ A2
As indicated

GRAPHIC
SCALE

0 1 5 10m @ 1:200
0 5 25m @ 1:500
SCALE IN METERS

DRAWING NO

PA101

DRAWN BY
JDP

REVISION
NO 00