


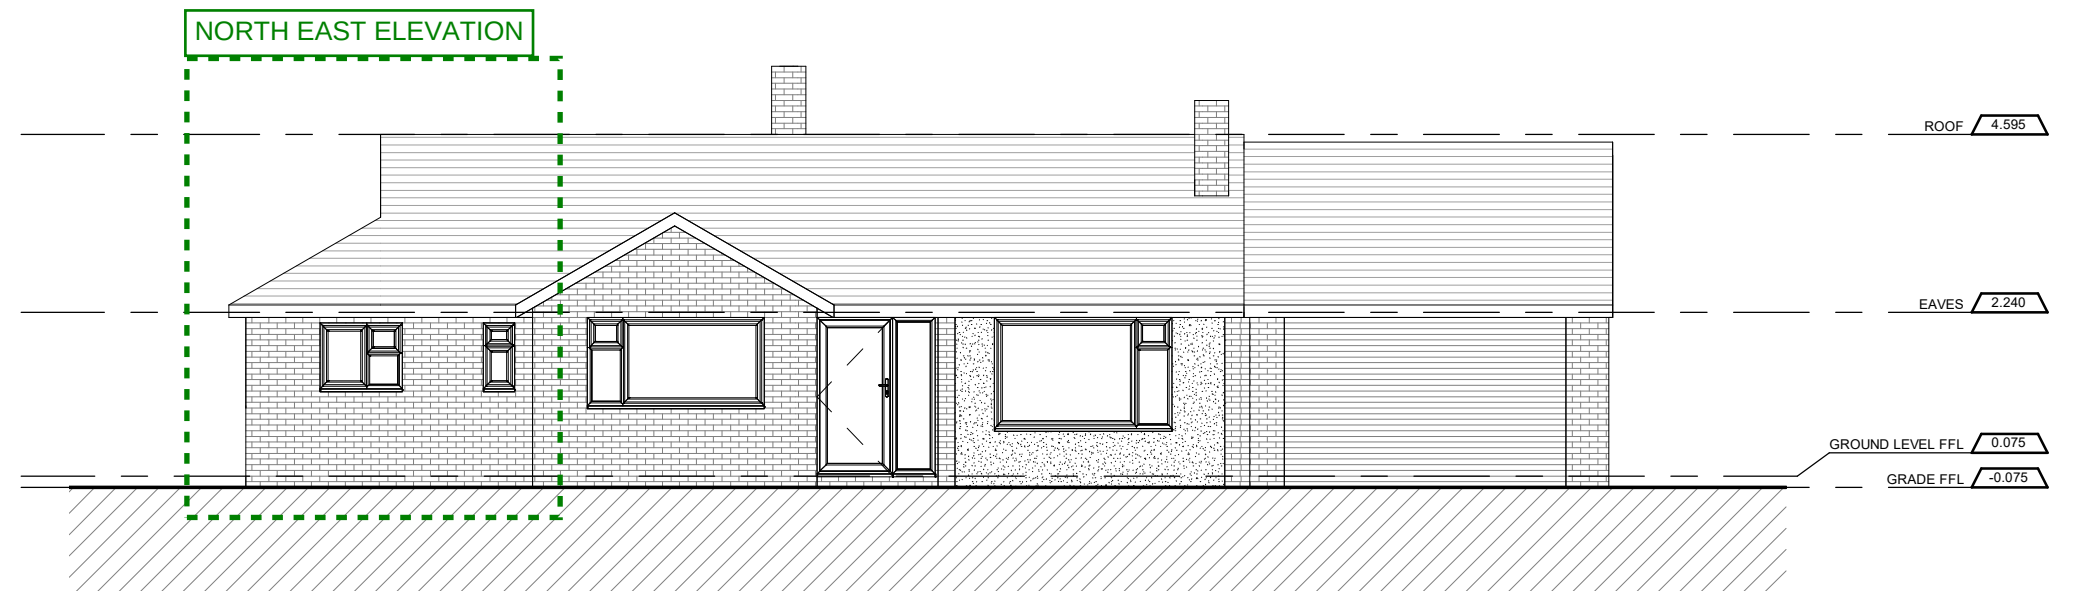


NOTES

1. DO NOT SCALE DRAWINGS. DIMENSIONS GOVERN.
2. ALL DIMENSIONS ARE IN MILLIMETERS UNLESS NOTED OTHERWISE.
3. ALL DIMENSIONS SHALL BE VERIFIED ON SITE BEFORE PROCEEDING.
4. THE AUTHOR SHALL BE NOTIFIED IN WRITING OF ANY DISCREPANCIES.
5. THIS DRAWING IS PROTECTED BY COPYRIGHT.

PROJECT
EXTENSION &
REMODEL

CLIENT
DAN DILLON

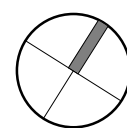

REVISIONS

No.	Description	Date
02		
01		
00	FOR PLANNING APPROVAL	01 OCT 2024


DRAWING TITLE

ECOLOGY REVIEW - NORTH EAST ELEVATION

PROJECT NO
2404

SCALE @ A2
As indicated

GRAPHIC
SCALE

 

DRAWING NO

PA104

DRAWN BY
JD

REVISION
NO **00**