


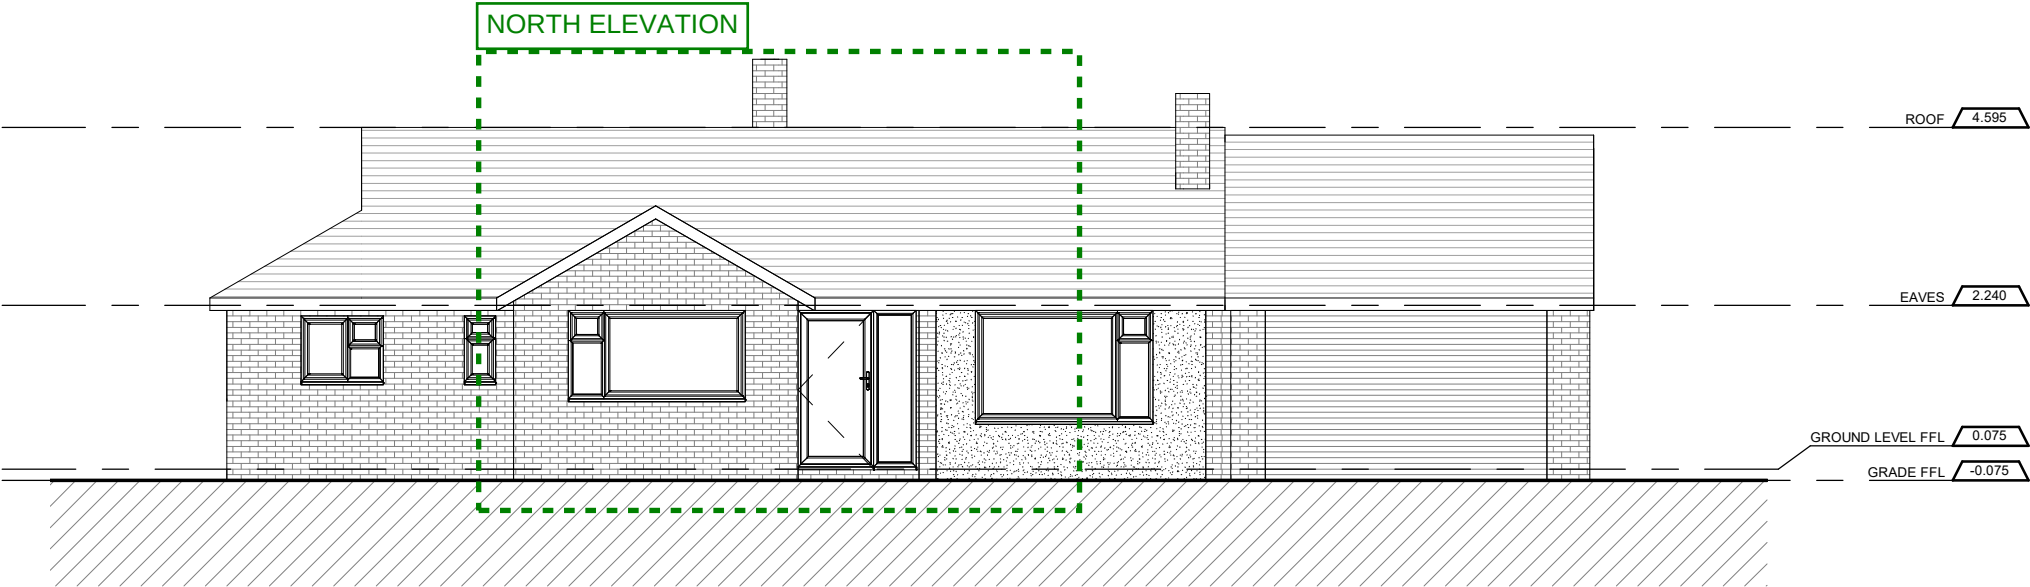

NORTH ELEVATION



NORTH ELEVATION




NOTES

1. DO NOT SCALE DRAWINGS. DIMENSIONS GOVERN.
2. ALL DIMENSIONS ARE IN MILLIMETERS UNLESS NOTED OTHERWISE.
3. ALL DIMENSIONS SHALL BE VERIFIED ON SITE BEFORE PROCEEDING.
4. THE AUTHOR SHALL BE NOTIFIED IN WRITING OF ANY DISCREPANCIES.
5. THIS DRAWING IS PROTECTED BY COPYRIGHT.

PROJECT
EXTENSION &
REMODEL

CLIENT
DAN DILLON

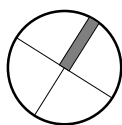

REVISIONS

No.	Description	Date
02		
01		
00	FOR PLANNING APPROVAL	01 OCT 2024

DRAWING TITLE

ECOLOGY REVIEW - NORTH ELEVATION

PROJECT NO
2404

SCALE @ A2
As indicated

GRAPHIC
SCALE

0 1 5 10m @ 1:200
0 5 25m @ 1:500
SCALE IN METERS

JDP

DRAWING NO

DRAWN BY

REVISION
NO

PA105

00