


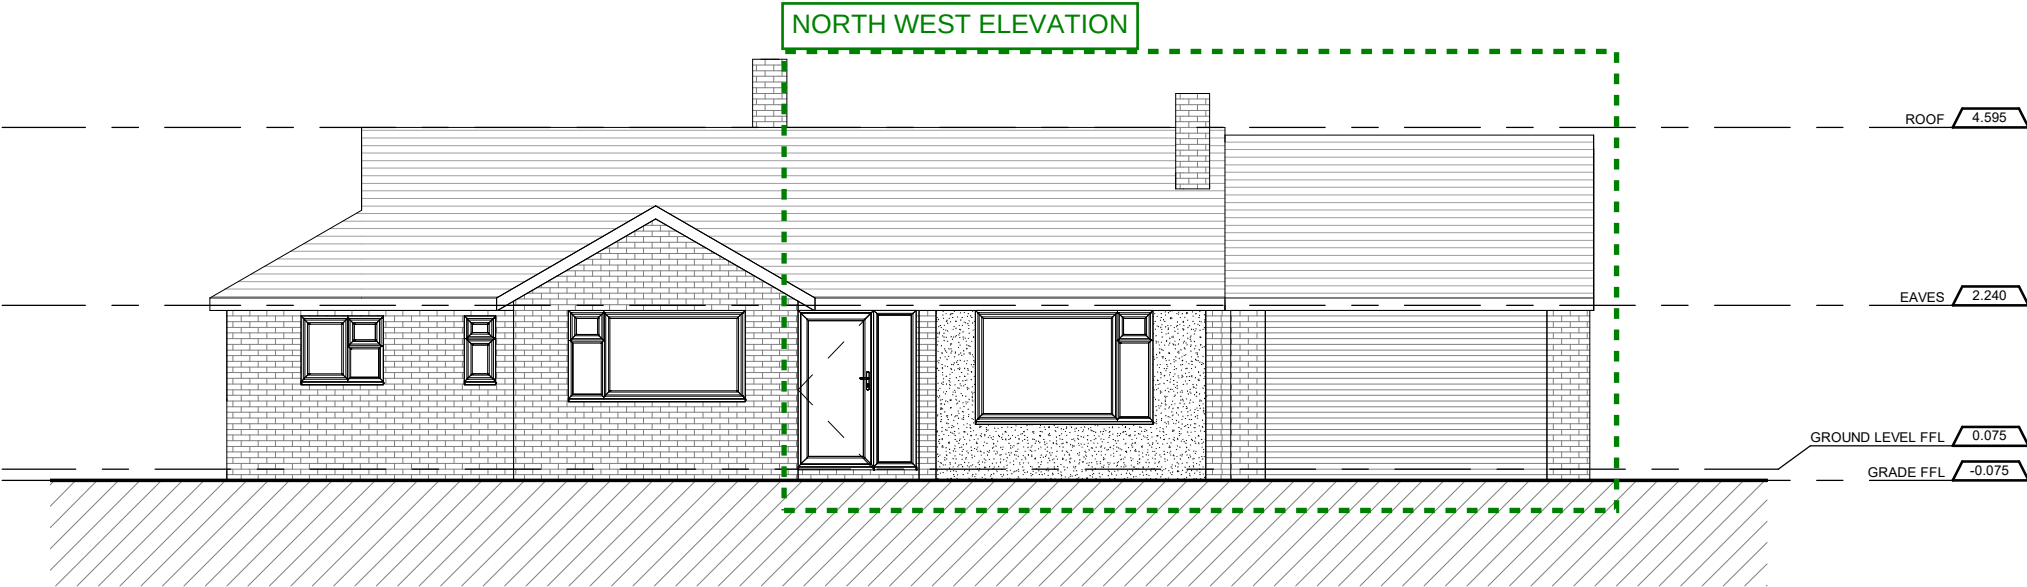

NORTH WEST ELEVATION



NORTH WEST ELEVATION



NOTES


1. DO NOT SCALE DRAWINGS. DIMENSIONS GOVERN.
2. ALL DIMENSIONS ARE IN MILLIMETERS UNLESS NOTED OTHERWISE.
3. ALL DIMENSIONS SHALL BE VERIFIED ON SITE BEFORE PROCEEDING.
4. THE AUTHOR SHALL BE NOTIFIED IN WRITING OF ANY DISCREPANCIES.
5. THIS DRAWING IS PROTECTED BY COPYRIGHT.

PROJECT

EXTENSION &  
REMODEL

CLIENT

DAN DILLON

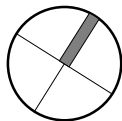

REVISIONS

| No. | Description           | Date        |
|-----|-----------------------|-------------|
| 02  |                       |             |
| 01  |                       |             |
| 00  | FOR PLANNING APPROVAL | 01 OCT 2024 |

DRAWING TITLE

ECOLOGY REVIEW - NORTH WEST ELEVATION

PROJECT NO  
2404

SCALE @ A2  
As indicated

GRAPHIC  
SCALE

0 1 5 10m @ 1:200  
0 5 25m @ 1:500  
SCALE IN METERS

JDP

DRAWING NO

DRAWN BY

REVISION  
NO

PA106

00